PLUMBING & FIRE SERVICES LEGEND :	
	SEWER MANHOLE WITH 560Ø S.F.R.C. MANHOLE COVER.
	STORM WATER MANHOLE WITH 560Ø S.F.R.C. PERFORATED MANHOLE COVER.
	EXTERNAL SW SEWER LINE (DIA AS / DESIGN CHART)
	EXTERNAL RCC STORM WATER LINE (DIA AS / DESIGN CHART)
	MUNICIPAL WATER SUPPLY LINE
	DOMESTIC WATER SUPPLY LINE
	FLUSHING WATER SUPPLY LINE
	GARDEN IRRIGATION WATER SUPPLY LINE
	FIRE WET RISER RING MAIN PIPE FOR FHC & EFH
	SPRINKLER FIRE LINE
EFH	EXTERNAL FIRE HYDRANT
GH	GARDEN HYDRANT WITH CHAMBER (300x300) MM
R.P.	RECHARGE PIT, 3000 MM DIA
D.C.	DESILTING CHAMBER (1000 x 2000)MM

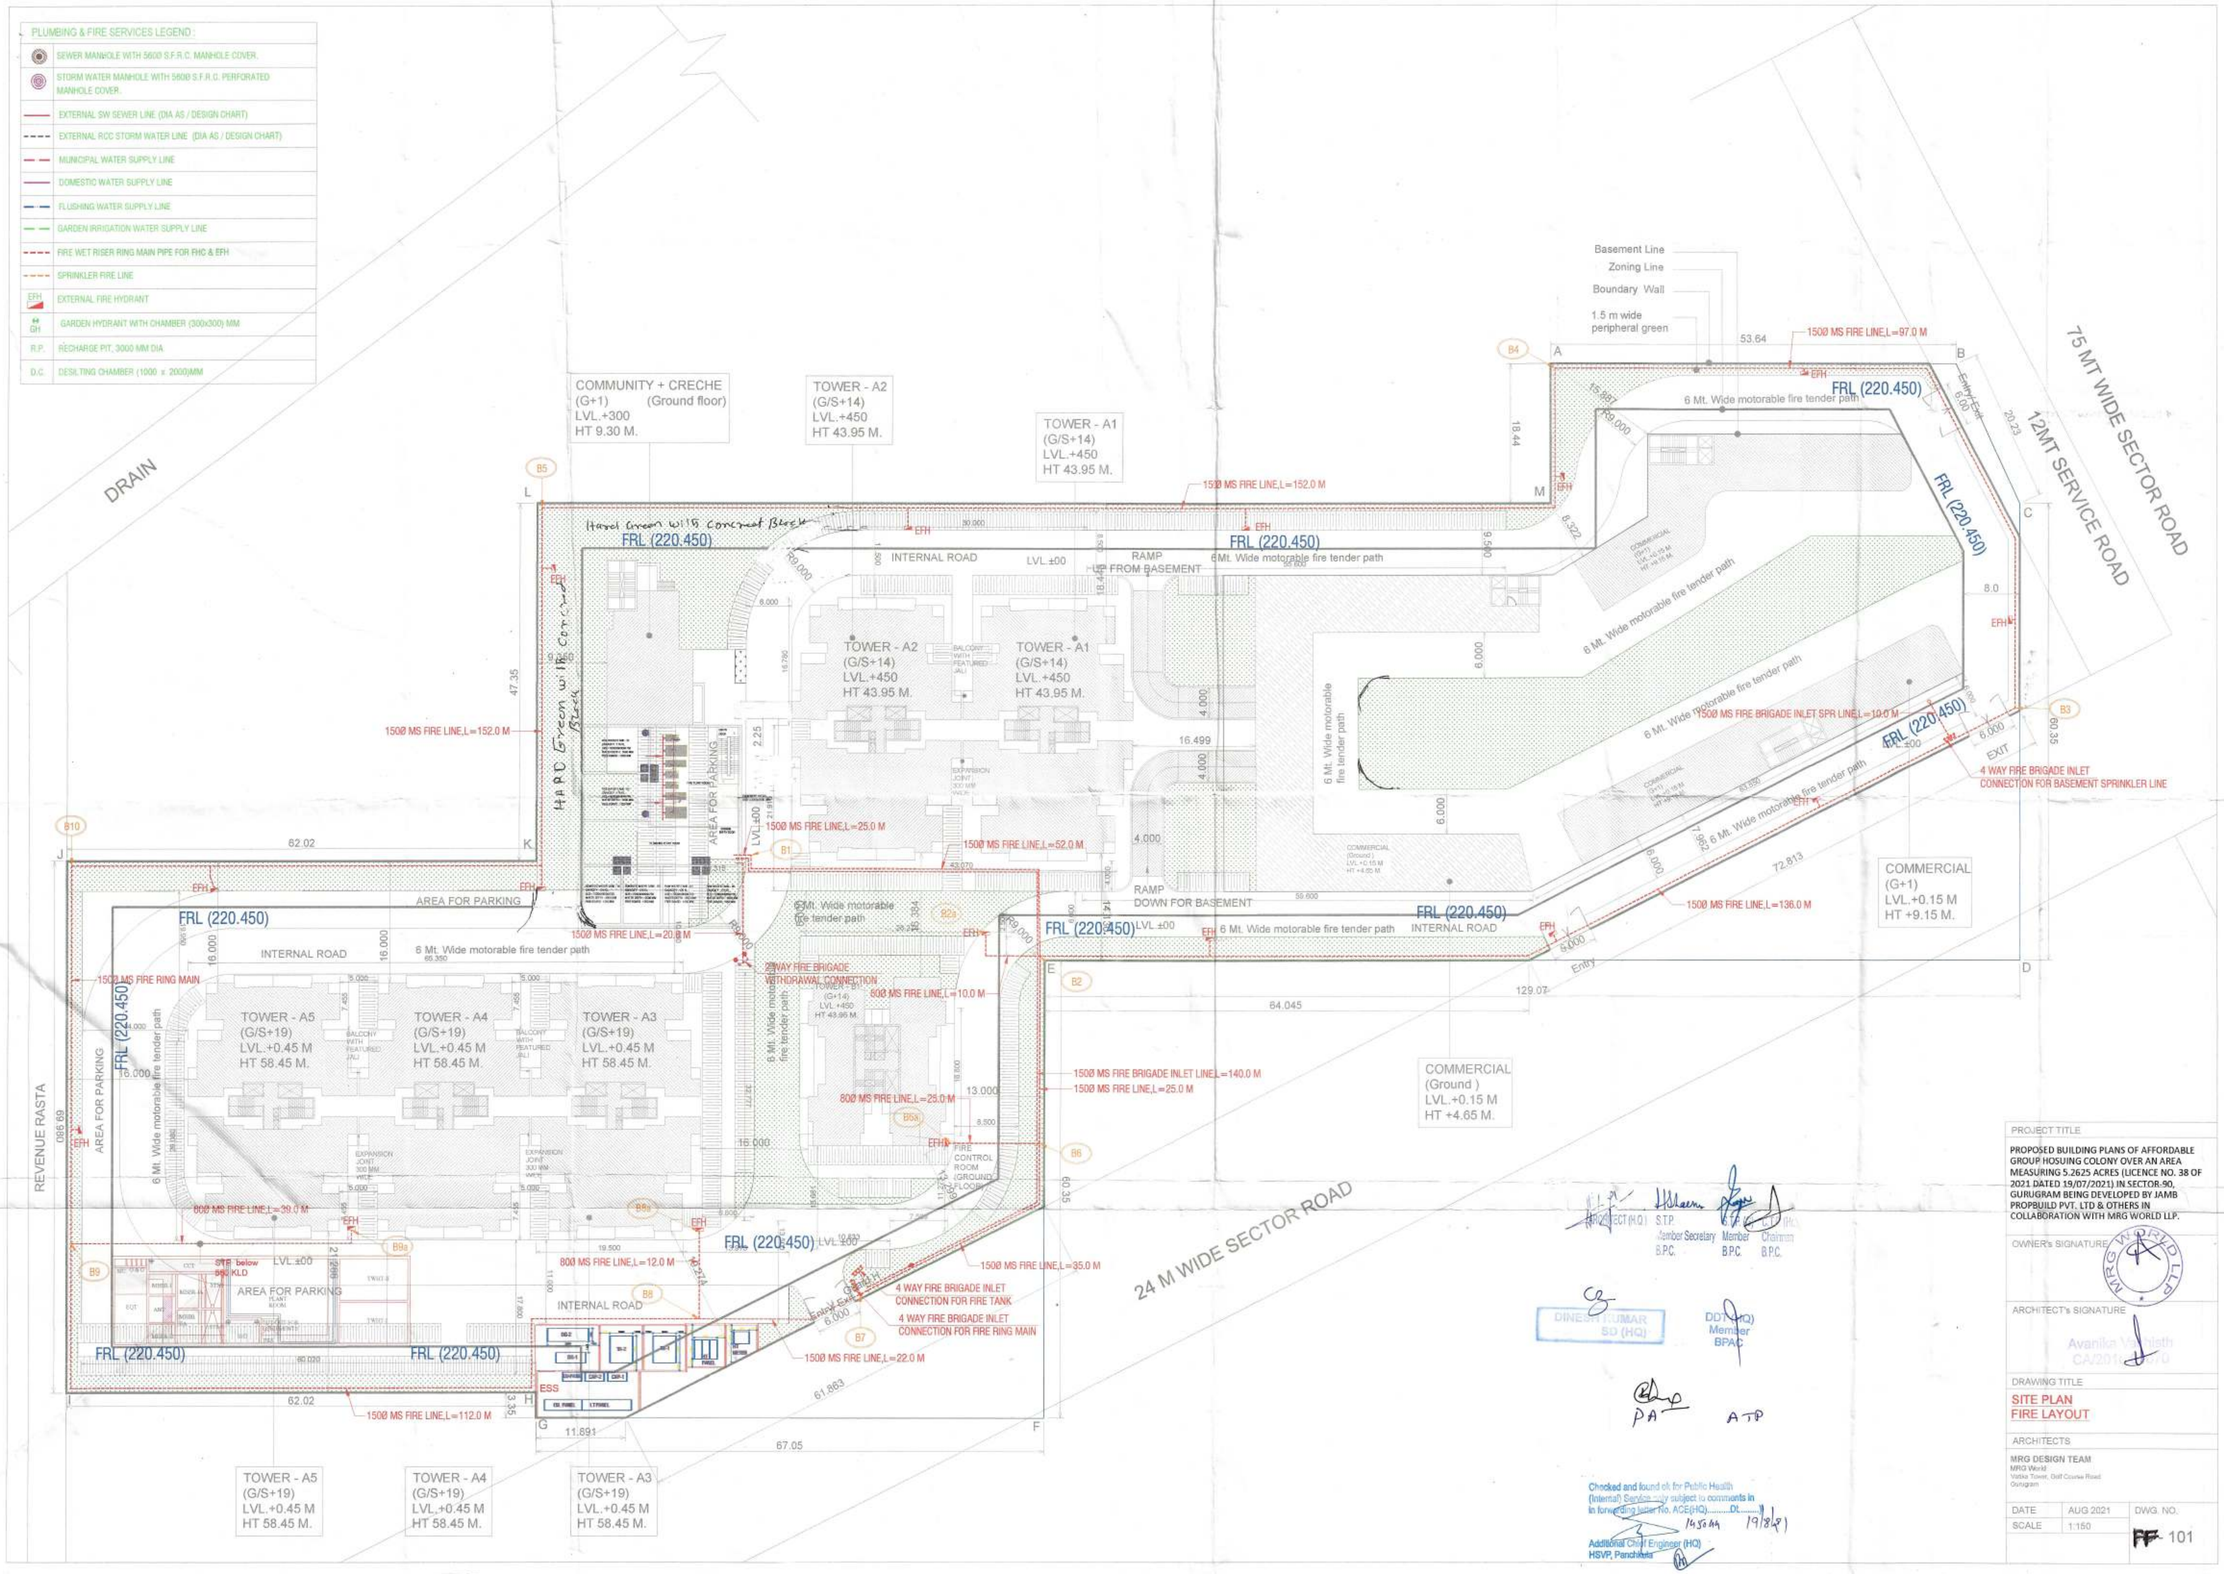

PROJECT TITLE

PROPOSED BUILDING PLANS OF AFFORDABLE GROUP HOSUING COLONY OVER AN AREA MEASURING 5.2625 ACRES (LICENCE NO. 38 OF 2021 DATED 19/07/2021) IN SECTOR-90, GURUGRAM BEING DEVELOPED BY JAMB PROPBUILD PVT. LTD & OTHERS IN COLLABORATION WITH MRG WORLD LLP.

OWNER's SIGNATURE

ARCHITECT's SIGNATURE

Avanika Vashisth
CA/2010-[illegible]

DRAWING TITLE

SITE PLAN
FIRE LAYOUT

ARCHITECTS

MRG DESIGN TEAM
MRG World
Vatika Town, Golf Course Road
Gurugram

DATE	AUG 2021	DWG. NO.
SCALE	1:150	FF 101

ARCHITECT (A.O) S.T.P. Member Secretary B.P.C.
Member B.P.C.
Chairman B.P.C.

DINESH KUMAR SD (HQ)

DDT (HQ) Member BPAC

PA

ATP

Checked and found ok for Public Health (Internal) Service only subject to comments in in forwarding letter No. ACE(HQ)..... Dt.....
14/5/22 19/8/21
Additional Chief Engineer (HQ) HSVP, Panchkula