PLUMBING & FIRE SERVICES LEGEND :	
	SEWER MANHOLE WITH 560Ø S.F.R.C. MANHOLE COVER.
	STORM WATER MANHOLE WITH 560Ø S.F.R.C. PERFORATED MANHOLE COVER.
	CATCH BASIN (600 x 600) MM WITH PERFORATED MANHOLE COVER
	STORM WATER MANHOLE (900 x 800) MMWITH PERFORATED MANHOLE COVER.
	SEWER MANHOLE (800 x 800) MM
	GULLY TRAP (300 x 300) MM
	EXTERNAL SW SEWER LINE (DIA AS / DESIGN CHART)
	EXTERNAL RCC STORM WATER LINE (DIA AS / DESIGN CHART)
	MUNICIPAL WATER SUPPLY LINE
	DOMESTIC WATER SUPPLY LINE
	FLUSHING WATER SUPPLY LINE
	GARDEN IRRIGATION WATER SUPPLY LINE
	FIRE WET RISER RING MAIN PIPE FOR FHC & EFH
	SPRINKLER FIRE LINE
EFH	EXTERNAL FIRE HYDRANT
GH	GARDEN HYDRANT WITH CHAMBER (300x300) MM
R.P.	RECHARGE PIT, 300Ø MM DIA
D.C.	DESILTING CHAMBER (1000 x 2000)MM

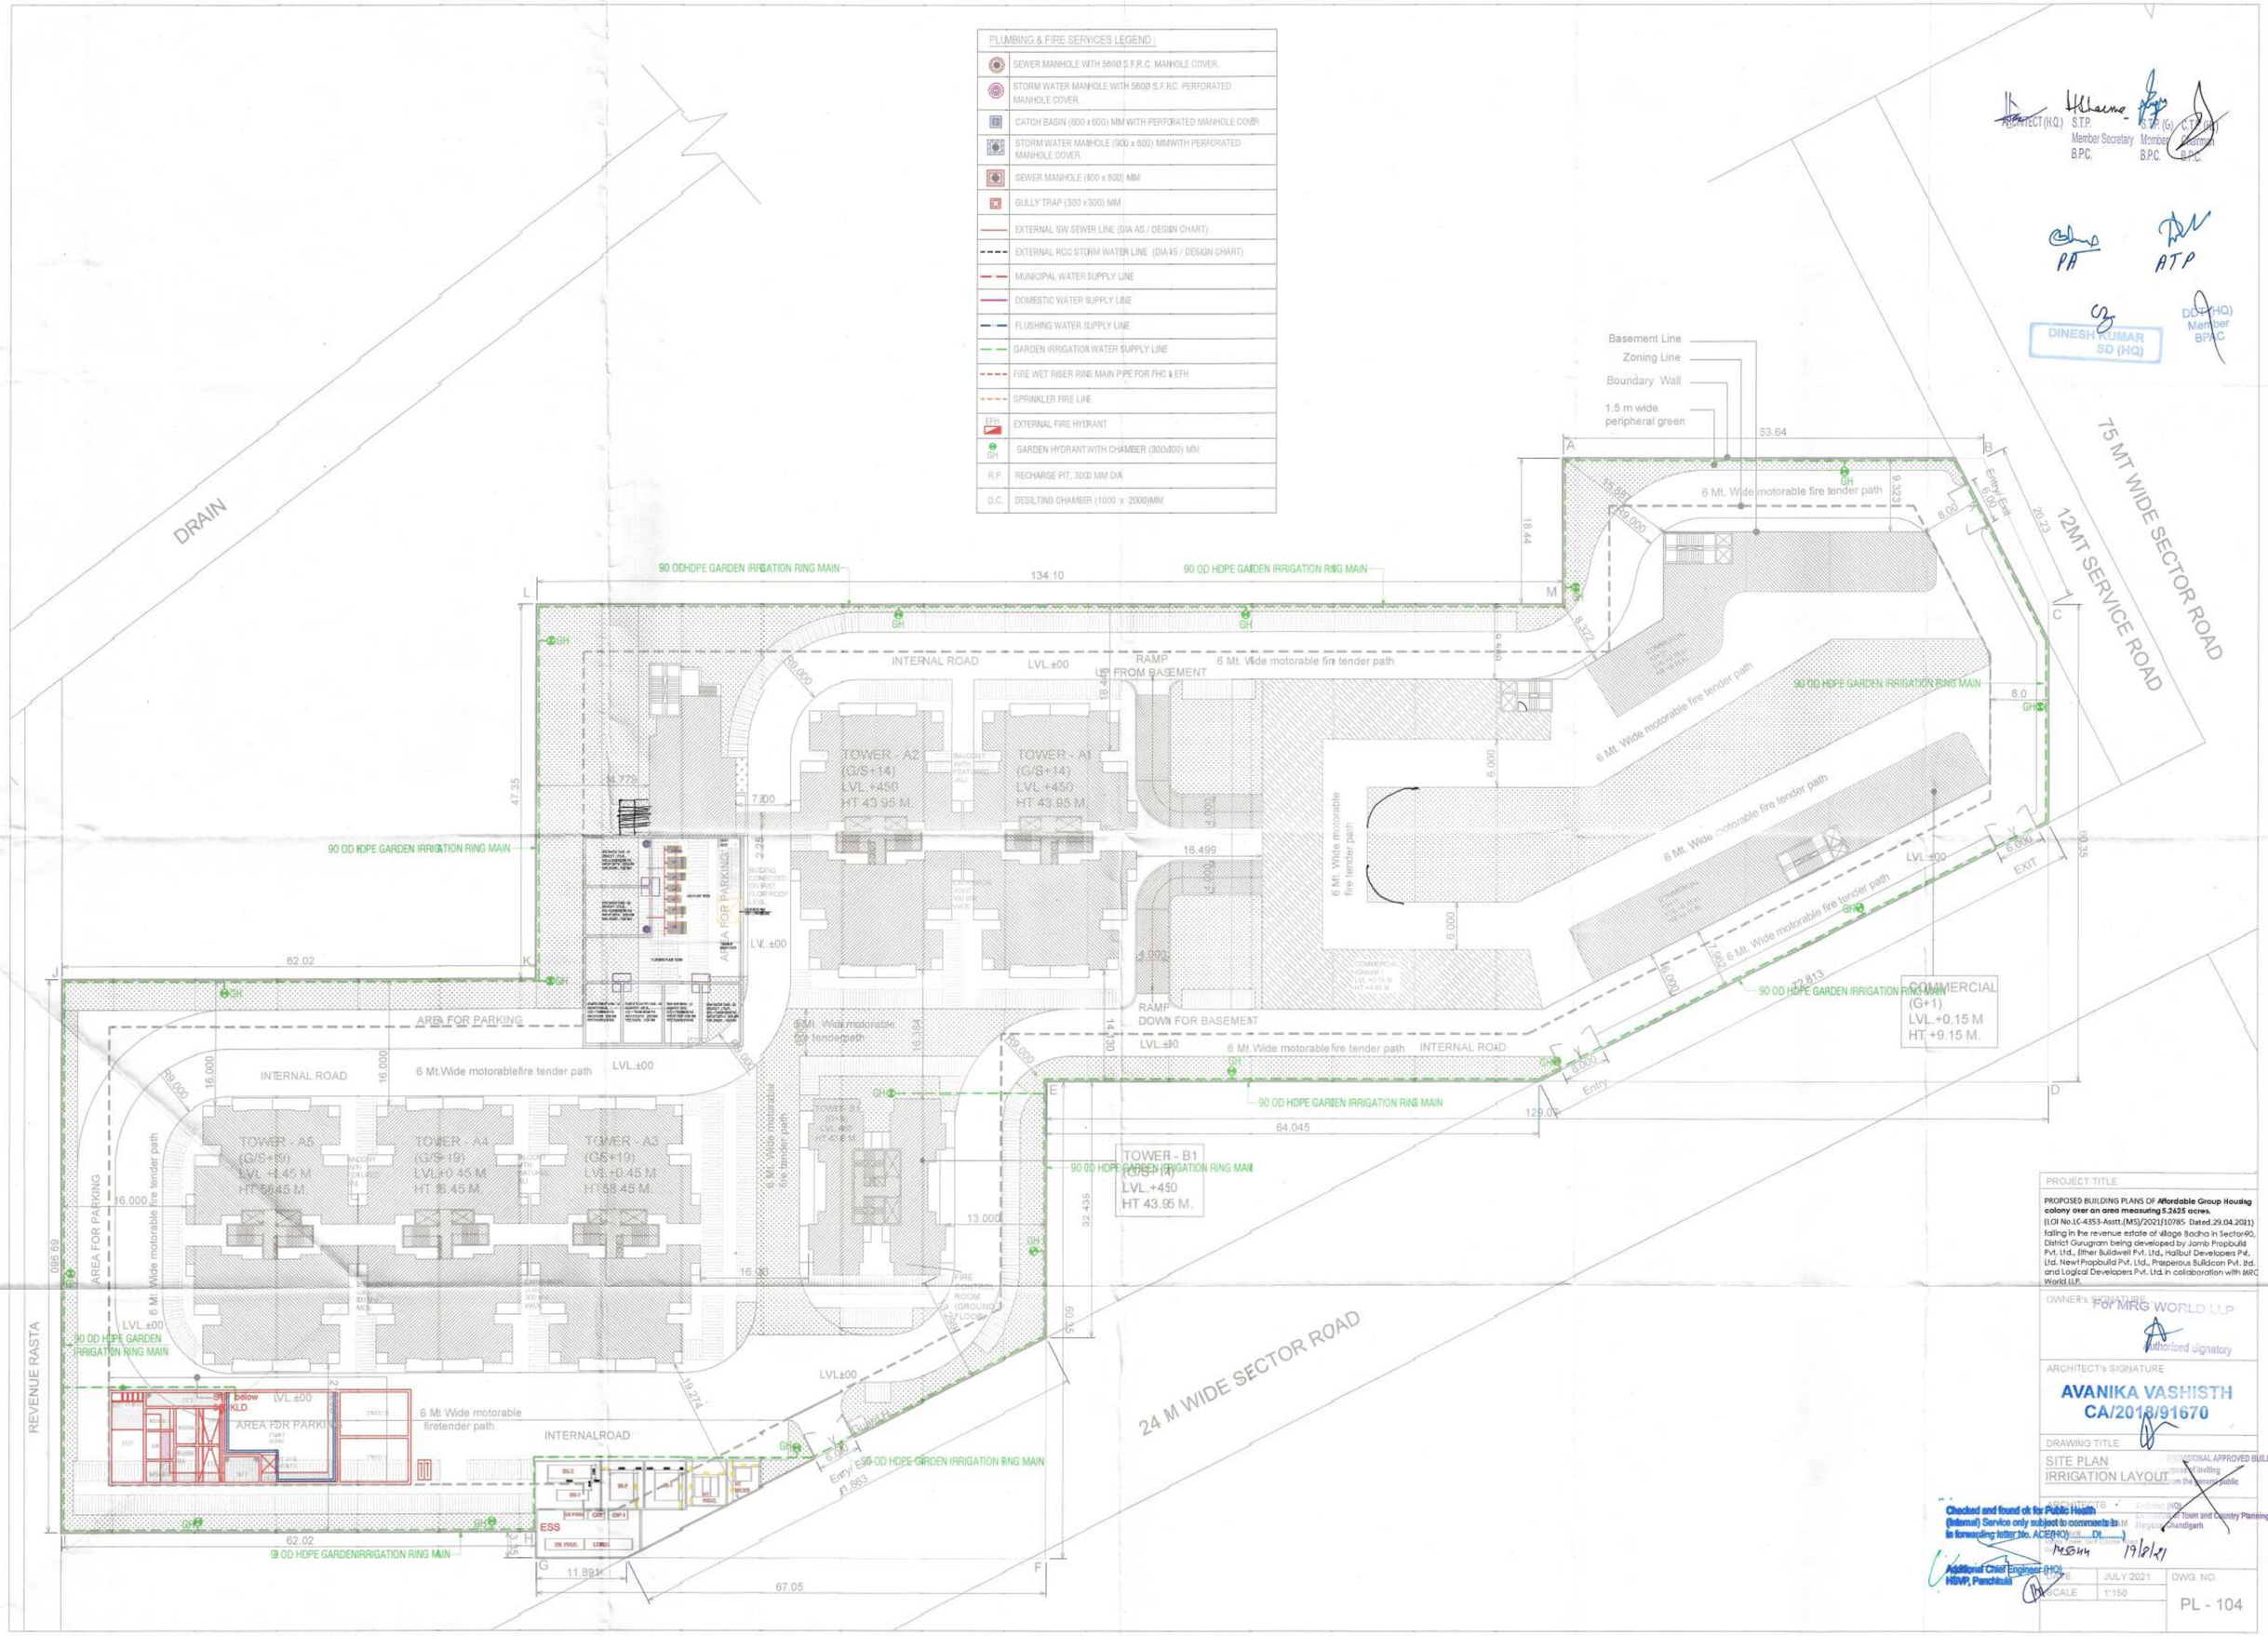

ARCHITECT (H.Q.) S.T.P. Member Secretary B.P.C. S.T.P. (G) Member B.P.C. C.T.P. (H.Q.) Chairman B.P.C.

PA ATP

DINESH KUMAR SD (HQ)

DDT (HQ) Member BPAC

PROJECT TITLE

PROPOSED BUILDING PLANS OF **Affordable Group Housing colony over an area measuring 5.2625 acres.**
(LOI No.LC-4353-Asstt.(MS)/2021/10785 Dated.29.04.2021)
falling in the revenue estate of village Badha in Sector-90, District Gurugram being developed by Jamb Propbuild Pvt. Ltd., Ether Buildwell Pvt. Ltd., Halbut Developers Pvt. Ltd., New1Propbuild Pvt. Ltd., Prosperous Buildcon Pvt. ltd. and Logical Developers Pvt. Ltd. in collaboration with MRG World LLP.

OWNER'S SIGNATURE
For MRG WORLD LLP
Authorised signatory

ARCHITECT's SIGNATURE
AVANIKA VASHISTH
CA/2018/91670

DRAWING TITLE
SITE PLAN
IRRIGATION LAYOUT

"PROVISIONAL APPROVED BUILDING PLAN" Issued for inviting objections from the general public

ARCHITECTS: Architect (HQ) Directorate of Town and Country Planning, Haryana, Chandigarh

Checked and found ok for Public Health (Internal) Service only subject to comments in in forwarding letter No. ACE(HQ)/.....Dt.....)
Additional Chief Engineer (HQ), HSVP, Panchkula
19/8/21

DATE	JULY 2021	DWG. NO.
SCALE	1:150	PL - 104