PLUMBING & FIRE SERVICES LEGEND :	
	SEWER MANHOLE WITH 560Ø S.F.R.C. MANHOLE COVER.
	STORM WATER MANHOLE WITH 560Ø S.F.R.C. PERFORATED MANHOLE COVER.
	EXTERNAL SW SEWER LINE (DIA AS / DESIGN CHART)
	EXTERNAL RCC STORM WATER LINE (DIA AS / DESIGN CHART)
	MUNICIPAL WATER SUPPLY LINE
	DOMESTIC WATER SUPPLY LINE
	FLUSHING WATER SUPPLY LINE
	GARDEN IRRIGATION WATER SUPPLY LINE
	FIRE WET RISER RING MAIN PIPE FOR FHC & EFH
	SPRINKLER FIRE LINE
EFH	EXTERNAL FIRE HYDRANT
GH	GARDEN HYDRANT WITH CHAMBER (300x300) MM
R.P.	RECHARGE PIT, 3000 MM DIA
D.C.	DESILTING CHAMBER (1000 x 2000)MM

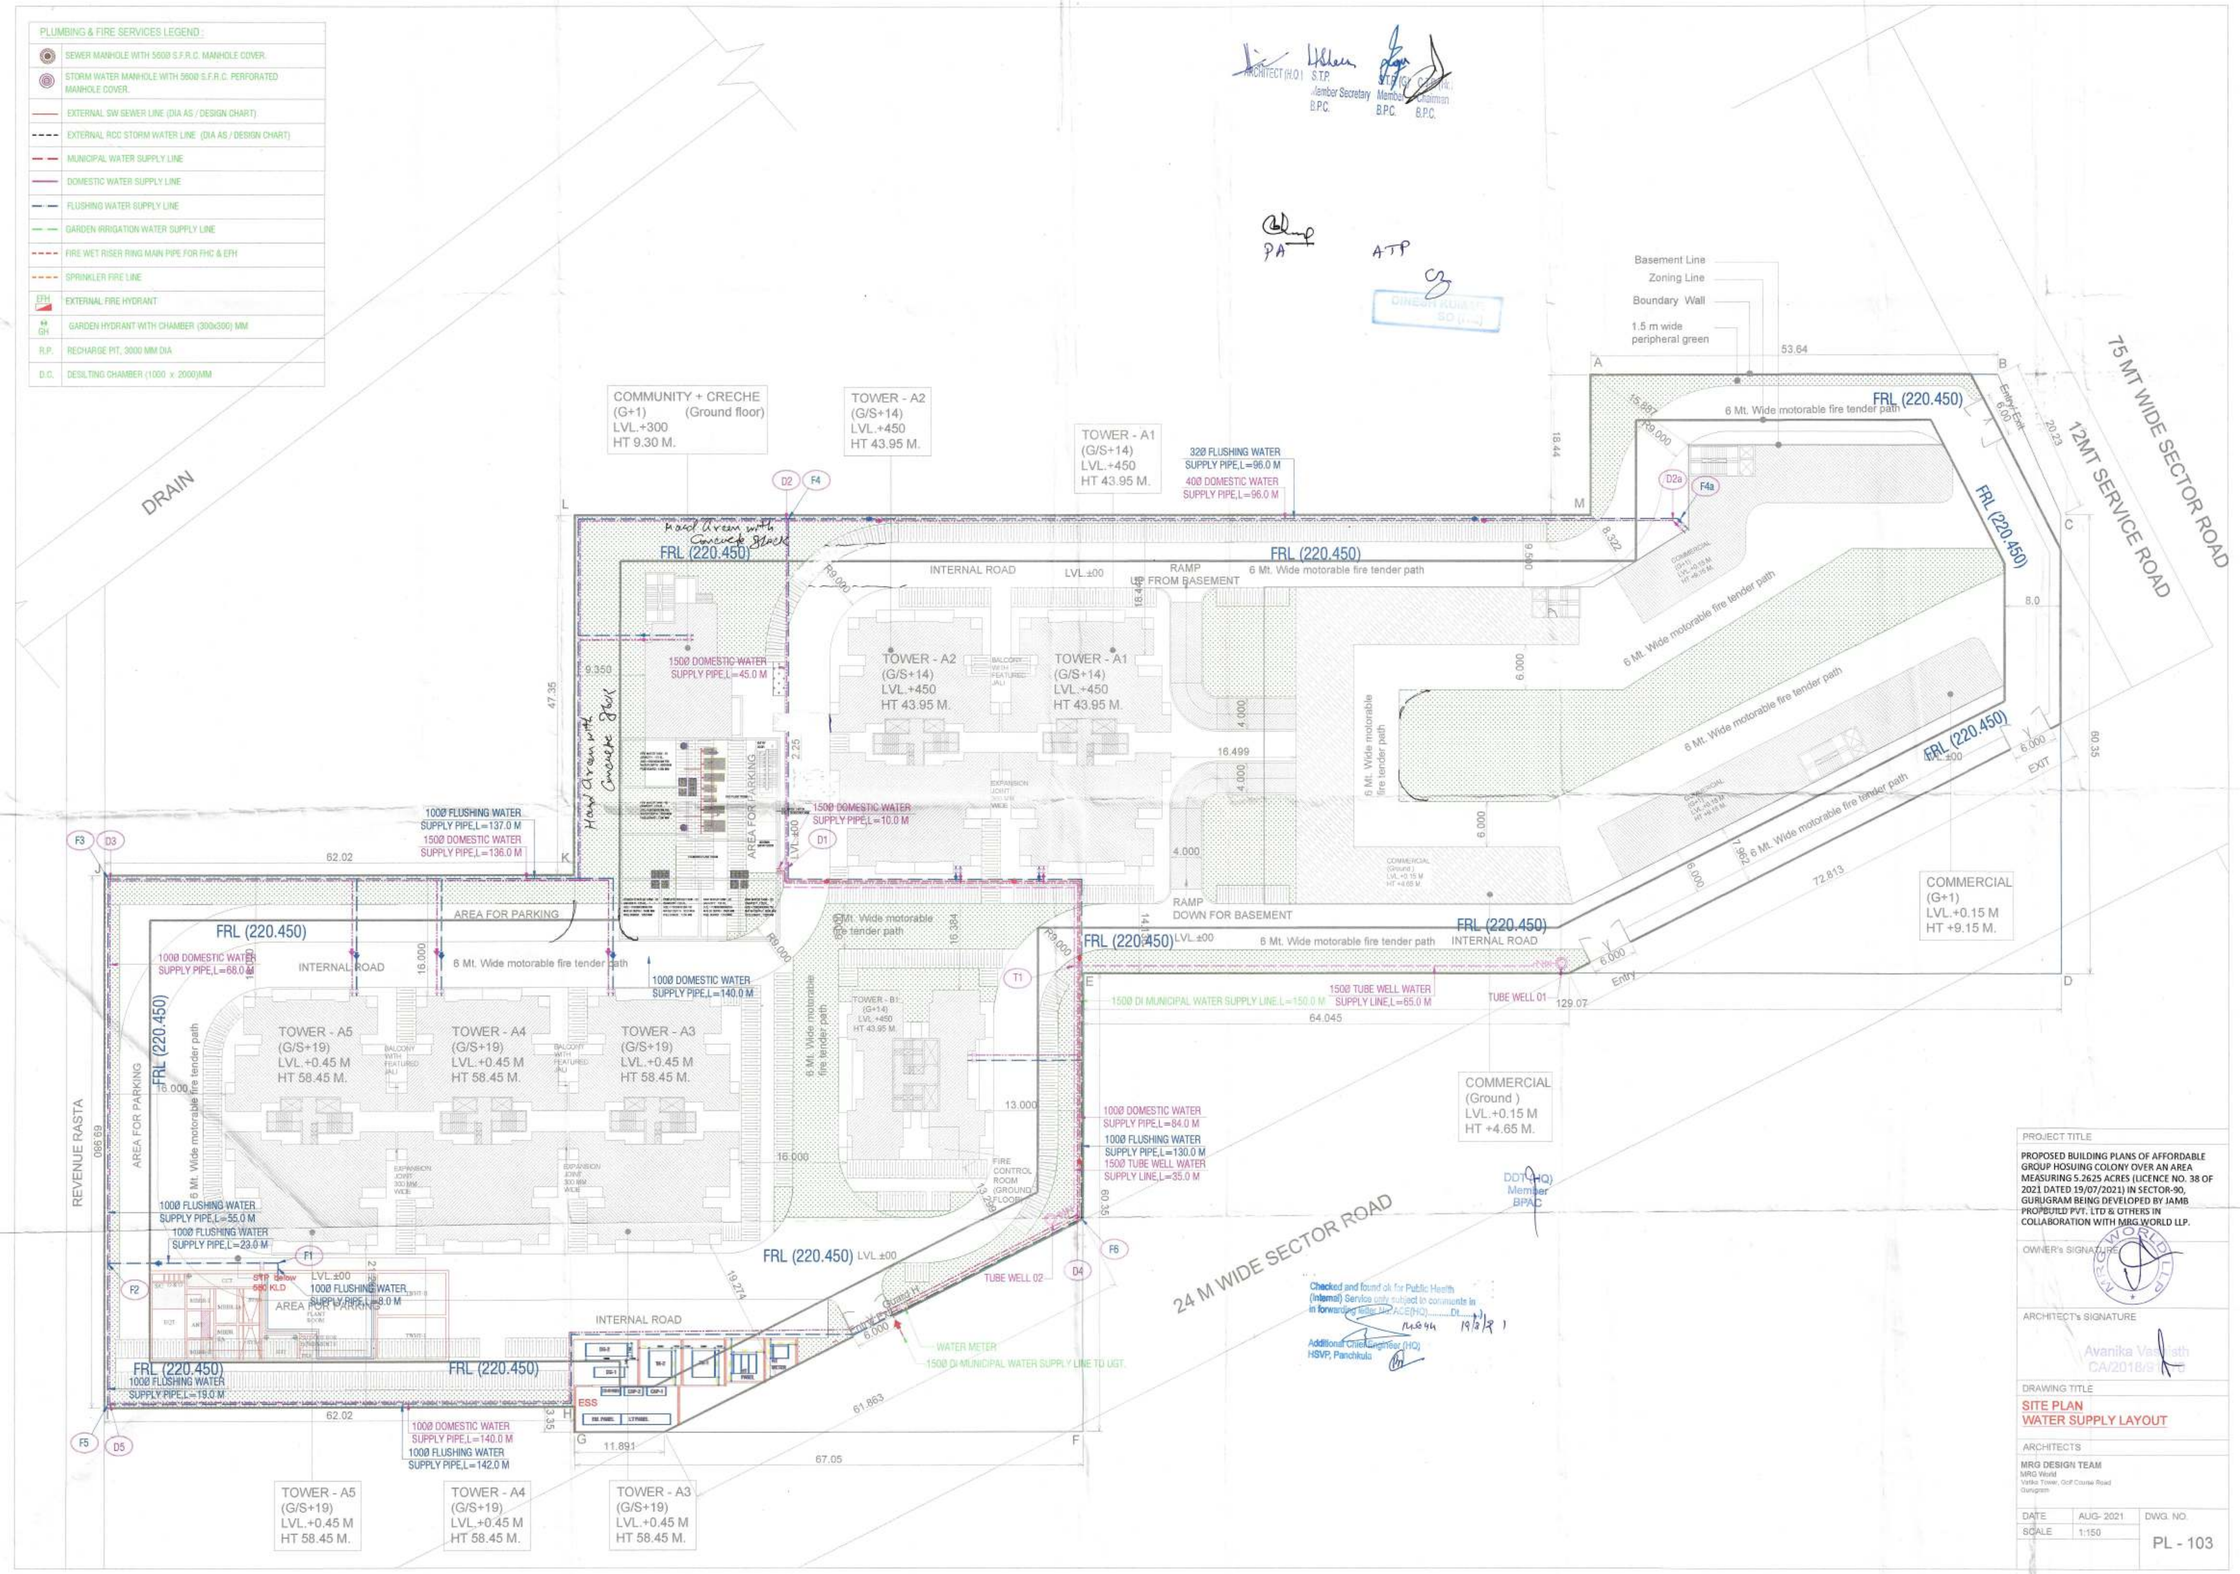

PROJECT TITLE

PROPOSED BUILDING PLANS OF AFFORDABLE GROUP HOSUING COLONY OVER AN AREA MEASURING 5.2625 ACRES (LICENCE NO. 38 OF 2021 DATED 19/07/2021) IN SECTOR-90, GURUGRAM BEING DEVELOPED BY JAMB PROPBUILD PVT. LTD & OTHERS IN COLLABORATION WITH MRG WORLD LLP.

OWNER's SIGNATURE

ARCHITECT's SIGNATURE

Avanika Vastu
CA/2018/0

DRAWING TITLE

SITE PLAN
WATER SUPPLY LAYOUT

ARCHITECTS

MRG DESIGN TEAM
MRG World
Vatika Tower, Golf Course Road
Gurugram

DATE	AUG- 2021	DWG. NO.
SCALE	1:150	PL - 103