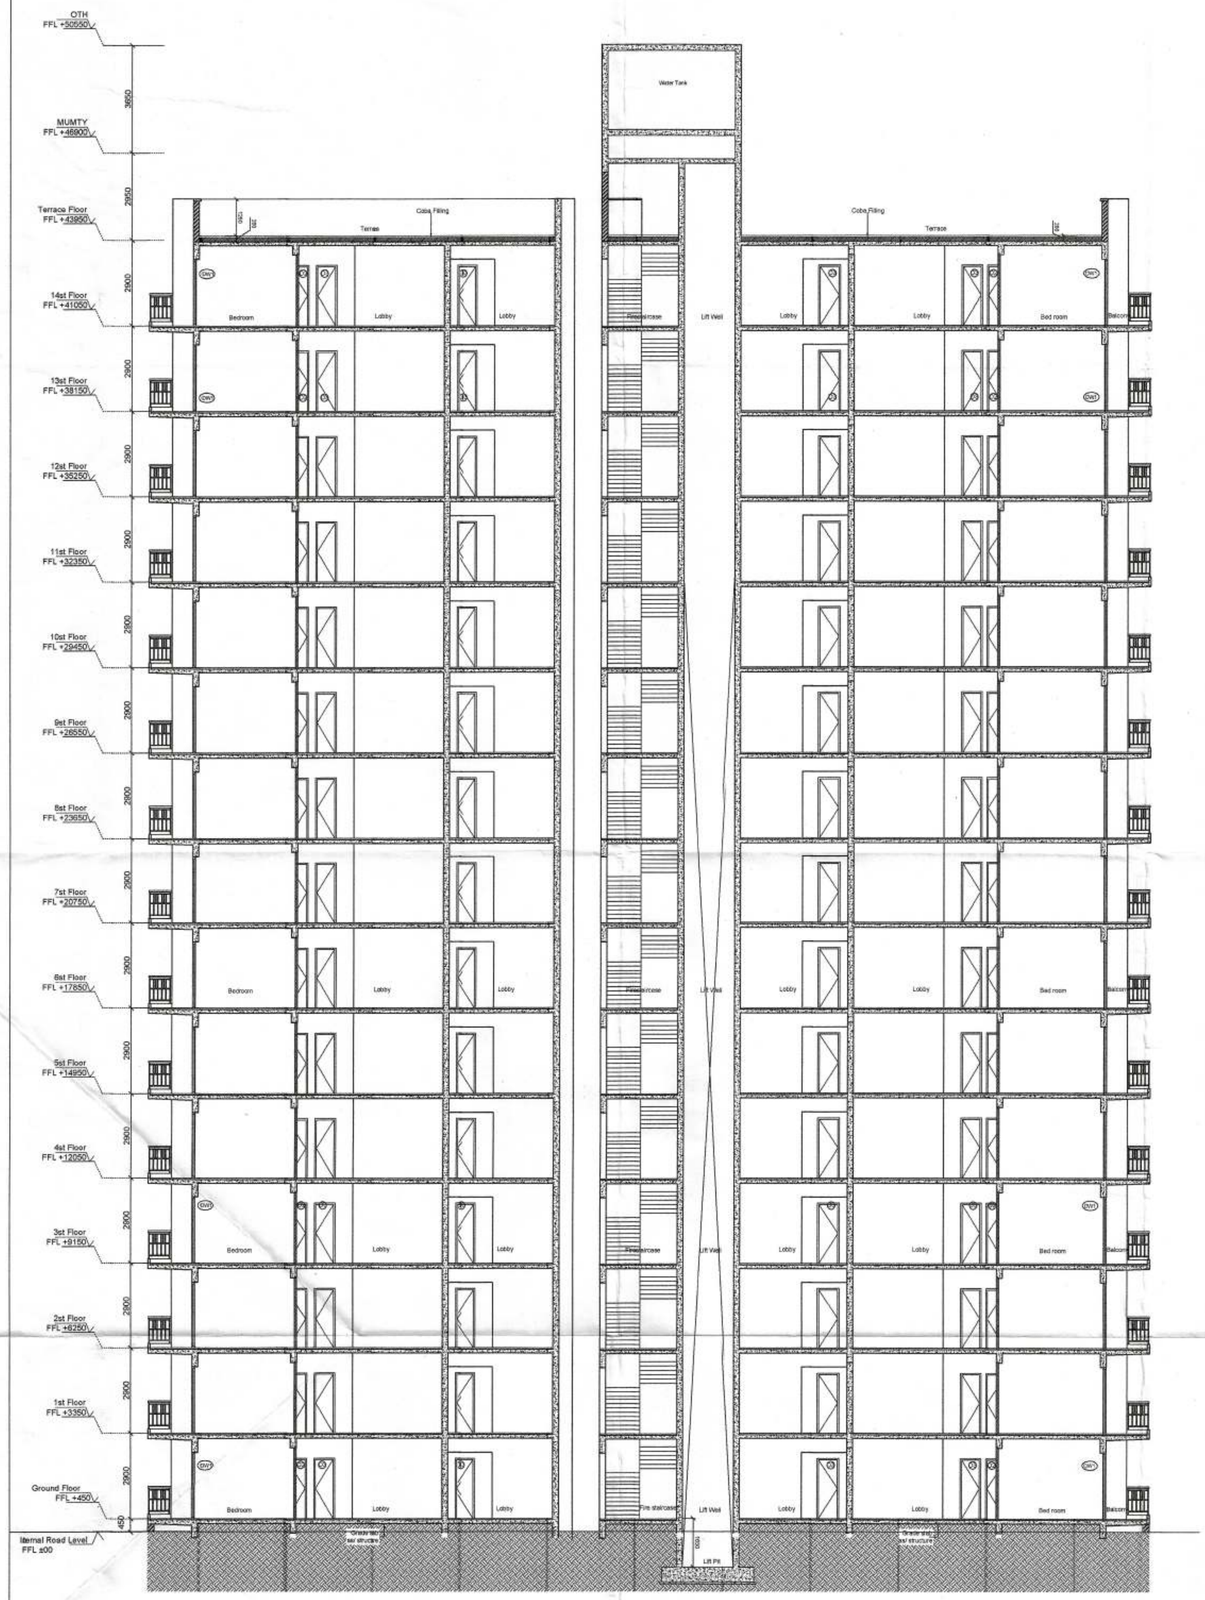

1 Section 1
SCALE - 1:100

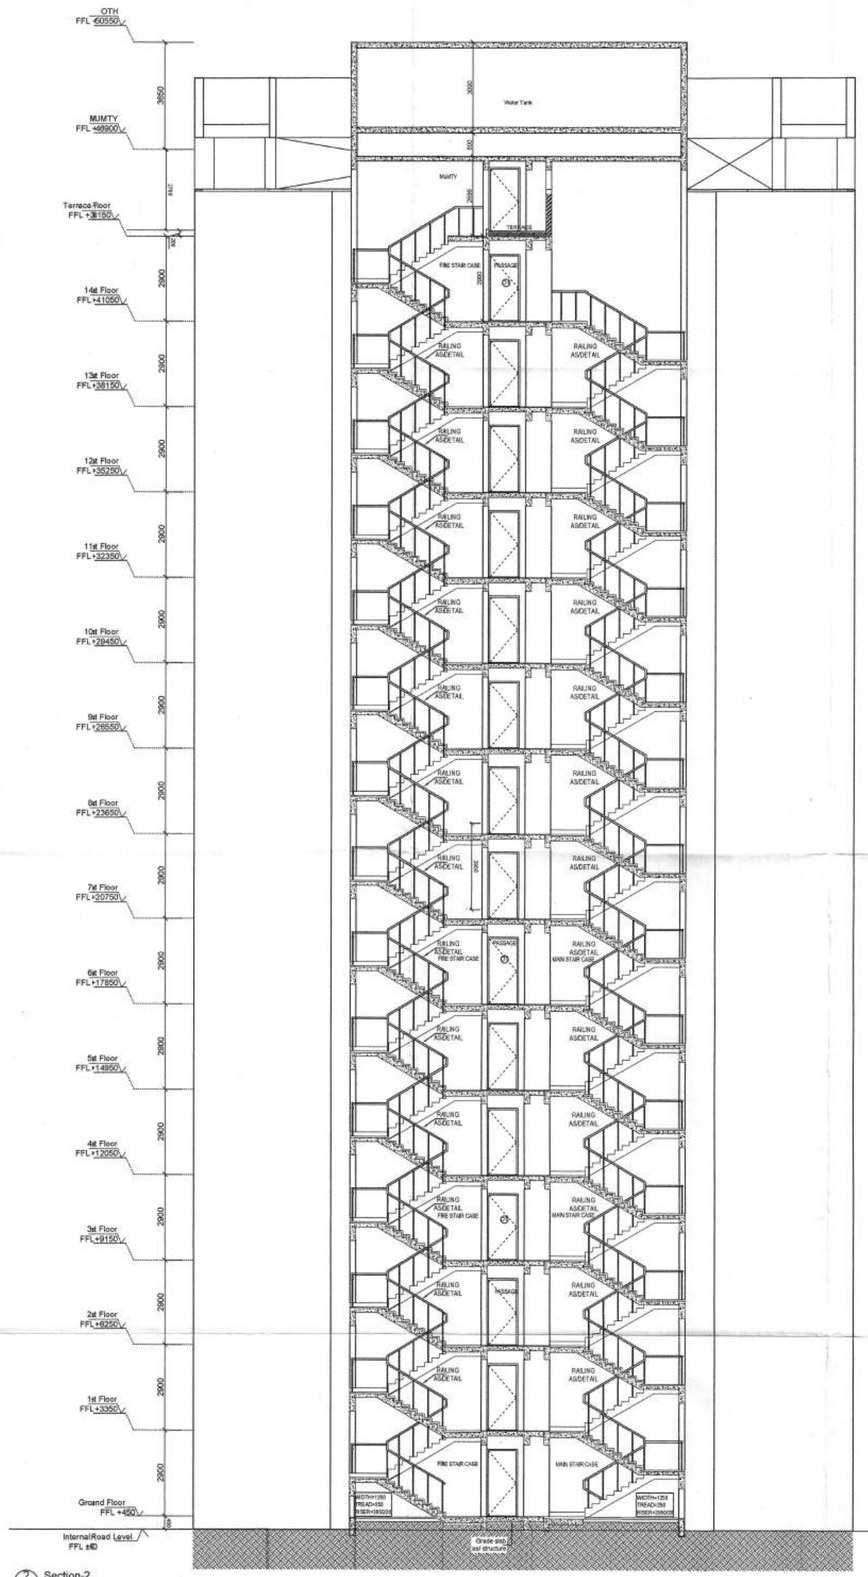

2 Section-2
SCALE - NTS

ARCHITECT(HQ) STP Member Secretary B.P.C. | STP (Gy) Member B.P.C. | (Ht) Chairman B.P.C.

PA | ATP | DD (HQ) Member BPAC

DINESH KUMAR
SD (HQ)

PROJECT TITLE	PROPOSED BUILDING PLANS OF AFFORDABLE GROUP HOSUING COLONY OVER AN AREA MEASURING 5.2625 ACRES (LICENCE NO. 38 OF 2021 DATED 19/07/2021) IN SECTOR-90, GURUGRAM BEING DEVELOPED BY JAMB PROPBUILD PVT. LTD & OTHERS IN COLLABORATION WITH MRG WORLD LLP.
OWNER's SIGNATURE	For MRG WORLD LLP Authorised Signatory
ARCHITECT's SIGNATURE	AVANIKA VASHISTH CA/2018/91670
DRAWING TITLE	TOWER A1,A2 SECTIONS
ARCHITECTS	MRG DESIGN TEAM MRG World Vatika Tower, Golf Course Road Gurugram
DATE	AUG 2021
SCALE	1:100
DWG. NO.	S - 112

"This is a PROVISIONAL APPROVED BUILDING PLAN" only for purpose of inviting objection from the general public

Architect (HQ)
Directorate of Town and Country Planning, Haryana, Chandigarh