ARCHITECT (H.Q.) S.T.P. Member Secretary B.P.C. S.T.P. (C) Member B.P.C. Chairman B.P.C.

Ram Avtar Bassi AD(HQ)

Checked and found ok for Public Health (Internal) Service only subject to comments in in forwarding letter No. ACE(HQ).....Dt....29/9/21 169133

Additional Chief Engineer (HQ) HSVP, Panchkula

P.A. A.T.P.

DDC (T) MEMBER BPC

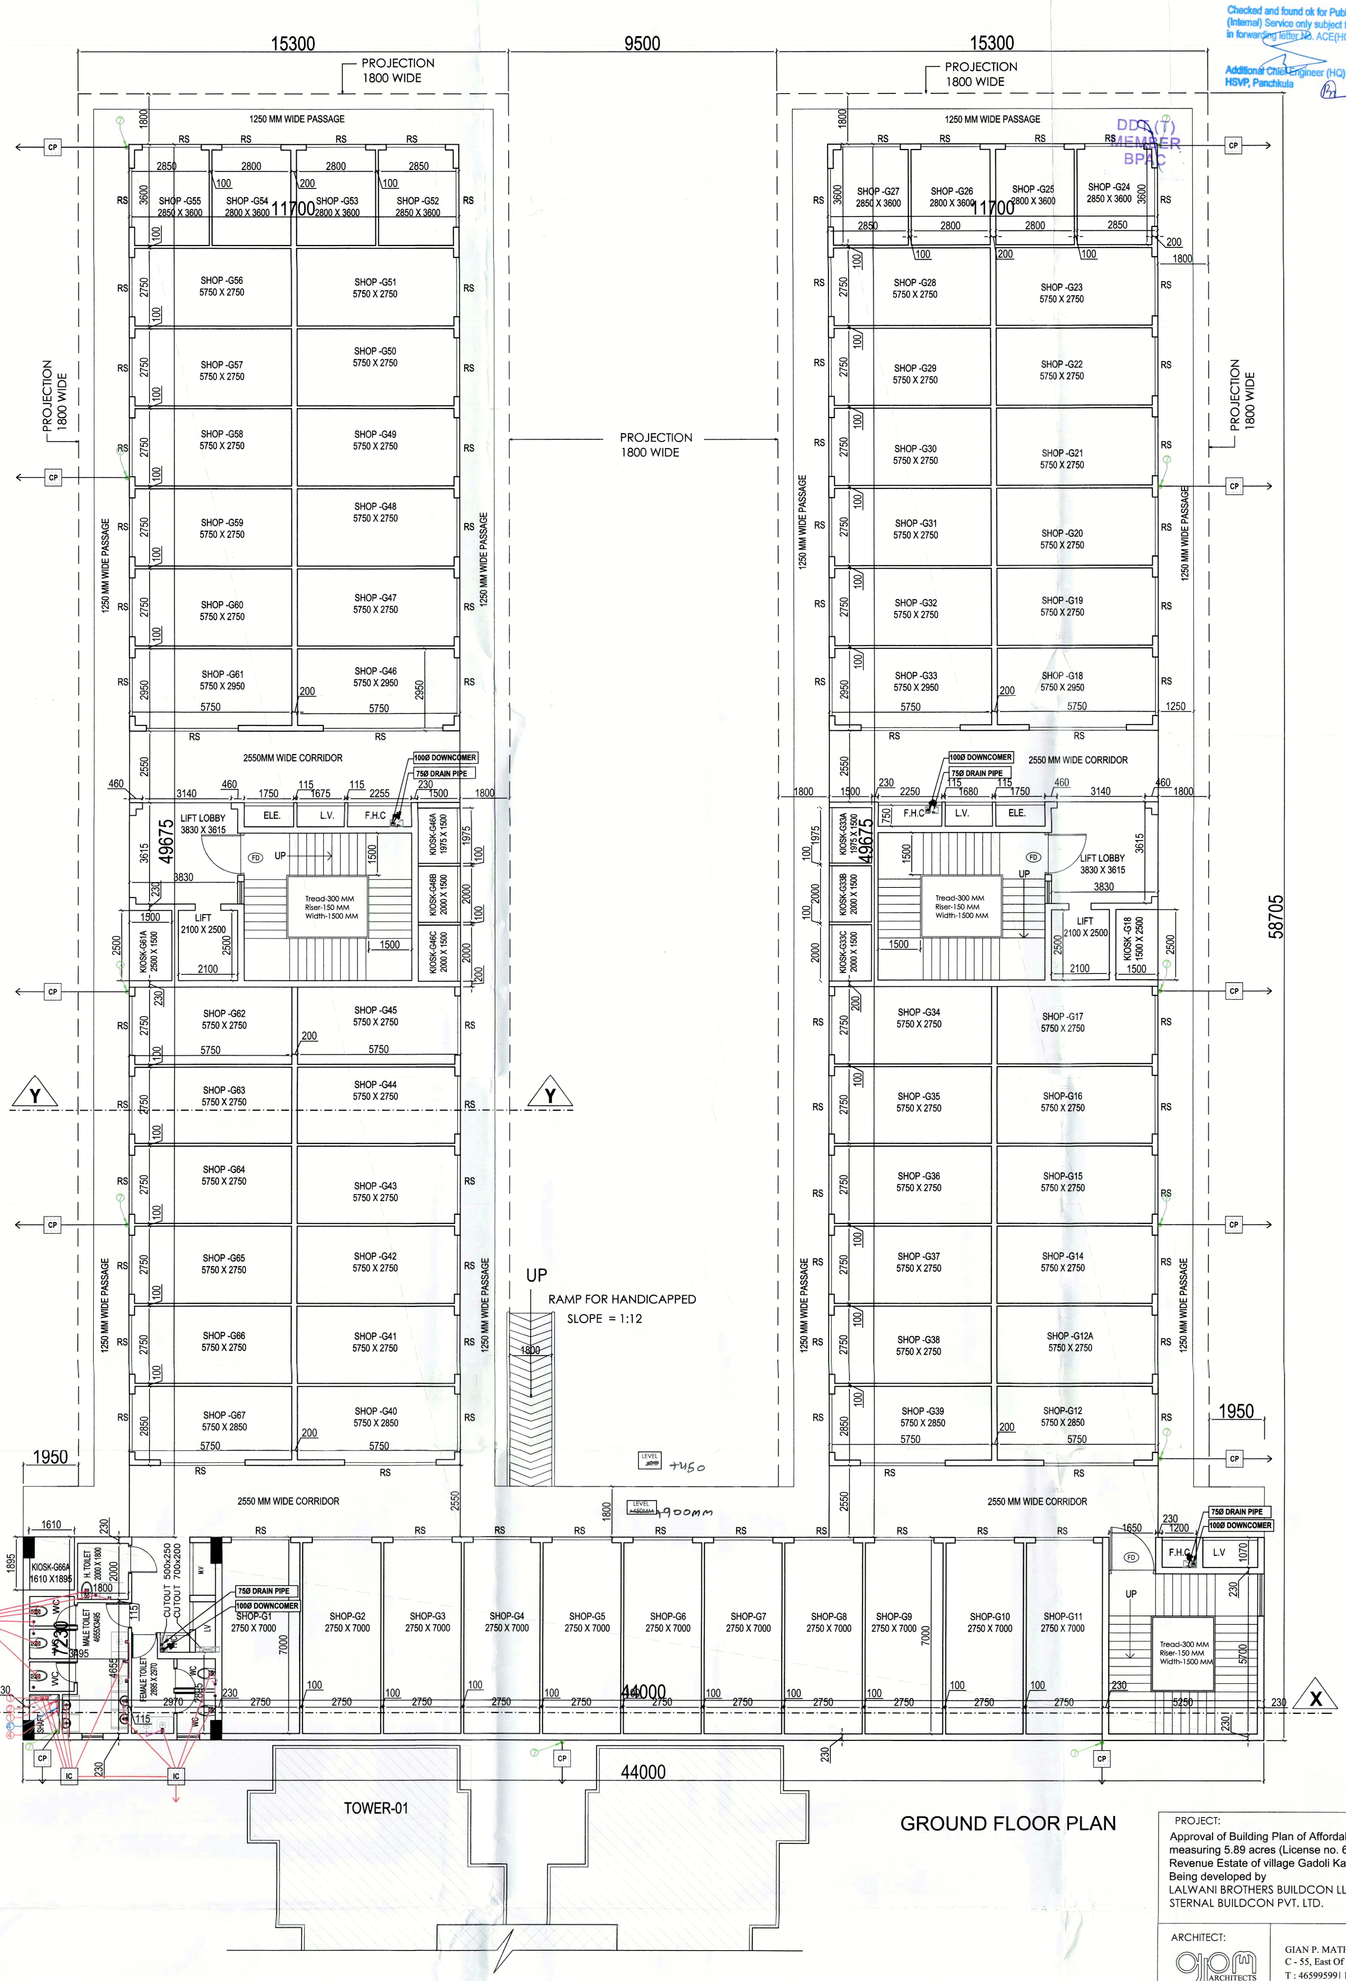

GROUND FLOOR PLAN

LEGEND: –

SYMBOL	DESCRIPTION
	SOIL PIPE
	WASTE PIPE
FT	FLOOR TRAP
	CUTOUT
FD	FLOOR DRAIN
	CWS PIPE
	FWS PIPE
	CONTROL VALVE
	FIRE PIPE

LEGEND: –

	PLUMBING LEGEND
①	110Ø OD uPVC SP STACK
②	110Ø OD uPVC WP STACK
③	75Ø A.S.P
④	DWS D/TAKE
④'	DWS D/TAKE
④	FWS D/TAKE
⑤	DWS RISER
⑥	FLUSHING RISER
⑦	110Ø OD uPVC R.W.P
⑧	75Ø uPVC DRAIN PIPE(BALCONY)

PROJECT:
Approval of Building Plan of Affordable Group Housing colony measuring 5.89 acres (License no. 63 dated 01-09-2021) in Revenue Estate of village Gadoli Kalan in Sector 37D, Gurugram.
Being developed by
LALWANI BROTHERS BUILDCON LLP IN COLLABORATION WITH STERNAL BUILDCON PVT. LTD.

ARCHITECT:
GIAN P. MATHUR AND ASSOCIATES (P) LTD.
C - 55, East Of Kailash, New Delhi-110065
T : 46599599 | F 46599512
E : info@gpmindia.com | W : www.gpmindia.com

services consultant
Consummate Engineering Services (P) Ltd.
Noida Office : B - 67, Sector - 67, Noida - 201 301
Tel : (0120) 2593500 (30 Lines)
Lko. Office : R 006, Rohtas Plumeria, Gomti Nagar, Lucknow
e mail : mail@cespl.in, website : www.cespl.in

DRAWING TITLE :
GROUND FLOOR PLAN
COMMERCIAL
G+2 FLOORS

D.N. - SG/AH/SUB/AR-35	ARCHITECT'S SIGN	OWNER'S SIGN
SCALE:- 1:100	GIAN P. MATHUR ARCHITECT B. Arch., M.C.A. I.I.A CA No. 30/3769	
DATE:- 20 AUG 2021		
DRAWN BY:- ANANT		DIRECTION
CHECK BY:- NAMITA		