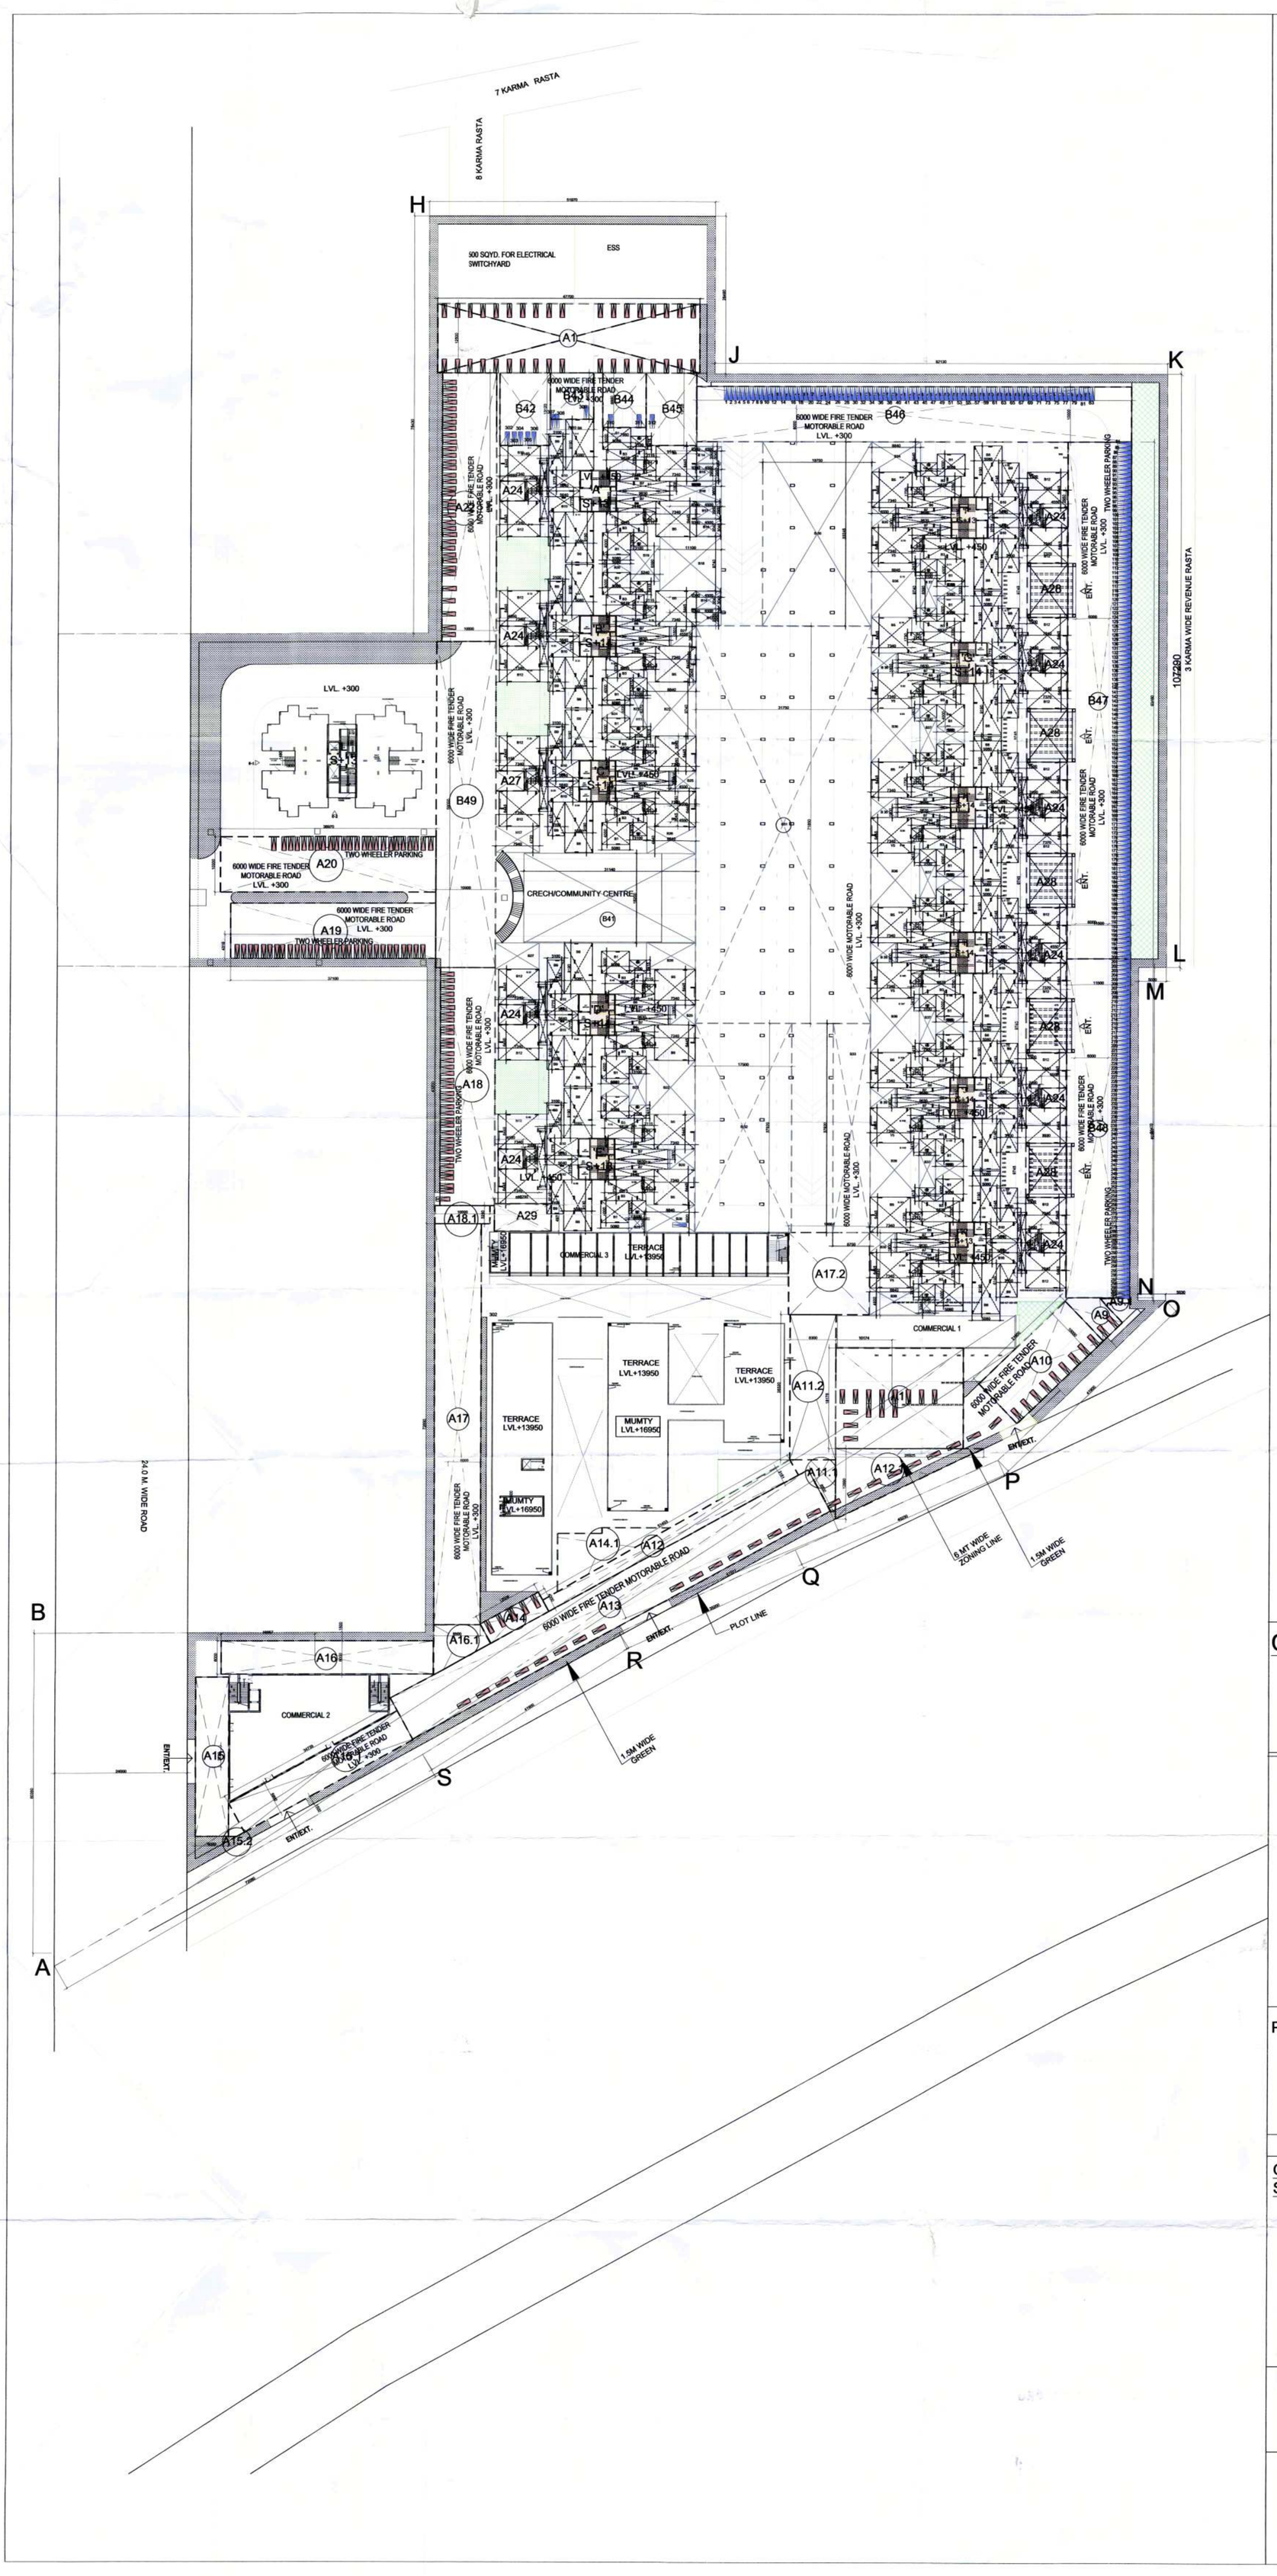

:- DENOTE TWO WHEELER PARKING

:- DENOTE TWO WHEELER PARKING

ADDITIONAL TWO WHEELER 666 NOS. (OR ECS 333)

REQUIRED TWO WHEELER PARKING

(PARKING IN OPEN) = 312
(PARKING IN BELOW PODIUM) = 502
(PARKING IN TOWER'S STILTS) = 440

TOTAL PARKING =1254

NOTE ;
1. FOR STILT(TOWERS) PARKING REFER SHEET NO. 4,7,10 &13 (STILT PLAN TOWER A,TO K)
1. FOR PODIUM STILT PARKING REFER SHEET NO. 33,

CLIENT:
MEGA INFRATECH PVT. LTD.

PROJECT NAME AND ADDRESS

PROPOSED BUILDING PLAN FOR AFFORDABLE GROUP HOUSING COLONY FOR AN AREA MEASURING 9.0625 ACRES (LICENCE NO. 28 OF 2020) DT.7.10.2020 IN SECTOR 95B, GURUGRAM MANESAR URBAN COMPLEX

PRINCIPLE ARCHITECT

dfi
DESIGN FORUM INTERNATIONAL
K-47 , KAILASH COLONY NEW DELHI-48
PHONE: 011 - 46556600 FAX : 46556601

OWNER'S SIGNATURE	ARCHITECT'S SIGNATURE
	ANOJ TEVATIA B. Arch. (Hons.) CA/95/18729

DRAWING TITLE:
PARKING PLAN

N	SCALE : 1:300	SHEET NO.
	DATE :	3

SANCTIONED
TO BE READ WITH THIS OFFICE MEMO NO.:
DATED :