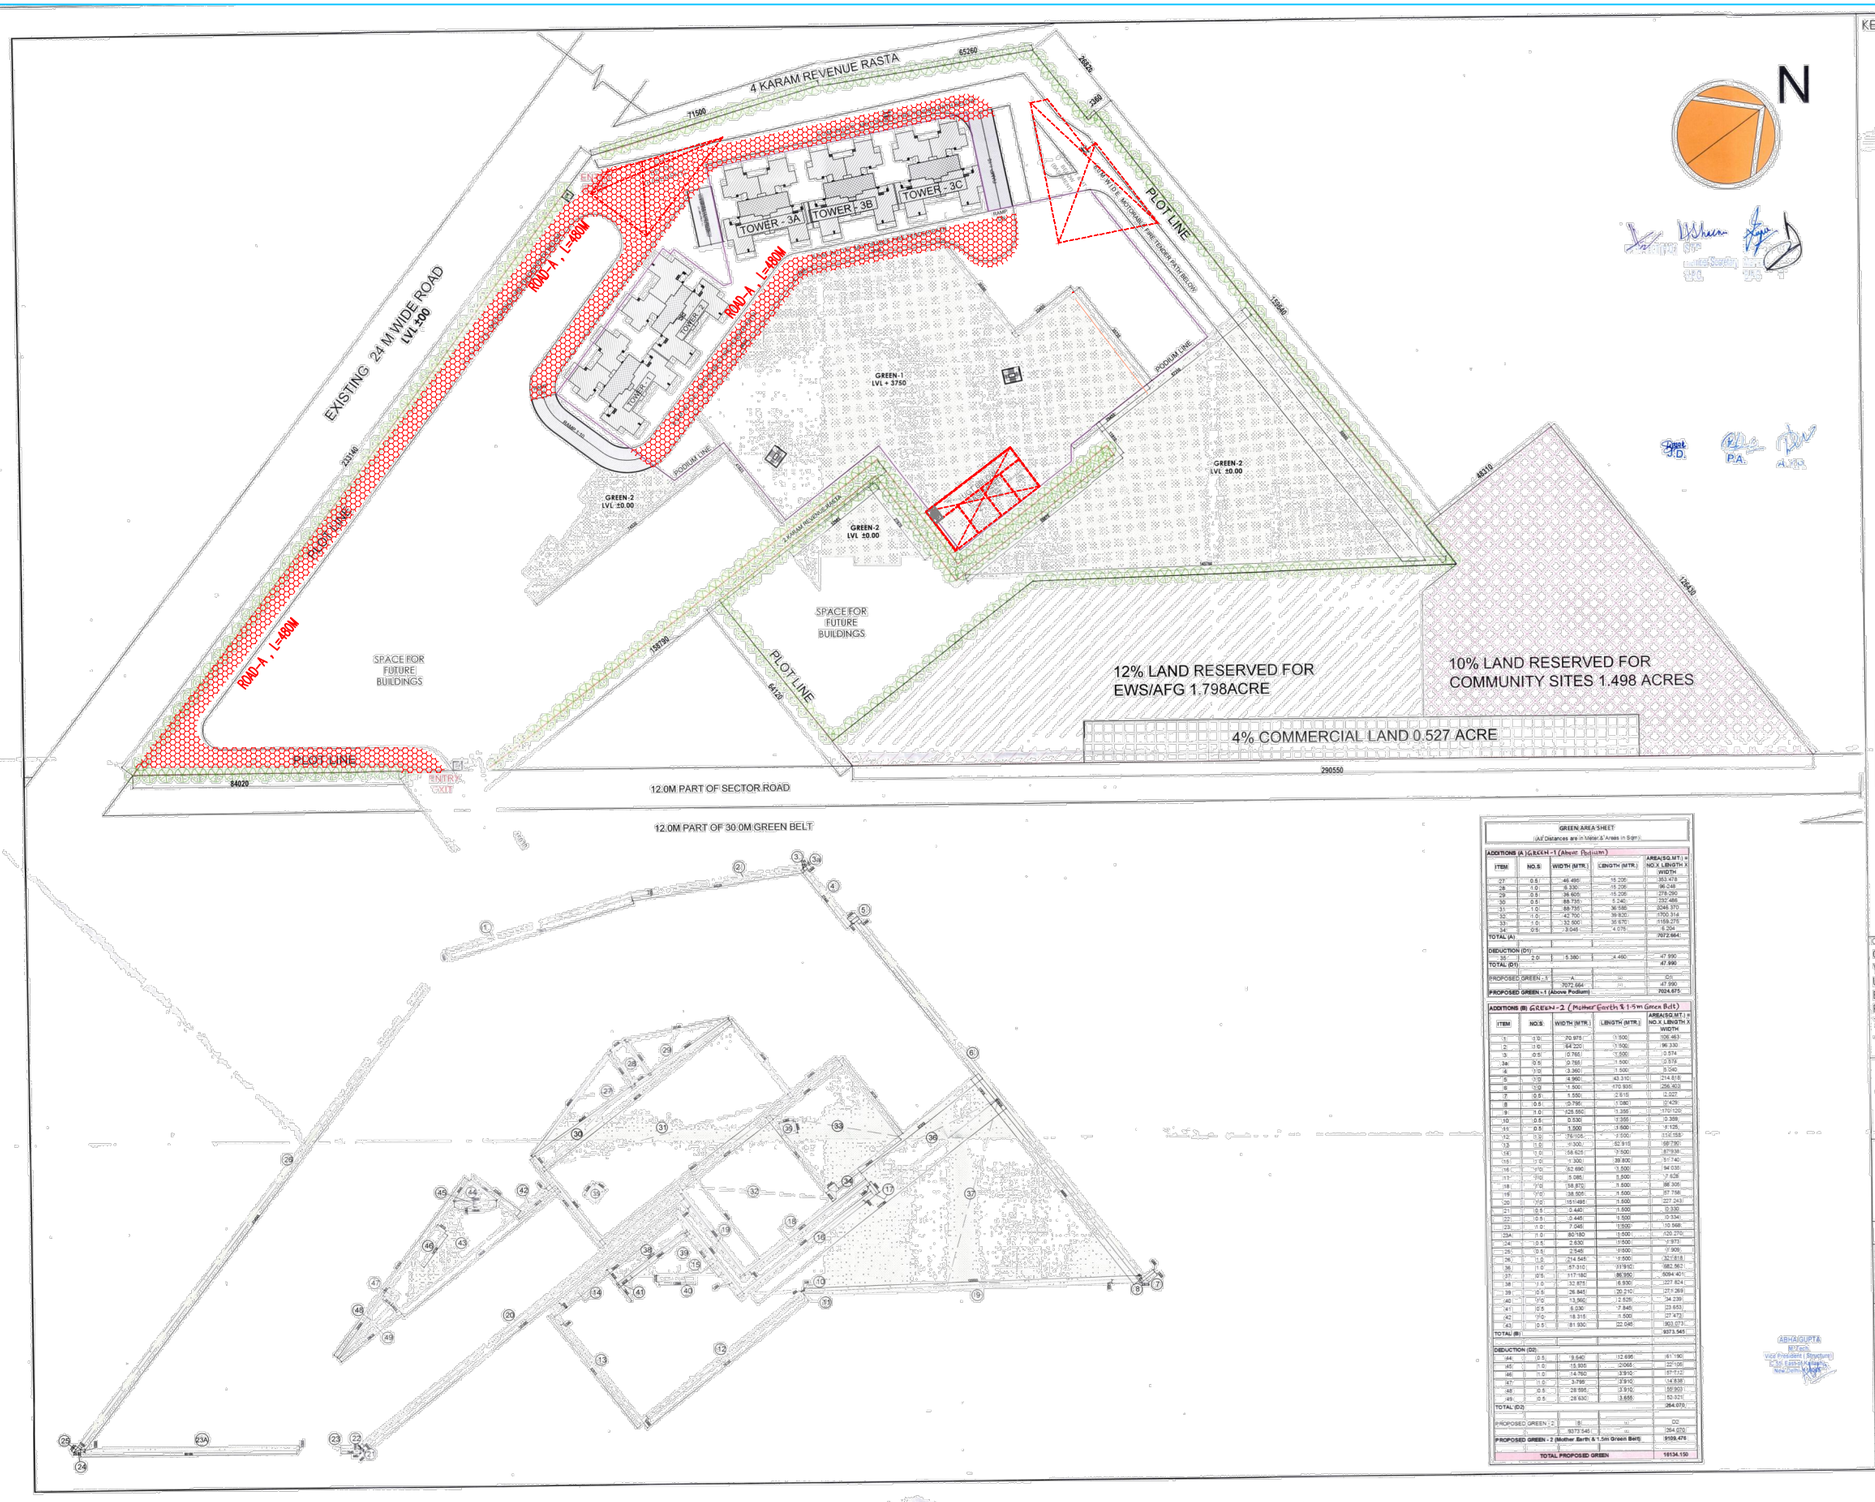

KEY PLAN

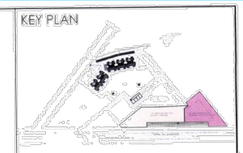

ROAD LAYOUT

GREEN AREA SHEET

(All Distances are in Meter & Areas in Sqm)

ITEM	NO.S	WIDTH (MTR.)	LENGTH (MTR.)	AREA(SQ.MT.) = NO.X LENGTH X WIDTH
ADDITIONS (A) GREEN -1 (Above Podium)				
27	0.5	46.490	15.200	353.474
28	1.0	6.330	15.200	96.248
29	0.5	36.600	15.200	278.250
30	0.5	68.735	6.540	232.486
31	1.0	68.735	30.580	2049.370
32	1.0	42.700	39.930	1705.314
33	1.0	32.500	35.670	1159.275
34	0.5	3.045	4.075	6.204
TOTAL (A)				7072.664
DEDUCTION (D1)				
35	2.0	1.380	4.460	47.990
TOTAL (D1)				47.990
PROPOSED GREEN - 1	A			D1
	7072.664			47.990
PROPOSED GREEN - 1 (Above Podium)				7024.675
ADDITIONS (B) GREEN - 2 (Mother Earth & 1.5m Green Belt)				
1	1.0	72.973	3.500	255.405
2	1.0	54.221	1.900	96.330
3	0.5	0.765	1.500	0.574
3a	0.5	0.765	1.500	0.574
4	1.0	3.360	1.500	5.040
5	2.0	4.960	43.340	214.816
6	1.0	1.500	170.935	256.403
7	0.5	1.550	2.615	2.027
8	0.5	0.790	1.080	0.428
9	1.0	125.550	1.355	170.120
10	0.5	0.530	1.355	0.359
11	0.5	1.500	3.500	2.625
12	1.0	76.105	1.000	152.210
13	1.0	9.300	52.915	492.230
14	1.0	58.625	1.500	87.938
15	1.0	1.300	39.800	51.740
16	1.0	52.690	1.500	79.035
17	0.5	5.595	3.000	8.393
18	1.0	58.870	1.500	88.305
19	1.0	38.505	1.500	57.758
20	1.0	161.665	1.500	242.498
21	0.5	0.440	1.500	0.330
22	0.5	0.440	1.500	0.330
23	1.0	7.045	1.500	10.568
23A	1.0	80.180	1.500	120.270
24	0.5	2.630	1.500	1.971
25	0.5	2.545	1.500	1.909
26	1.0	214.545	1.500	321.818
36	1.0	57.312	11.910	682.562
37	0.5	117.182	48.350	2834.401
38	1.0	32.873	6.930	227.824
39	0.5	26.845	20.210	271.269
40	1.0	13.950	2.535	34.139
41	0.5	6.030	7.845	23.653
42	1.0	18.315	1.500	27.473
43	0.5	81.930	22.045	903.073
TOTAL (B)				9373.545
DEDUCTION (D2)				
44	0.5	9.540	12.895	61.190
45	1.0	15.935	2.065	32.905
46	1.0	14.760	3.910	57.712
47	1.0	3.755	3.910	14.682
48	0.5	28.695	3.910	56.203
49	0.5	28.630	3.685	52.701
TOTAL (D2)				264.693
PROPOSED GREEN - 2	B			D2
	9373.545			264.693
PROPOSED GREEN - 2 (Mother Earth & 1.5m Green Belt)				9108.852
TOTAL PROPOSED GREEN				16134.130

ABHISHEK GUPTA
MTech
Vice President (Structure)
E-14, Lajpat Nagar-III,
New Delhi-110024

Owner:
OWNER,S NAME::
Vibrant infratech Pvt. Ltd, Targe Buildcon Pvt. Union Buildmart Pvt.Ldt, In Collaboration with Union Buildmart Pvt. Ltd
Regd. office.: cabin-4, office.no. 1221-A, Devika Tower, 12th floor, 6, Nehru Place, New delhi -110019

Architect:
GANJIP MATHUR AND ASSOCIATES (P) LTD
C-35 East Of Kailash/New Delhi110065
T/F 011 Has 5999597 / 011 01 Has 5999512
E-mail:info@gpmindia.com / W: www.gpmindia.com

Project Title:
GROUP HOUSING COLONY UNDER NILP POLICY AREA MEASURING (15.03125 ACRES) SECTOR -113 GURU GRAM
LICENCE NO.:106 OF 2021

Status: SUBMISSION DRAWING

Sheet Title:
GREEN AREA CALCULATION

Owner's Sign

Architect's Sign
GANJIP MATHUR
ARCHITECT
B-Arch.- M.C.A.S.A.
CA Reg. 800768

SCALE: 1:750

DWG. No.
SD/AR/M3M-113/SITE-002