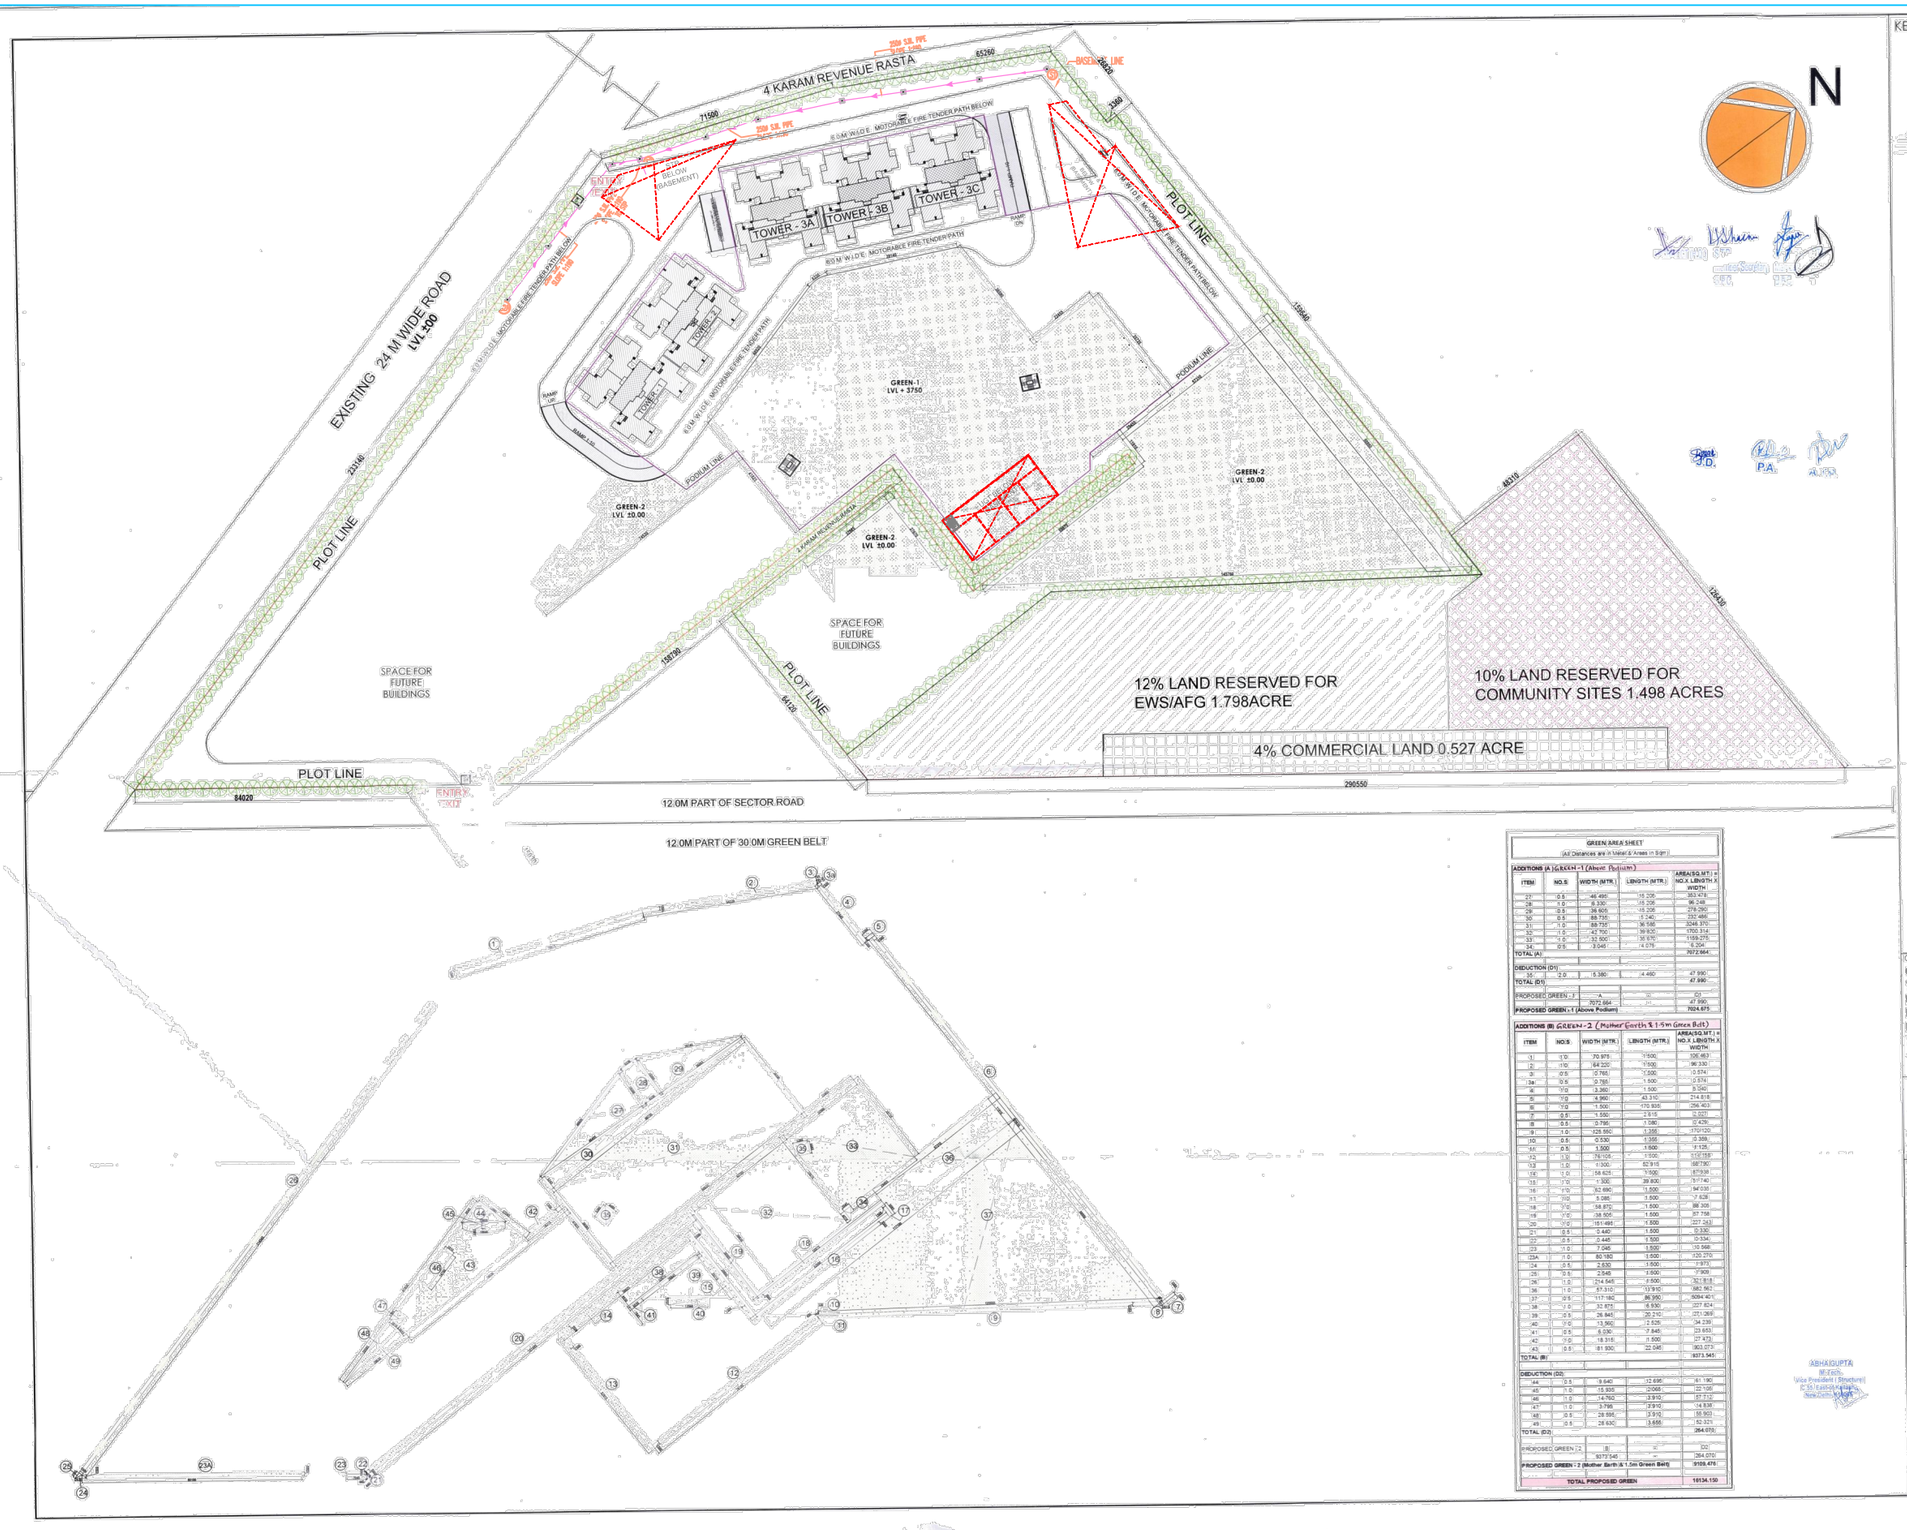

KEY PLAN

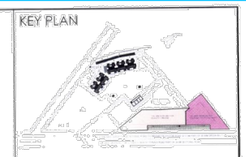

LEGEND FOR PLUMBING	
	SEWERAGE MANHOLE
	SEWERAGE LINE

SEWERAGE LAYOUT PLAN

GREEN AREA SHEET

(All Distances are in Meter & Areas in Sqm)

ADDITIONS (A) G.B.E.H.-1 (Above Podium)

ITEM	NO.S	WIDTH (MTR.)	LENGTH (MTR.)	AREA(SQ.MT.) = NO.X LENGTH X WIDTH
27	0.5	46.490	16.206	353.478
28	1.0	6.330	15.206	96.248
29	0.5	36.605	15.206	278.290
30	0.5	88.755	5.340	237.486
31	1.0	89.754	36.198	3248.370
32	1.0	42.700	36.930	1700.314
33	1.0	32.500	35.870	1165.275
34	0.5	3.040	4.075	6.204
TOTAL (A)				7072.664
DEDUCTION (D1)				
35	2.0	5.380	4.460	47.990
TOTAL (D1)				47.990
PROPOSED GREEN : 1		A	D1	D2
		7072.664		47.990
PROPOSED GREEN : 1 (Above Podium)				7024.675

ADDITIONS (B) G.B.E.H.-2 (Mother Earth & 1.5m Green Belt)

ITEM	NO.S	WIDTH (MTR.)	LENGTH (MTR.)	AREA(SQ.MT.) = NO.X LENGTH X WIDTH
1	1.0	70.975	1.500	106.463
2	1.0	64.200	1.500	96.300
3	0.5	0.765	1.500	0.574
3a	0.5	0.765	1.500	0.574
4	1.0	3.360	1.500	5.040
5	1.0	4.990	43.310	216.018
6	1.0	1.500	170.908	256.403
7	0.5	1.500	2.615	2.021
8	0.5	0.795	1.100	0.438
9	1.0	125.950	1.355	170.720
10	0.5	0.530	1.355	0.359
11	0.5	1.500	1.500	1.125
12	1.0	76.105	1.500	114.158
12a	1.0	1.500	62.910	188.730
13	1.0	58.625	1.500	87.938
13a	1.0	1.500	38.800	57.140
14	1.0	32.690	1.500	49.035
14a	1.0	5.085	1.500	7.628
15	1.0	58.872	1.500	88.308
16	1.0	38.505	1.500	57.758
17	1.0	151.495	1.500	227.243
21	0.5	0.445	1.500	0.334
22	0.5	0.445	1.500	0.334
23	1.0	7.048	1.500	10.568
23A	1.0	80.180	1.500	120.270
24	0.5	2.630	1.500	1.973
25	0.5	2.545	1.500	1.909
26	1.0	214.545	1.500	321.818
36	1.0	87.310	10.910	952.167
37	0.5	117.180	86.990	5094.401
38	1.0	32.875	6.930	227.824
39	0.5	26.845	20.210	271.269
40	1.0	13.560	2.535	34.239
41	0.5	6.035	2.845	8.583
42	1.0	18.315	1.500	27.473
43	0.5	81.930	22.045	903.073
TOTAL (B)				9371.545
DEDUCTION (D2)				
44	0.5	9.640	12.695	61.180
45	1.0	15.305	12.095	92.106
46	1.0	14.760	3.910	57.712
47	1.0	3.795	3.910	14.838
48	0.5	29.555	3.910	57.503
49	0.5	28.630	3.655	52.323
TOTAL (D2)				264.070
PROPOSED GREEN : 2		B	C	D2
		9371.545	-	264.070
PROPOSED GREEN : 2 (Mother Earth & 1.5m Green Belt)				9105.475
TOTAL PROPOSED GREEN				16134.150

ABHA GUPTA
M.Tech.,
Vice President (Structure)
E-50 Kalkaji Extension,
New Delhi-110019

Owner:

OWNER,S NAME:
Vibrant Infratech Pvt. Ltd, Targe Buildcon Pvt., Union Buildmart Pvt.Ltdt, In Collaboration with Union Buildmart Pvt. Ltd
Regd. office.: cabin-4, office no. 1221-A, Devika Tower, 12th floor, 6, Nehru Place, New delhi -110019

Architect:

GIAN PARTHI AND ASSOCIATES (P)LTD.
E-55 Flat GF Kalkaji, New Delhi-110019
T: (91) (11) 26255990, (0) 2621 8659 (L)
E: info@gpindia.com / W: www.gpindia.com

Project Title:
GROUP HOUSING COLONY UNDER NILP POLICY AREA MEASURING (15.03125 ACRES) SECTOR -113 GURUGRAM
LICENCE NO.:106 OF 2021

Status: SUBMISSION DRAWING

Sheet Title:
GREEN AREA CALCULATION

Owner's Sign

Architect's Sign

GIAN P. MATHUR
ARCHITECT
B. Arch., M.C.A., I.I.A.
CA NO: 805769

SCALE: 1:250

DWG. No.
SD/AR/M3M-113/SITE-002