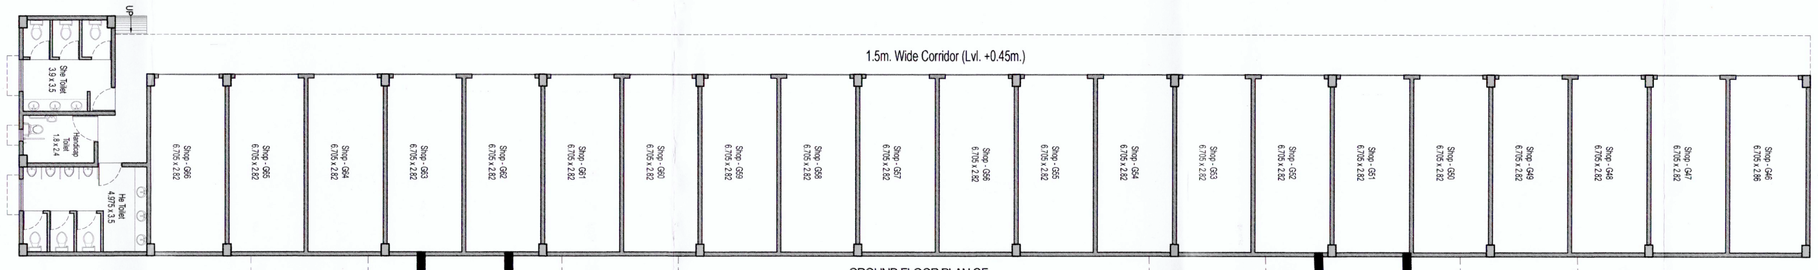

GROUND FLOOR PLAN OF COMMERCIAL BLOCK - 3

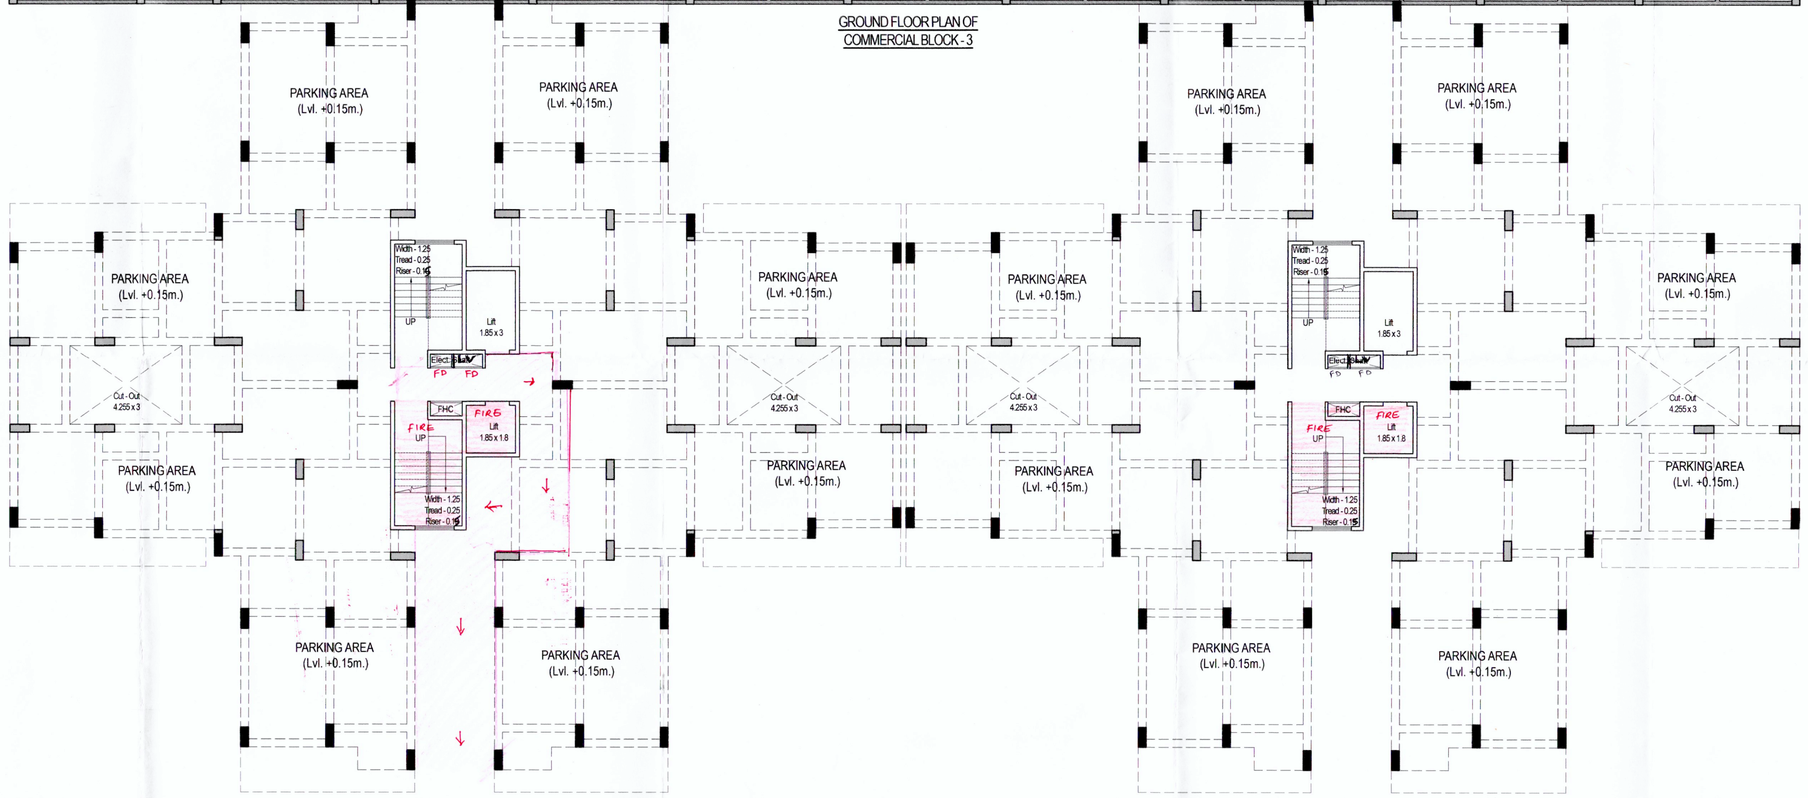

STILT PLAN OF TOWER - 2

STILT PLAN OF TOWER - 1

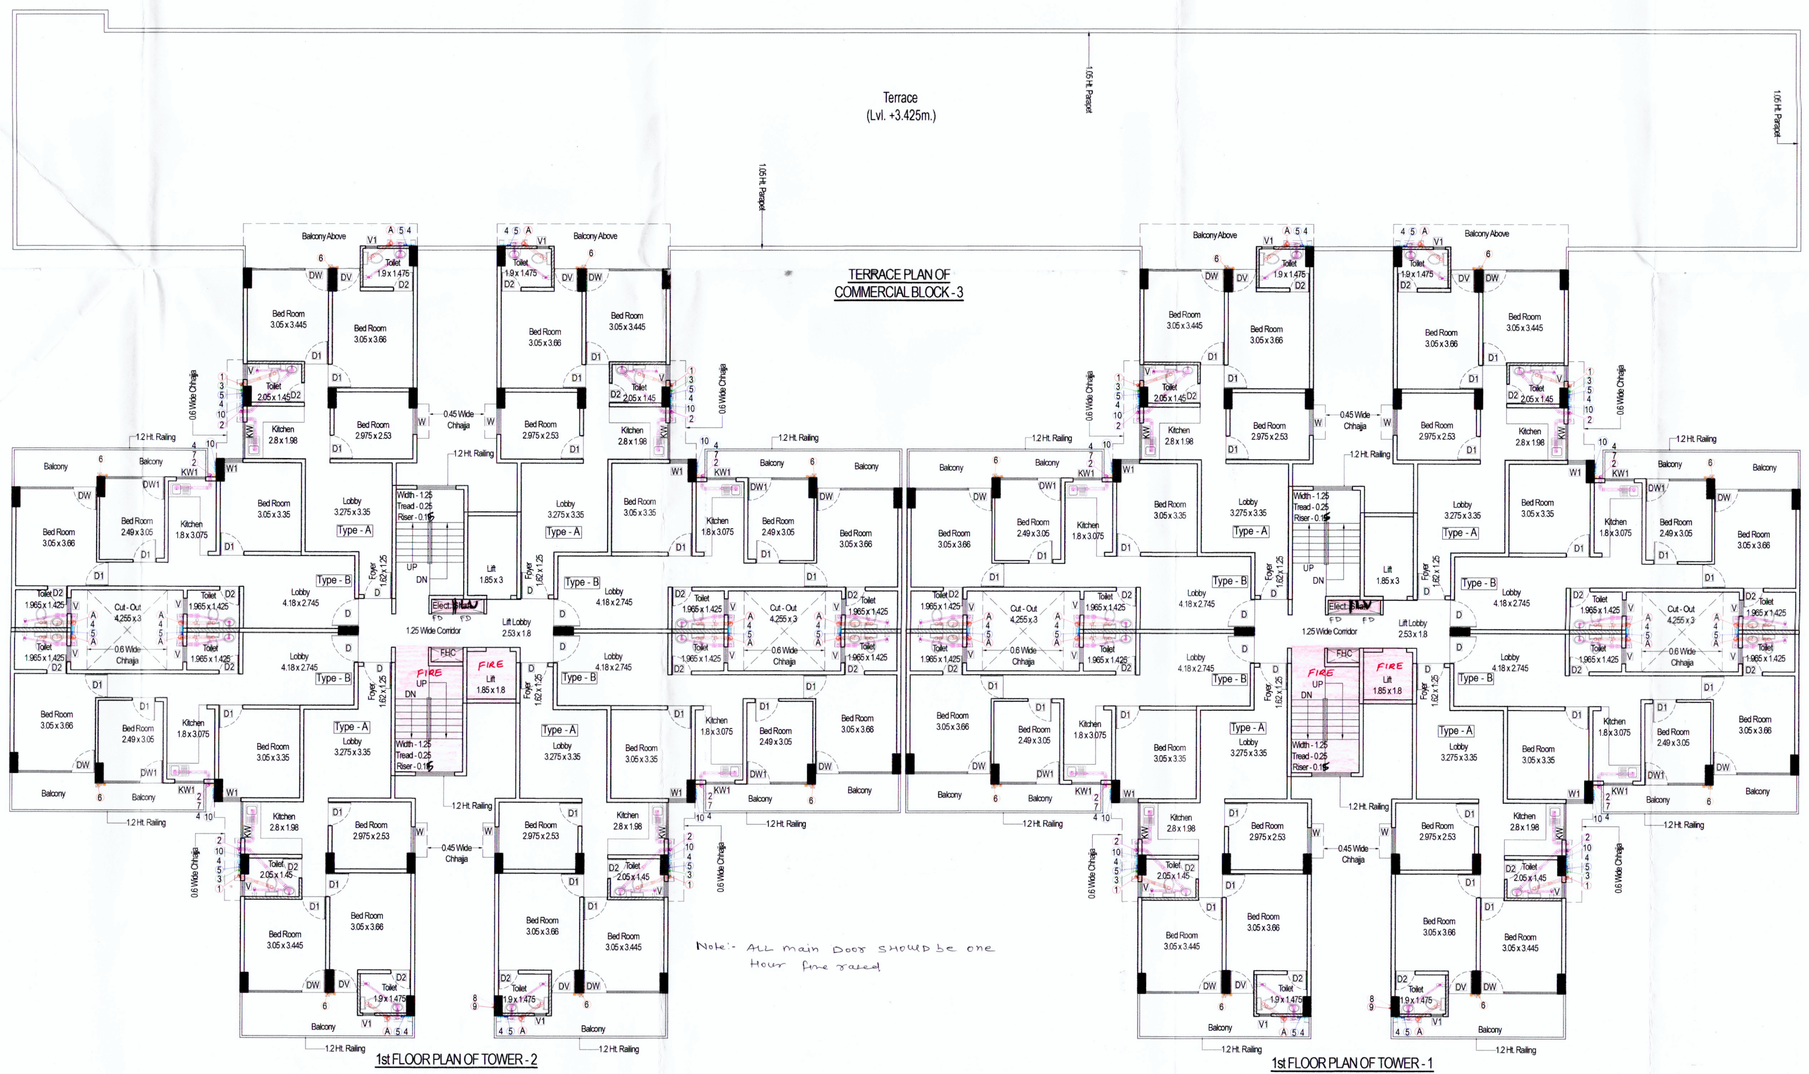

TERRACE PLAN OF COMMERCIAL BLOCK - 3

1st FLOOR PLAN OF TOWER - 2

1st FLOOR PLAN OF TOWER - 1

KEY PLAN

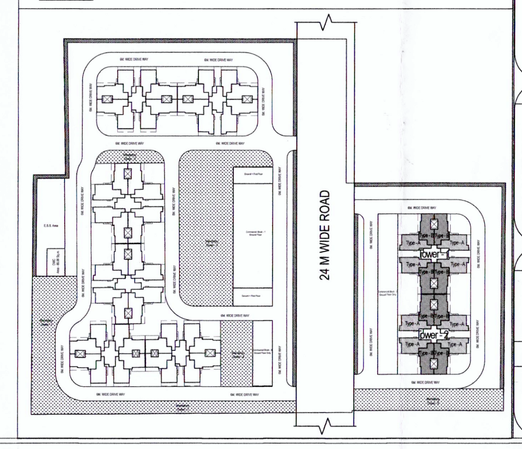

DIRECT HO) S.T.P. Member Secretary BPC
Member BPC
Chairman BPC
DD (HO) Member BPAC
DINESH KUMAR SD (HQ)
P.A.
A.T.P.

GENERAL NOTES:-
1. ALL DIMENSIONS & LEVELS ARE IN METERS/MM.
2. ALL THE AREAS INDICATED ARE IN SQ.M.
3. COLUMNS ARE ONLY INDICATIVE AND WILL BE AS PER RELEVANT STRUCTURAL DRAWINGS.
4. RAIN WATER HARVESTING SYSTEM IS AS PER CENTRAL GROUND WATER AUTHORITY/HARYANA GOVERNMENT.
5. ALL LIFTS & MACHINE ROOMS ARE AS PER ISI STANDARD.

DRG. TITLE

COMBINED STILT & FIRST FLOOR PLAN OF TOWER - 1 & 2

PROJECT:

PROPOSED BUILDING PLAN OF AFFORDABLE GROUP HOUSING COLONY OVER AN AREA MEASURING 6.50 ACRES (LICENSE No. 77 DATED - 24/09/2021) IN SECTOR - 88A, GURUGRAM BEING DEVELOPED BY FELDON DEVELOPERS PVT. LTD. & OTHERS IN COLLABORATION WITH GCC INFRA

Architect's Signature	Developer's Signature
NAVDEEP	For GCC INFRA Authorised Signatory

Checked and found ok for Public Health (Internal) Services only subject to comments in the forwarding letter No. JE2(HQ) 21-24-66 17/12/21
Additional Chief Engineer (HQ) HSVP Panchkula

ARCHITECT :

creative line

architects interior designers & planners
studio:2nd fl., shri hith plaza,o-25,sector-13,vasundhara, ghz.
phone: 0120 4208127, +91 9811132248
website: www.creativelinestudio.in, email: creativelinestudio2015@gmail.com

DATE	SCALE	NORTH
Dec.-2021	1:100	
DEALT BY	CHKD BY	DRG . NO.
VIKAS	NAVDEEP	07