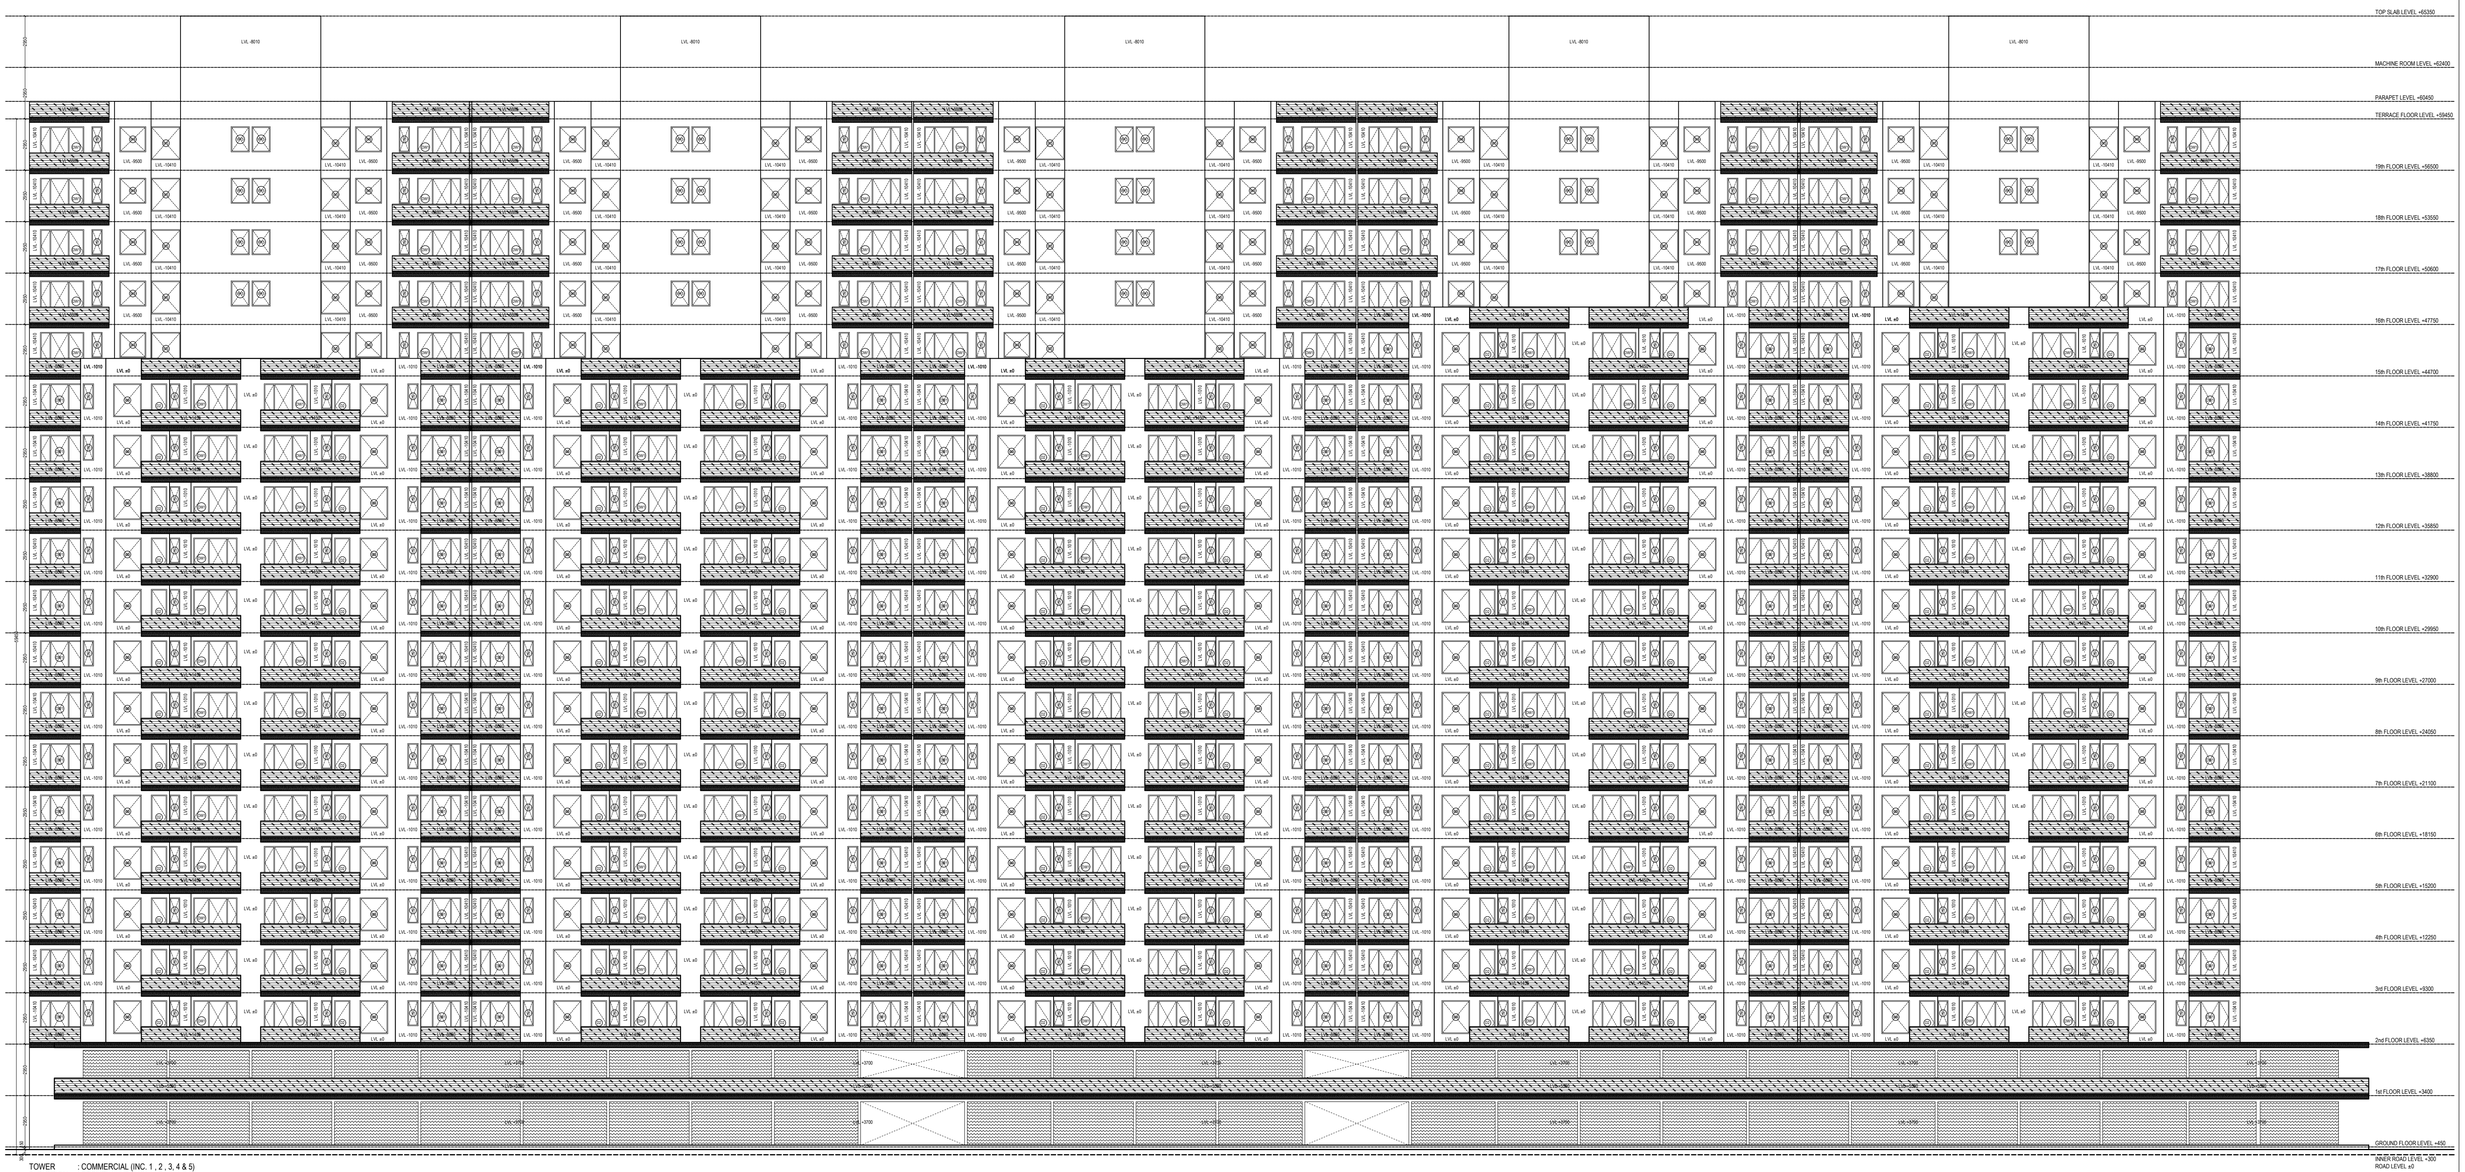

TOWER : COMMERCIAL (INC. 1 , 2 , 3, 4 & 5)
ELEVATION : FRONT

PROJECT: PROPOSED BUILDING PLAN OF AFFORDABLE GROUP HOUSING COLONY OVER AN AREA MEASURING 8.69375 ACRES (LICENCE NO85 OF 2021 DATED 19.10.2021) IN SECTOR 89, GURUGRAM DEVELOPED BY JAMB PROPBUILD PVT. LTD. & OTHERS IN COLLABORATION WITH BREEX INFRA	SHEET TITLE: ELEVATIONS & SECTIONS	DATE	DECEMBER 2021
		SCALE	1:100
		24	SHEET SIZE A0
	ARCHITECT: +91 9988377382 +91 9914698217 rspsarchitects@gmail.com #363, First Floor, Sector 49-A, Chandigarh	CLIENT SIGNATURE	ARCHITECT SIGNATURE