REAR ELEVATION

FRONT ELEVATION

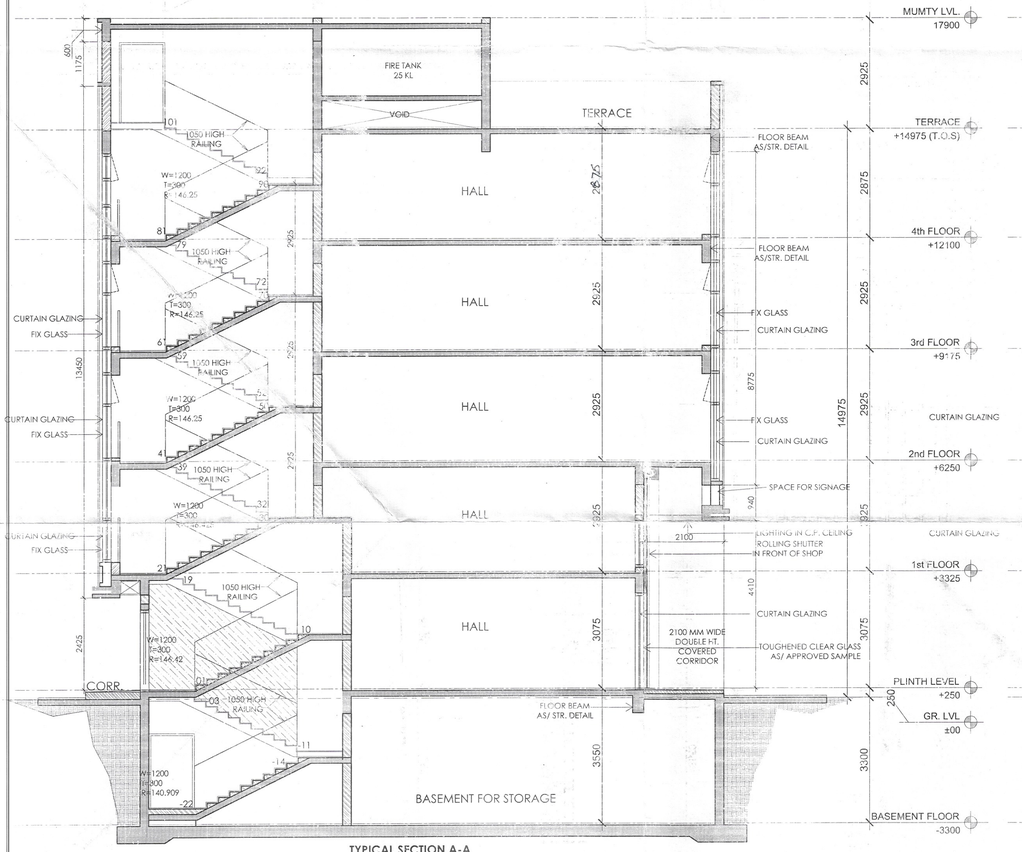

TYPICAL SECTION A-A

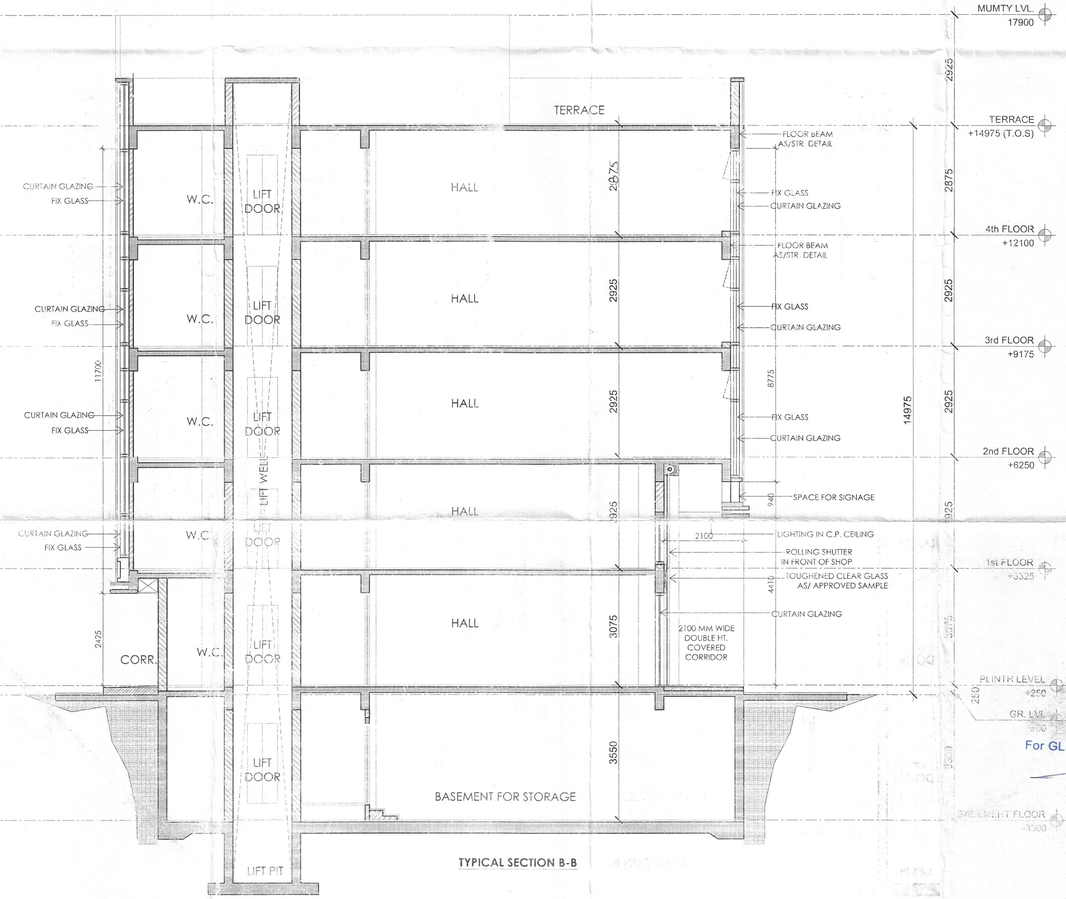

TYPICAL SECTION B-B

SANJAY NARANG
ATP (HQ)

(HITESH SHARMA)
STP(M)HQ

(B.P. SINGH)
CP(HR)

(K.MAKRAND PANDURANG, IAS)
DTCP(HR)

(DINESH KUMAR)
SD(HQ)

DRG. NO:- DTCP 8298 (X) Dated:- 10-05-22

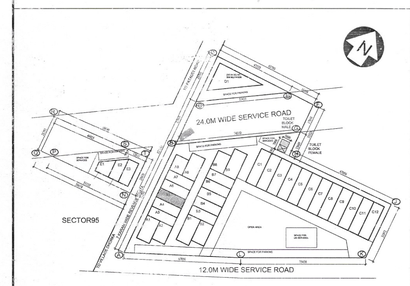

KEY PLAN

BLOCK-A _ PLOT NO.A05

PRINCIPAL ARCHITECT:

ACPL

ISO 9001:2015

Architecture
Management
Planning

ACPL Design Ltd

CLIENT:-

GLS INFRAPROJECTS PVT. LTD.

PROJECT:-

PLOTTED COMMERCIAL COLONY ON AN AREA MEASURING 2.95625 ACRES IN THE REVENUE ESTATE OF VILLAGE DHORKA, SECTOR 95, DISTT. GURUGRAM, HARYANA

For GLS Infraprojects Pvt. Ltd.

Authorised Signatory

AUTH. SIGN.

HARBAKSH GILL
ARCHITECT
CA/86/10195

ARCHITECT'S SIGN.

DRAWING TITLE:

BLOCK-A _ PLOT OF(8x16.5) 99 SQMT,
PLOT NO. A05

SECTIONS & ELEVATIONS

DRAWING NO. A-105.01

SCALE : 1 : 100