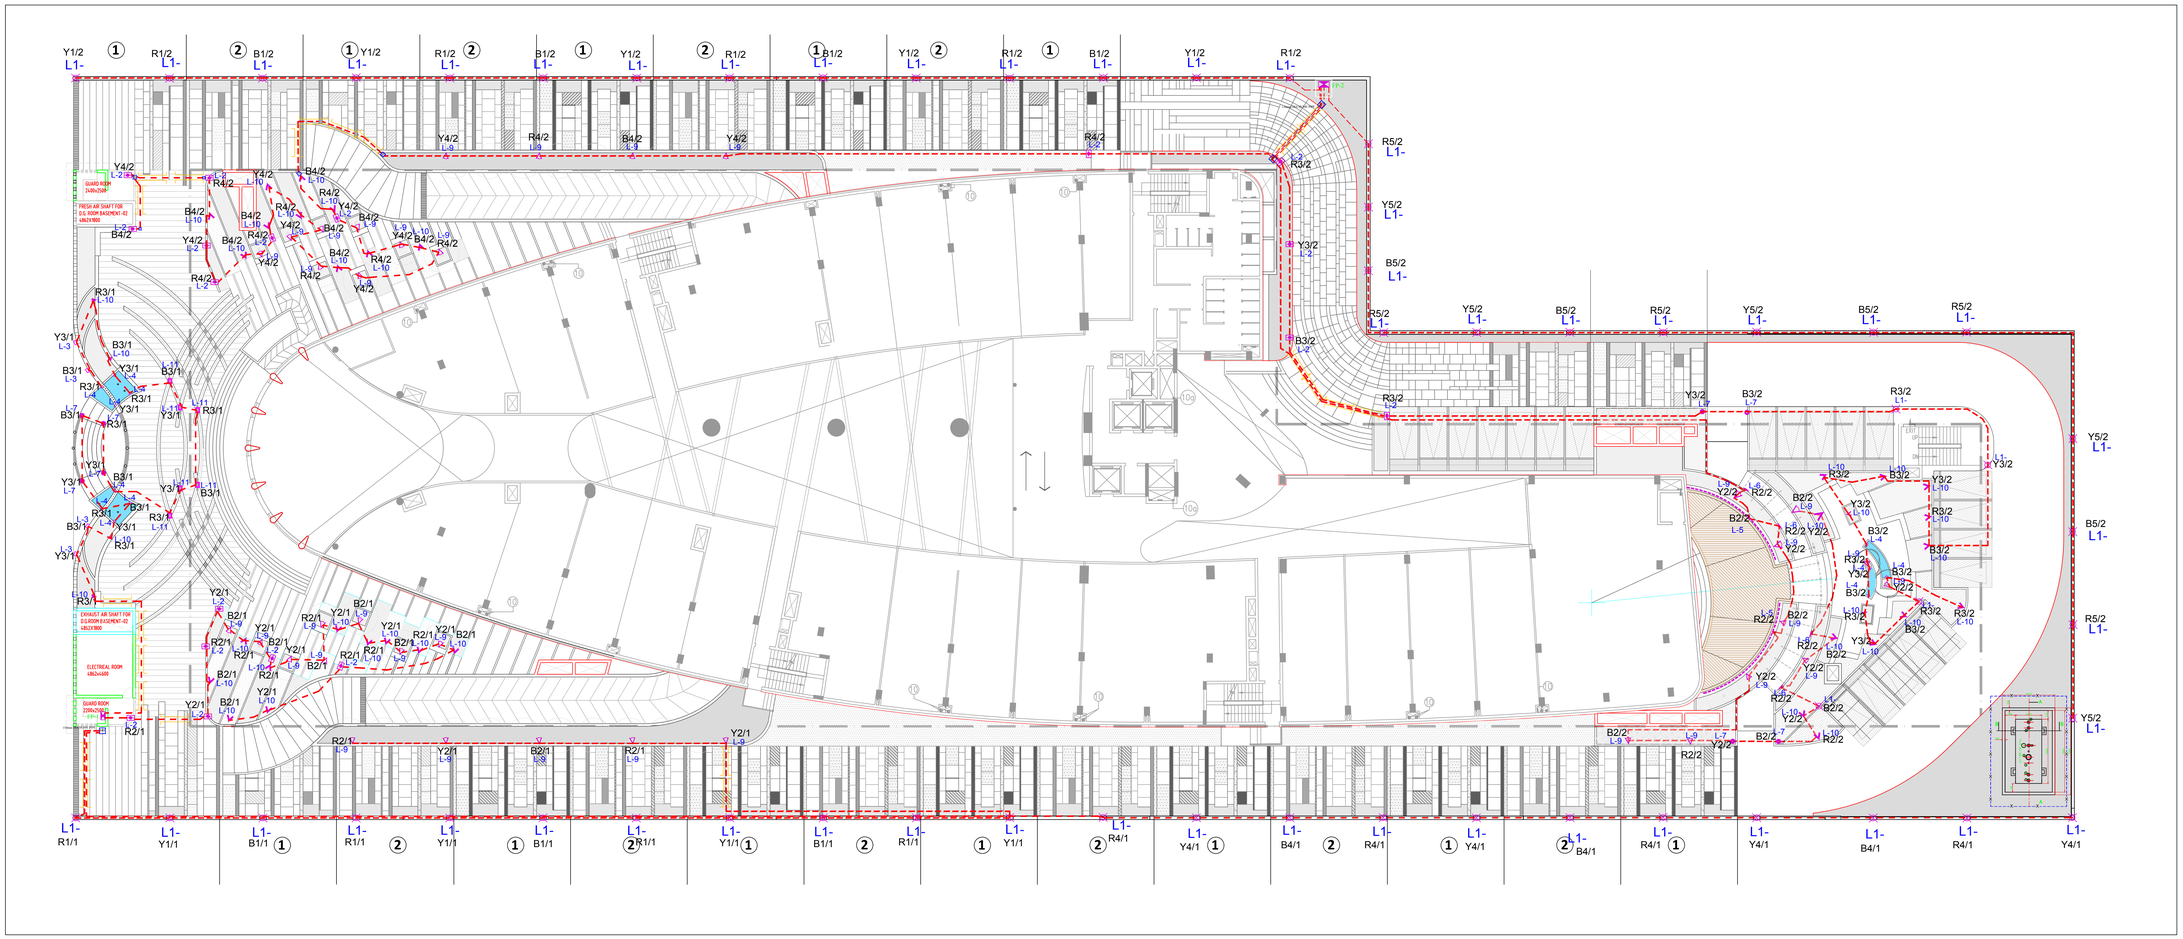

1x4Cx16 sq.mm.AL. CABLE

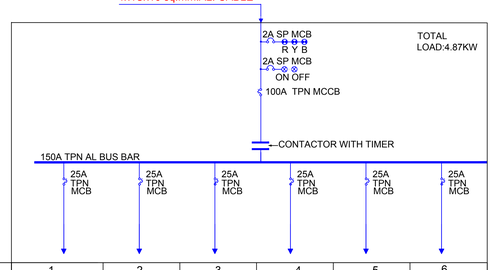

FEEDER NUMBER	1	2	3	4	5	6
NUMBER,S OF POINT	16	24	26	12		
CONNECTED LOAD IN KW	0.95	1.40	1.68	0.84		
DEMAND LOAD IN KW	0.95	1.40	1.68	0.84		
M.C.B.RATING IN AMPS	25A	25A	25A	25A	25A	25A
CABLE SIZE IN SQ.MM	1x4Cx6	1x4Cx6	1x4Cx6	1x4Cx6	SPARE	SPARE

(STREET LIGHTING FEEDER PILLAR-1)

1x4Cx16 sq.mm.AL. CABLE

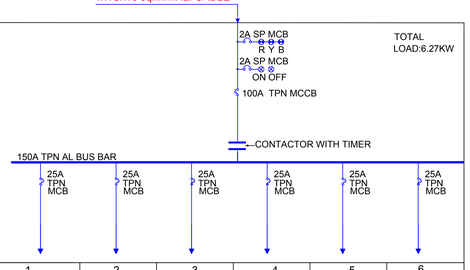

FEEDER NUMBER	1	2	3	4	5	6
NUMBER,S OF POINT	14	21	25	28	14	
CONNECTED LOAD IN KW	0.98	1.12	1.61	1.58	0.98	
DEMAND LOAD IN KW	0.98	1.12	1.61	1.58	0.98	
M.C.C.B.RATING IN AMPS	25A	25A	25A	25A	25A	25A
CABLE SIZE IN SQ.MM	1x4Cx6	1x4Cx6	1x4Cx6	1x4Cx6	1x4Cx6	SPARE

(STREET LIGHTING FEEDER PILLAR-2)

ELECTFP1-1-RICAL LEGEND

SFP1-1-YMFP 1-1-BOL	DESCFP1-1-RIPTION	NOS	KEFP1-1-Y
L-1 -	POST TOP LIGHTS AS INDICATED (3 M HEIGHT)	54	
L-2 - POST (2.5 M HEIGHT)	LIGHTS (FEATUFP1-1-RE LIGHTS)	18	
L-3 -	INGFP1-1-ROUND FOCUS LIGHT	04	
L-4 -	UNDEFP1-1-RWATEFP1-1-R FOCUS LIGHT	12	
L-5 -	NDEFP1-1-R SEAT LIGHT (TUFP1-1-BELIGHT - WHITE)	AS/ DETAIL	
L-6 - -RAMP	WALL MOUNTED STEPS/FP1-1 LIGHT	04	
L-7 -	FP1-1-BOLLAFP1-1-RD LIGHT	06	
L-8 -	SIGNAGE LIGHT	AS/ DESIGN DETAIL	--
L-9 -	TFP1-1-REE UPLIGHTEFP1-1-R	35	
L-10	SHFP1-1-RUFP1-1-B UPLIGHTEFP1 -1-R	36	
L-11	LED FLOOFP1-1-R LIGHT	6	
12	CABLE FOR EXTERNAL LIGHT		
13	FIDDER PILLAR	2	

NO.	DATE	REVISION