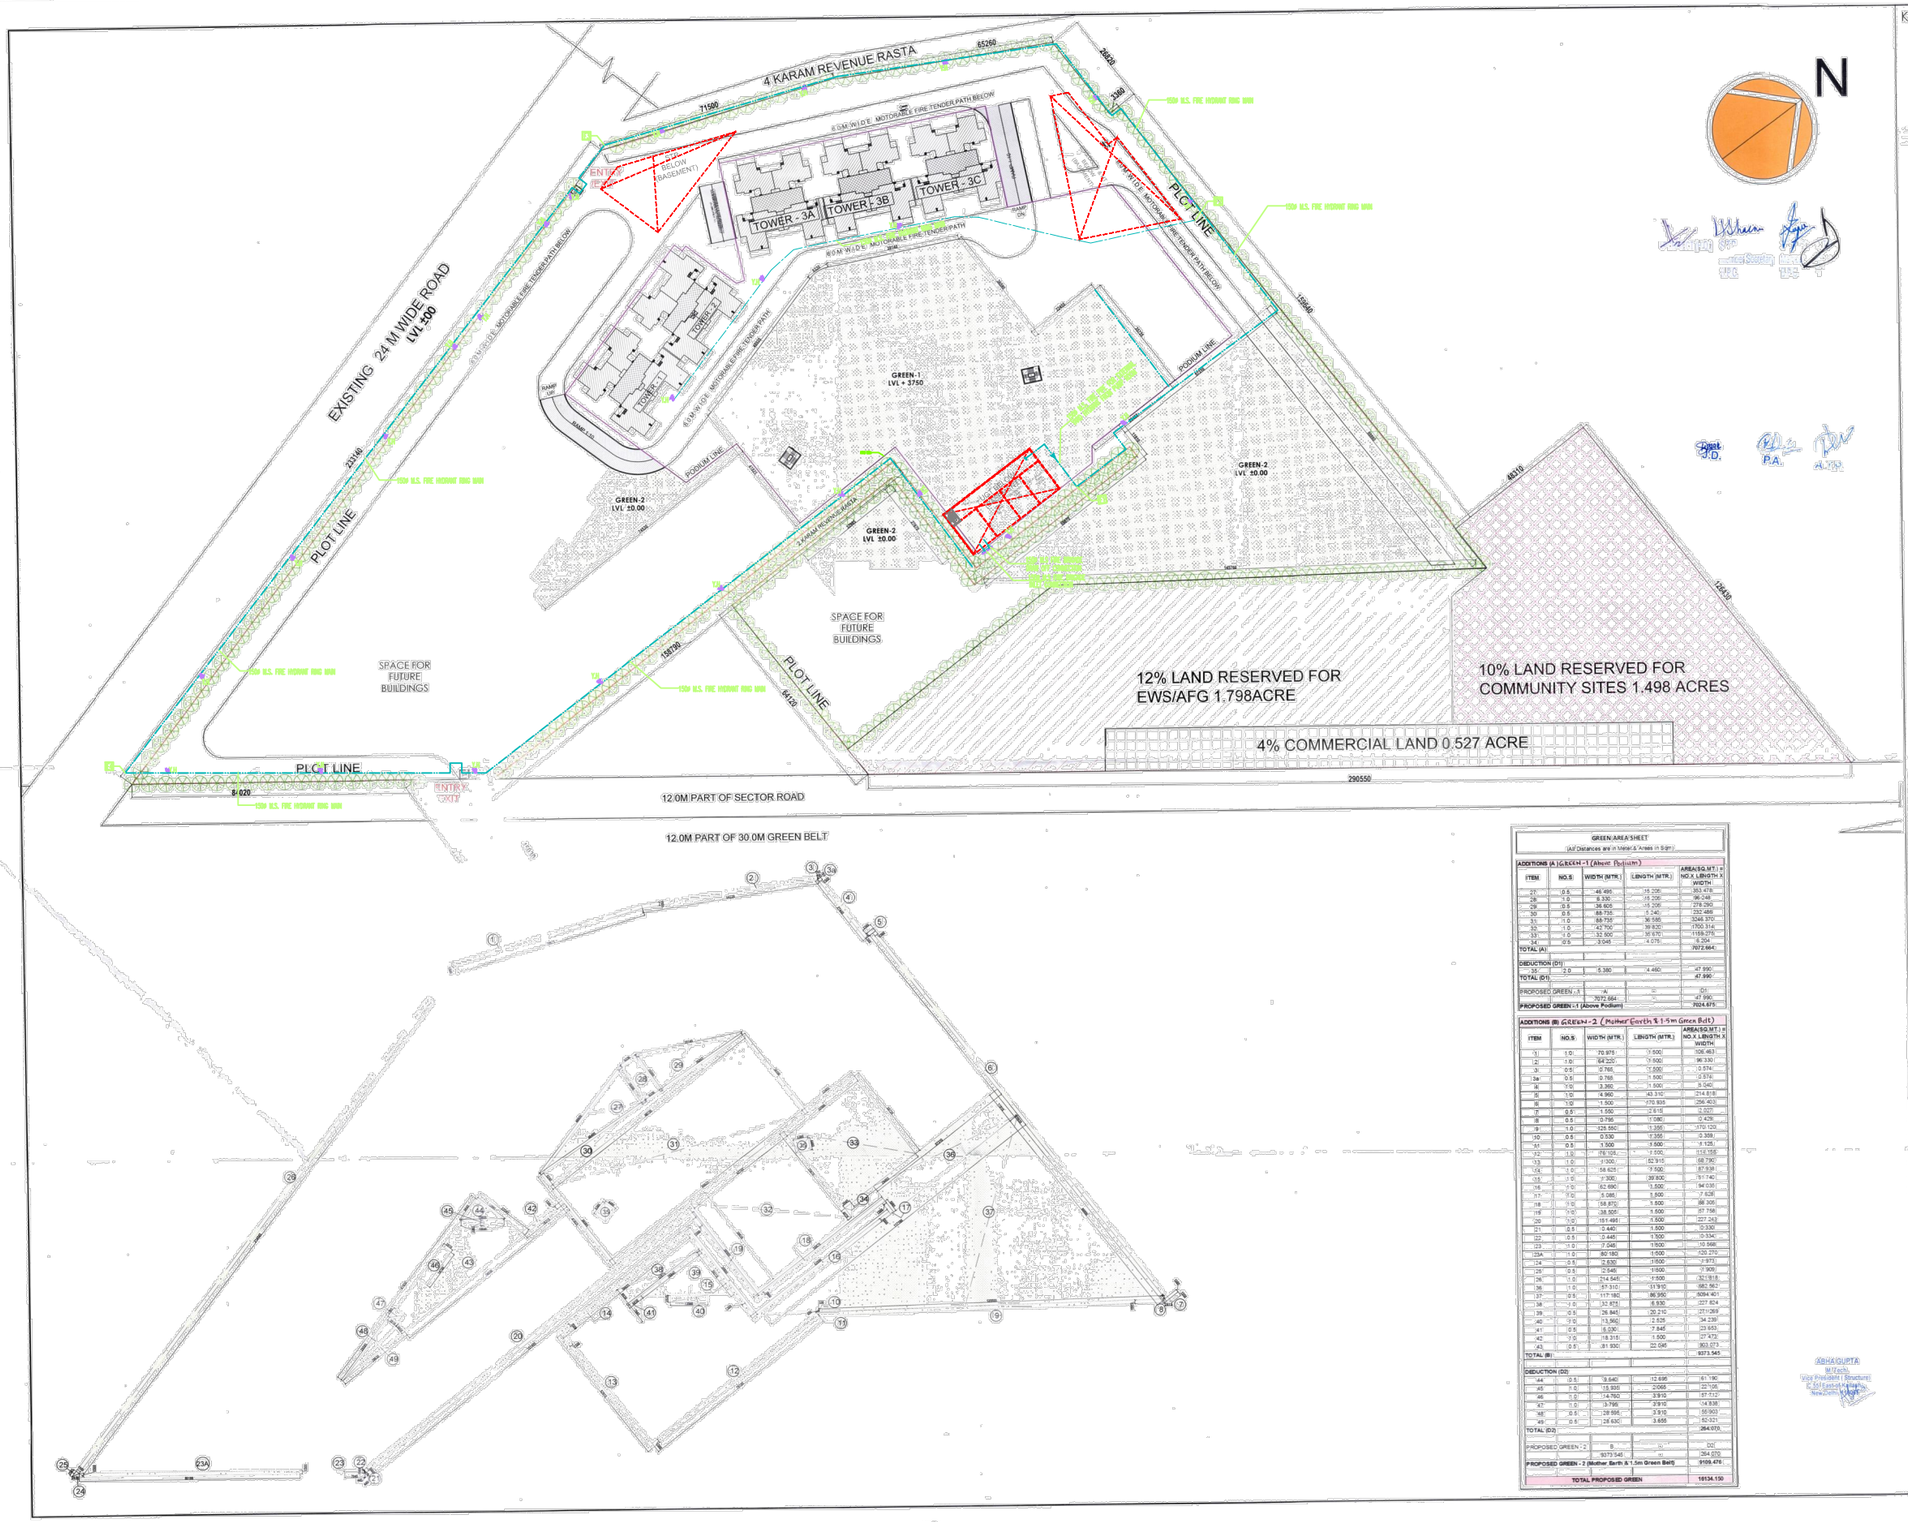

KEY PLAN

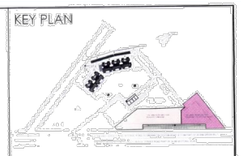

FIRE FIGHTING LAYOUT

YARD HYDRANT WITH HOSE BOX

GREEN AREA SHEET

(All Distances are in Meter & Areas in Sqm)

ADDITIONS (A) GREEN -1 (Above Podium)				
ITEM	NO.S	WIDTH (MTR.)	LENGTH (MTR.)	AREA(SQ.MT.) = NO.X LENGTH X WIDTH
27	0.5	46.495	15.206	353.479
28	1.0	6.330	15.206	96.248
29	0.5	36.605	15.206	278.290
30	0.5	68.735	6.746	232.488
31	1.0	68.735	36.586	2348.370
32	1.0	42.700	39.820	1700.314
33	1.0	32.500	36.576	1188.276
34	0.5	3.045	4.075	6.204
TOTAL (A)				7072.664
DEDUCTION (D1)				
35	2.0	5.380	4.450	47.990
TOTAL (D1)				47.990
PROPOSED GREEN - 1	A		D	D1
PROPOSED GREEN -1 (Above Podium)	7072.664			47.990
				7024.675

ADDITIONS (B) GREEN -2 (Mother Earth & 1.5m Green Belt)				
ITEM	NO.S	WIDTH (MTR.)	LENGTH (MTR.)	AREA(SQ.MT.) = NO.X LENGTH X WIDTH
1	1.0	70.875	1.500	106.463
2	1.0	64.220	1.500	96.330
3	0.5	0.765	1.500	0.574
3a	0.5	0.765	1.500	0.574
4	1.0	3.360	1.500	5.040
5	1.0	4.960	43.310	214.818
6	1.0	1.500	170.925	256.403
7	0.5	1.500	2.615	2.021
8	0.5	0.790	1.080	0.426
9	1.0	125.550	1.355	170.120
10	0.5	0.530	1.355	0.359
11	0.5	1.500	1.500	1.125
12	1.0	76.104	1.500	114.156
13	1.0	41.300	1.500	61.950
14	1.0	58.625	1.500	87.938
15	1.0	21.300	39.800	847.740
16	1.0	62.690	1.500	94.035
17	1.0	5.085	1.500	7.628
18	1.0	58.870	1.500	88.305
19	1.0	38.505	1.500	57.758
20	1.0	151.495	1.500	227.243
21	0.5	0.440	1.500	0.330
22	0.5	0.445	1.500	0.334
23	1.0	7.046	1.500	10.569
23A	1.0	80.180	1.500	120.270
24	0.5	2.630	1.500	1.973
25	0.5	2.545	1.500	1.909
26	1.0	214.545	1.500	321.818
36	1.0	57.310	13.910	797.167
37	0.5	117.180	86.990	5094.401
38	1.0	32.875	6.930	227.824
39	0.5	26.845	25.210	271.269
40	1.0	13.560	2.525	34.239
41	0.5	6.030	7.845	23.653
42	1.0	18.315	1.500	27.473
43	0.5	81.930	22.045	903.073
TOTAL (B)				9373.545
DEDUCTION (D2)				
44	0.5	9.640	12.695	61.190
45	1.0	13.930	2.066	28.768
46	1.0	14.760	3.910	57.712
47	1.0	3.795	3.910	14.838
48	0.5	28.555	3.910	55.903
49	0.5	28.630	3.655	52.321
TOTAL (D2)				264.070
PROPOSED GREEN - 2	B		D	D2
	9373.545			264.070
PROPOSED GREEN - 2 (Mother Earth & 1.5m Green Belt)				9109.475
TOTAL PROPOSED GREEN				16134.150

ABHA GUPTA
M.Tech.
Vice President (Structure)
K. Sri Estates Pvt. Ltd.
New Delhi

Owner:

OWNER,S NAME :-
Vibrant infratech Pvt. Ltd. Targe Buildcon Pvt., Union Buildmart Pvt Ldt, In Collaboration with Union Buildmart Pvt. Ltd.
Regd. office.: cabin-4, office no. 1221-A, Devika Tower, 12th floor, 6, Nehru Place, New delhi -110019

Architect:

GIAN P. MATHUR AND ASSOCIATES (P) LTD.
Ex-39, East Of Kailash, New Delhi-110065
T (91) (11) 26479999, (O) - (11) 46599512
E - info@gpmindia.com / W - (www.gpmindia.com)

Project Title:
GROUP HOUSING COLONY UNDER NHP POLICY AREA MEASURING (15.03125 ACRES) SECTOR -113 GURUGRAM
LICENCE NO.:106 OF 2021

Status: SUBMISSION DRAWING

Sheet Title:
GREEN AREA CALCULATION

Owner's Sign

Architect's Sign

GIAN P. MATHUR
ARCHITECT
M. Arch., M.C.A.11A
CA NO: 805769

SCALE: 1:750

DWG. No.
SD/AR/M3M-113/SITE-002