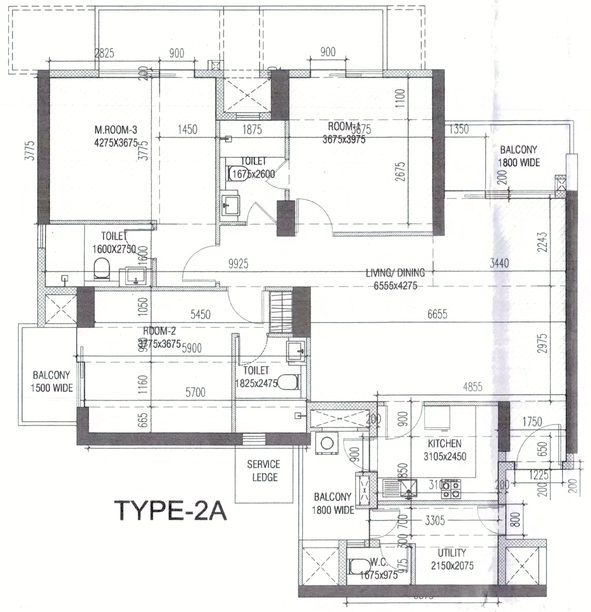

TYPE-2A

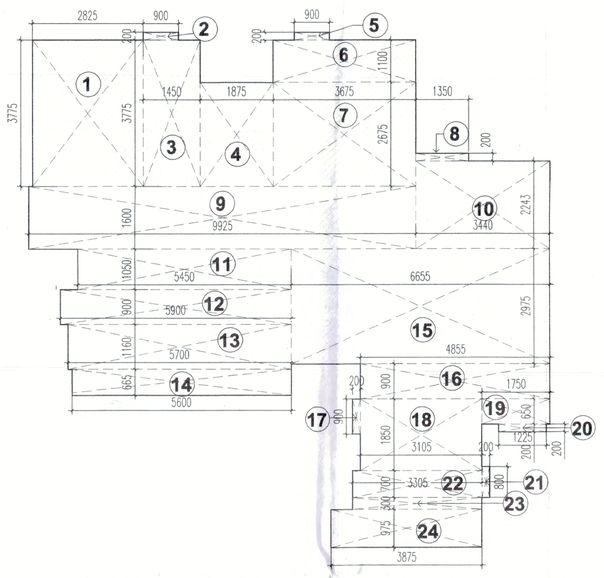

CARPET AREA DIAGRAM (TYPE-2A)

CARPET AREA (TYPE-2A)				
TYPE	WIDTH(MTS)	LENGTH(MTS)	NOS	AREA (SQM)
1	2.825	3.775	1	10.664
2	0.900	0.200	1	0.180
3	1.450	3.775	1	5.474
4	1.875	2.675	1	5.016
5	0.900	0.200	1	0.180
6	3.675	1.100	1	4.043
7	3.675	2.675	1	9.831
8	1.350	0.200	1	0.270
9	9.925	1.600	1	15.880
10	3.440	2.243	1	7.716
11	5.450	1.050	1	5.723
12	5.900	0.900	1	5.310
13	5.700	1.160	1	6.612
14	5.600	0.665	1	3.724
15	6.655	2.975	1	19.799
16	4.855	0.900	1	4.370
17	0.200	0.900	1	0.180
18	3.105	1.850	1	5.744
19	1.750	0.650	1	1.138
20	1.225	0.200	1	0.245
21	0.200	0.800	1	0.160
22	3.305	0.700	1	2.314
23	3.305	0.300	1	0.992
24	3.875	0.975	1	3.778
TOTAL CARPET AREA				119.339

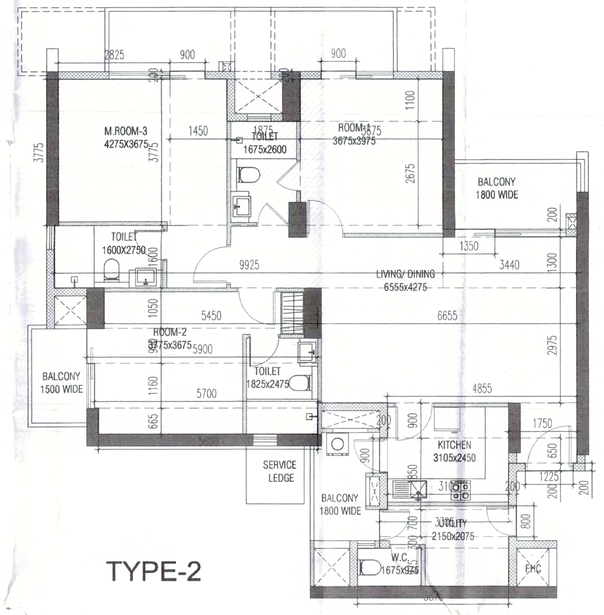

TYPE-2

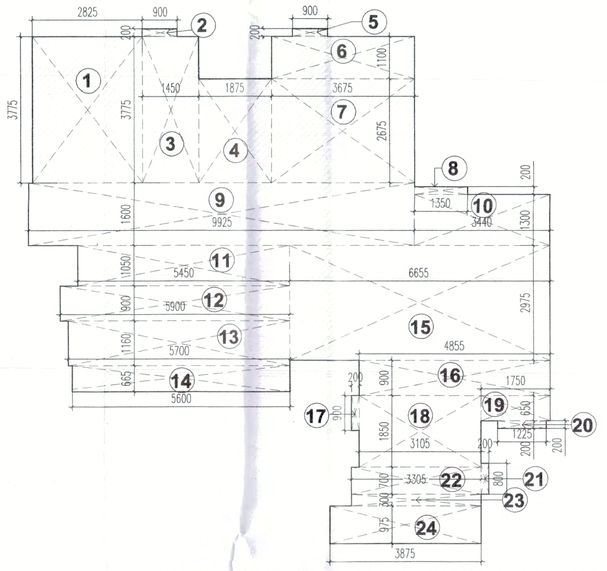

CARPET AREA DIAGRAM (TYPE-2)

CARPET AREA (TYPE-2)				
TYPE	WIDTH(MTS)	LENGTH(MTS)	NOS	AREA (SQM)
1	2.825	3.775	1	10.664
2	0.900	0.200	1	0.180
3	1.450	3.775	1	5.474
4	1.875	2.675	1	5.016
5	0.900	0.200	1	0.180
6	3.675	1.100	1	4.043
7	3.675	2.675	1	9.831
8	1.350	0.200	1	0.270
9	9.925	1.600	1	15.880
10	3.440	1.300	1	4.472
11	5.450	1.050	1	5.723
12	5.900	0.900	1	5.310
13	5.700	1.160	1	6.612
14	5.600	0.665	1	3.724
15	6.655	2.975	1	19.799
16	4.855	0.900	1	4.370
17	0.200	0.900	1	0.180
18	3.105	1.850	1	5.744
19	1.750	0.650	1	1.138
20	1.225	0.200	1	0.245
21	0.200	0.800	1	0.160
22	3.305	0.700	1	2.314
23	3.305	0.300	1	0.992
24	3.875	0.975	1	3.778
TOTAL CARPET AREA				116.095

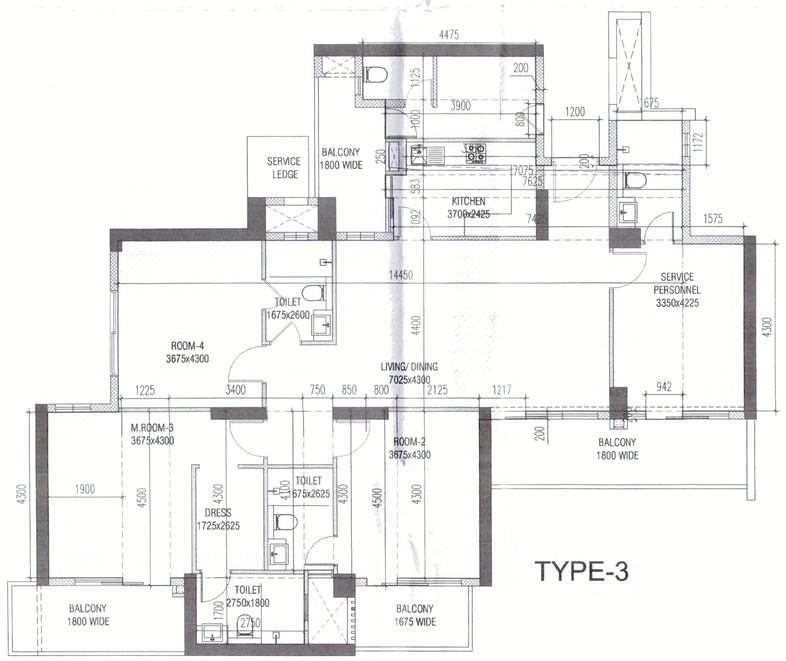

TYPE-3

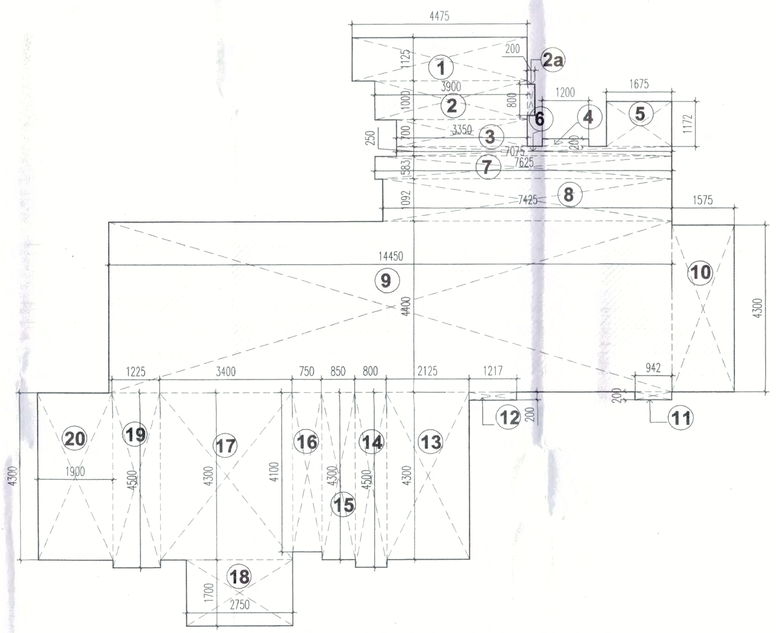

CARPET AREA DIAGRAM (TYPE-3)

CARPET AREA (TYPE-1 & 3)				
TYPE	WIDTH(MTS)	LENGTH(MTS)	NOS	AREA (SQM)
1	4.475	1.125	1	5.034
2	3.900	1.000	1	3.900
2a	0.200	0.800	1	0.160
3	3.350	0.700	1	2.345
4	1.200	0.200	1	0.240
5	1.675	1.172	1	1.963
6	7.075	0.250	1	1.769
7	7.625	0.583	1	4.445
8	7.425	1.092	1	8.108
9	14.450	4.400	1	63.580
10	1.575	4.300	1	6.773
11	0.942	0.200	1	0.188
12	1.217	0.200	1	0.243
13	2.125	4.300	1	9.138
14	0.800	4.500	1	3.600
15	0.850	4.300	1	3.655
16	0.750	4.100	1	3.075
17	3.400	4.300	1	14.620
18	2.750	1.700	1	4.675
19	1.225	4.500	1	5.513
20	1.900	4.300	1	8.170
TOTAL CARPET AREA				151.194

A.T.P.(HQ) ATP Mandal Secretary Asstt. Dir. B.P.C. B.P.C. B.P.C.

Ram Avtar Bassi
AD(HQ)

SANCTIONED
TO BE READ WITH THIS OFFICE
MEMO NO.: 15172
DATED : 31-05-2022

DD(T) MEMBER BPAC

S.D. P.A. A.T.P.

NOTES & REFERENCES

1. ALL DIMENSIONS ARE IN MM.
2. ALL DIMENSIONS TO BE READ NOT SCALED.
3. ALL LEVELS ARE IN MM w.r.t. ±00MM.
4. BUILDING ENSURES THE PROVISION OF PROPER FIRE SAFETY MEASURE AS PER N.B.C.
5. BUILDING STRUCTURE WILL BE DESIGNED AS PER RELEVANT IS CODES AGAINST EARTH QUAKE HAZARDS & RESISTANCE.
6. ALL SHAFTS SHALL BE MECHANICALLY VENTILATED WITH 100% POWER BACKUP

AUTHORITY's SIGNATURE & STAMP :

KEY PLAN :

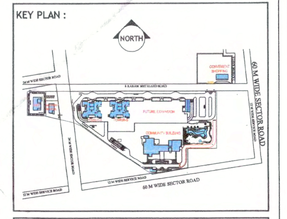

PROJECT :
PROPOSED BUILDING PLAN FOR GROUP HOUSING COLONY MEASURING 10 ACRES
(licence no. 58 of 2017 dated 27-7-2017) in Village Ullawas, Sector-61, District Gurugram Manesar
Urban Complex being developed by Puri Construction Pvt. Ltd. & Others

CLIENT's NAME :
PURI CONSTRUCTION PVT. LTD.

CLIENT's SIGNATURE :
For PURI CONSTRUCTION PVT. LTD.
Authorised Signatory

PRINCIPAL ARCHITECT :
RKA
RAJINDER KUMAR ASSOCIATES
ARCHITECTS PLANNERS DESIGNERS ENGINEERS
B-6/17 Shopping Centre Safdarjung Enclave New Delhi 110029 India
T 91 11 26162930 / 26162931
F 91 11 26186074

ARCHITECT's SIGNATURE :
RAJINDER KUMAR
CA/2490/75

STRUCTURAL CONSULTANT :
PLANNING AND DESIGN BUREAU,
M-31, Greater Kailash-II,
(Opp. Arya Samaj Mandir),
New Delhi-110048,
Tel : 011-29210981, 011-41436775
Website : www.pdbcon.in

SUBMISSION DRAWING
FOR SANCTION OF BUILDING PLANS

DRAWING TITLE :
CARPET AREA CALCULATIONS

Scale : 1:100 | DATED :

DEALT BY: S.K.

NORTH | Dwg No. SD-105A | Rev no. R-0