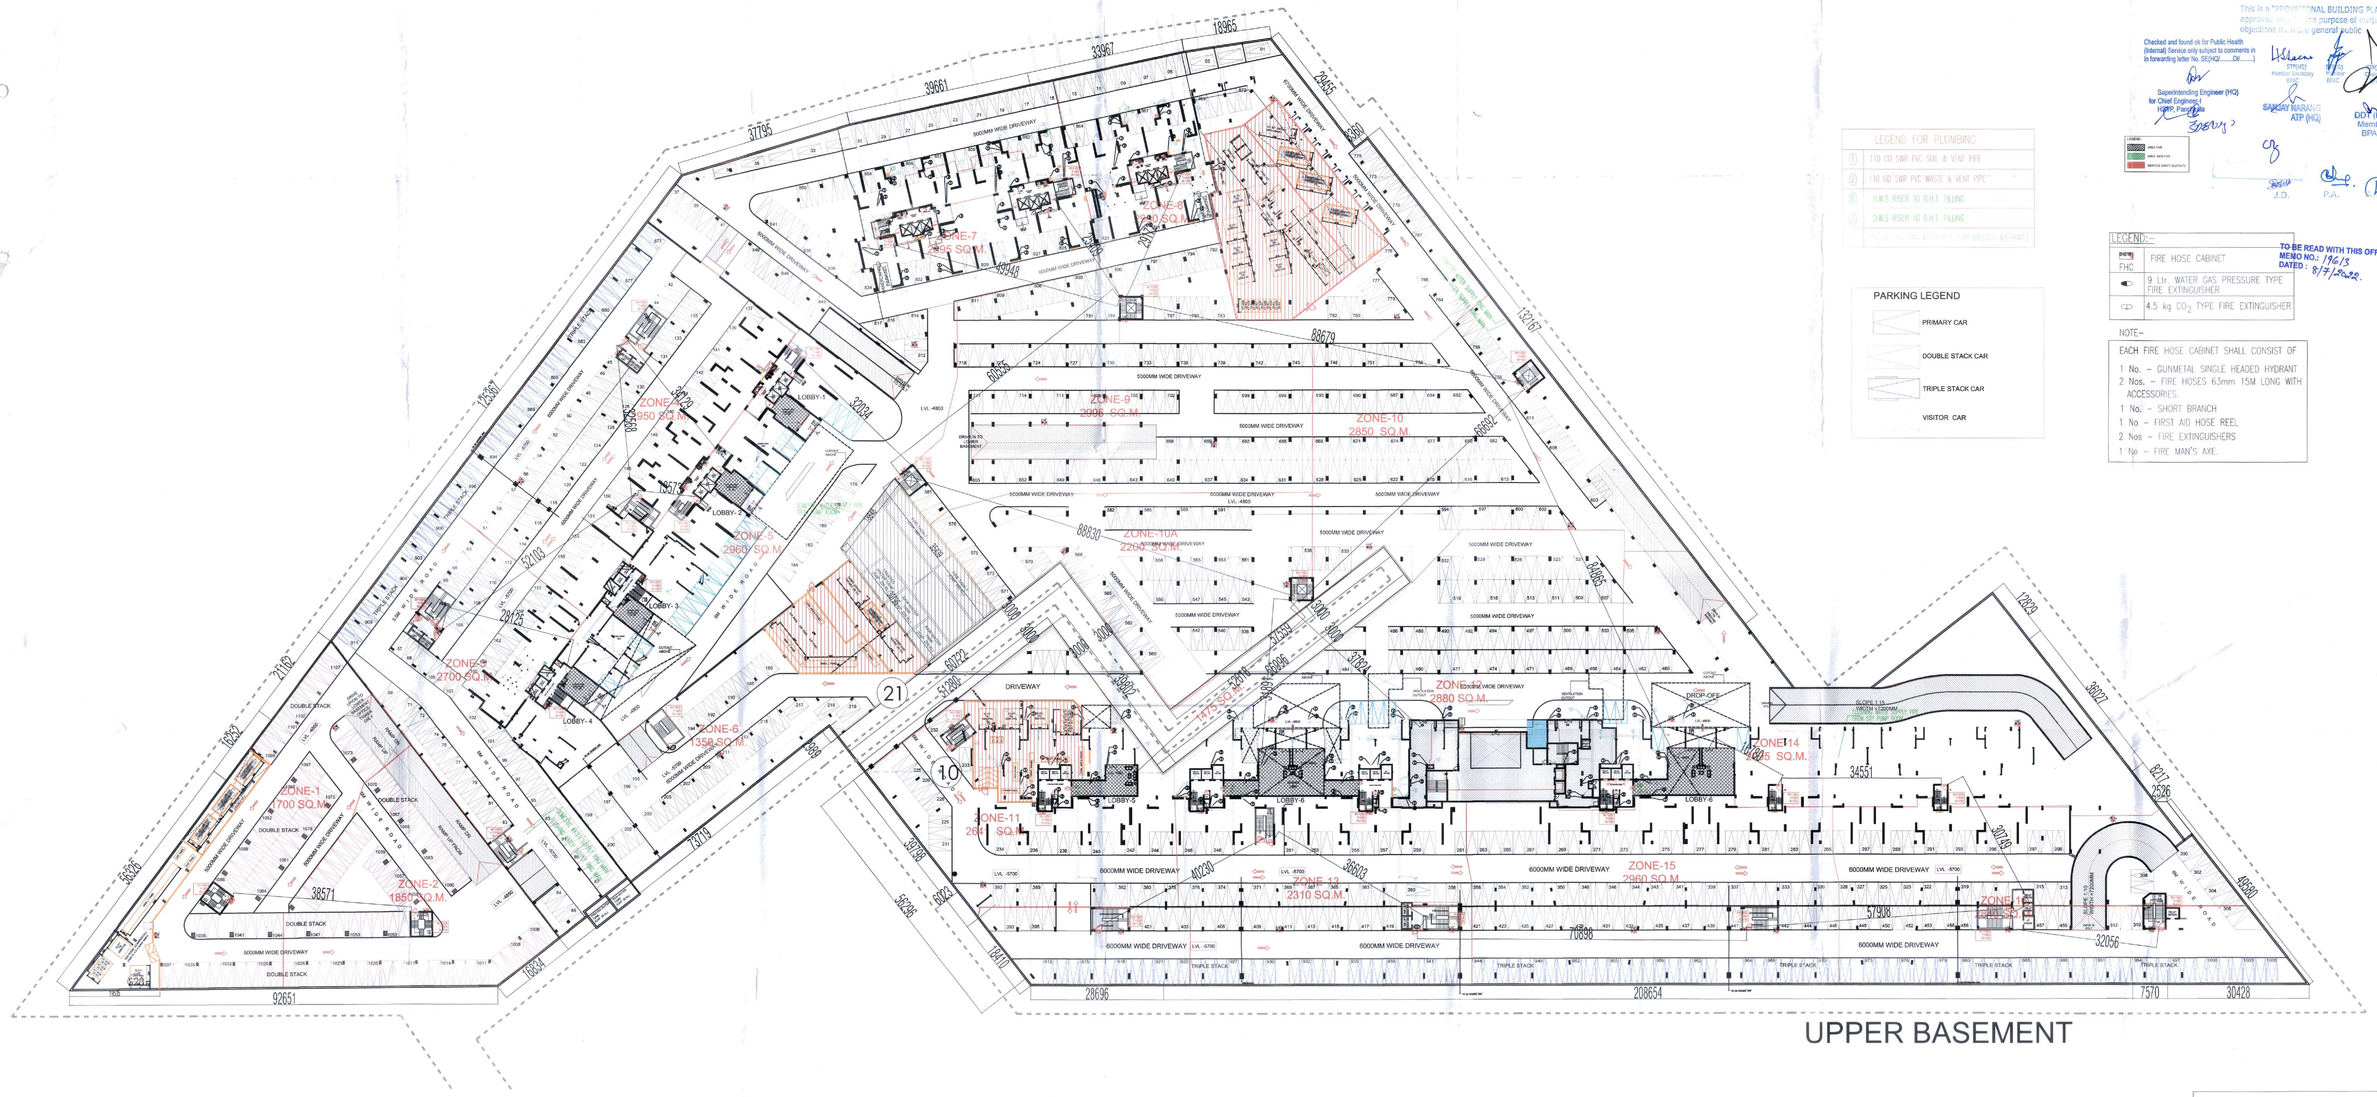

UPPER BASEMENT

KEY PLAN

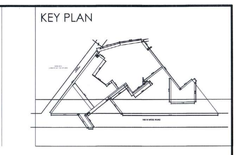

This is a "PROVISIONAL BUILDING PLAN" approval ... the purpose of inviting objections from the general public

Checked and found ok for Public Health (Internal) Service only subject to comments in in forwarding letter No. 85/HQ/.....Dt/.....)

STR(HQ) Member Secretary BPAC

Superintending Engineer (HQ) for Chief Engineer-I HSRP, Panchkula

SANJAY NARANG ATP (HQ)

DOT (HQ) Member BPAC

J.D. P.A.

LEGEND FOR PLUMBING	
1	110 OD SWR PVC SOIL & VENT PIPE
2	110 OD SWR PVC WASTE & VENT PIPE
3	SWS RISER TO O.H.T. FILLING
4	SWS RISER TO O.H.T. FILLING

PARKING LEGEND

- PRIMARY CAR
- DOUBLE STACK CAR
- TRIPLE STACK CAR
- VISITOR CAR

LEGEND:-

FHC	FIRE HOSE CABINET
	9 Ltr. WATER GAS PRESSURE TYPE FIRE EXTINGUISHER
	4.5 kg CO_2 TYPE FIRE EXTINGUISHER

TO BE READ WITH THIS OFFICE MEMO NO.: 196/3 DATED : 8/7/2022.

NOTE-

EACH FIRE HOSE CABINET SHALL CONSIST OF

1 No. – GUNMETAL SINGLE HEADED HYDRANT
2 Nos. – FIRE HOSES 63mm 15M LONG WITH ACCESSORIES.
1 No. – SHORT BRANCH
1 No – FIRST AID HOSE REEL
2 Nos – FIRE EXTINGUISHERS
1 No – FIRE MAN'S AXE.

OWNER,S NAME :
Vibrant infratech Pvt. Ltd & others in collaboration with Union Buildmart Pvt. Ltd

Architect:

GIAN P. MATHUR AND ASSOCIATES (P) LTD.
ARCHITECTS & PLANNERS
C - 55, East Of Kailash, New Delhi-110065
T : 011-46599599 / F 011-46599512
E : info@gpmindia.com / W : www.gpmindia.com

Project Title:

GROUP HOUSING COLONY
UNDER (MIX LAND USE) TOD ZONE FOR (86% GH COMPONENT & 14% COMMERCIAL COMPONENT) ON THE AREA MEASURING 15.03125 ACRES
(LICENCE NO.:106 OF 2021, DATED 16.12.2021)
AT SECTOR -113, GURUGRAM

Status: SUBMISSION DRAWING

Sheet Title: UPPER BASEMENT PLAN

Owner's Sign: Union Buildmart Pvt. Ltd. Authorised Signatory

Architect's Sign: GIAN P. MATHUR Architect B. Arch. (Hons.) M.I.A.A. CA No. 02160

DATE:

DWG. No. SD/AR/M3M-113/BASE-003