Sanctioned & Valid for Two Years
ARCHITECT
JITENDER/CA/2013/59974
Office No. 201, Shivam Complex, Opp. Sec-14, Old Delhi Road, Gurgaon

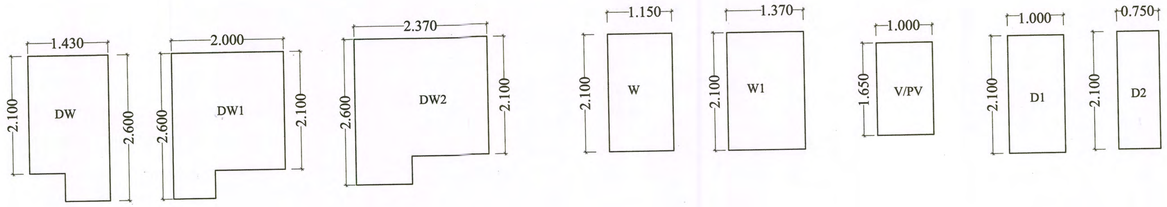

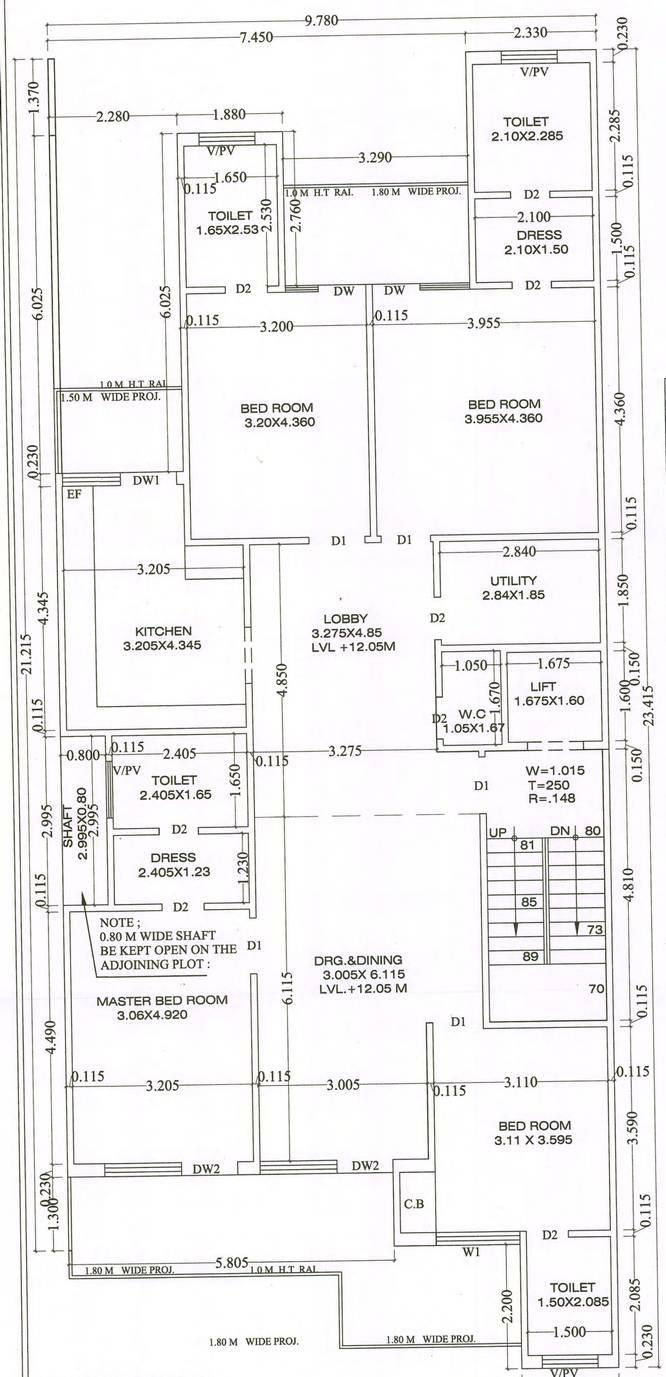

4TH. FLOOR PLAN

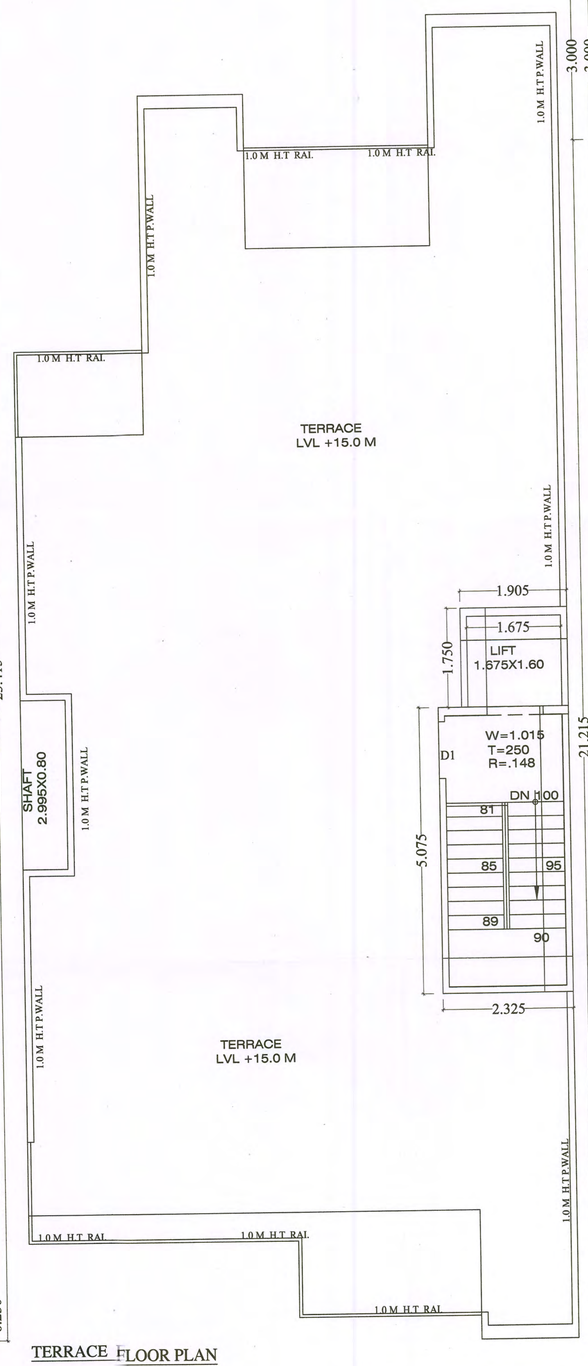

TERRACE FLOOR PLAN

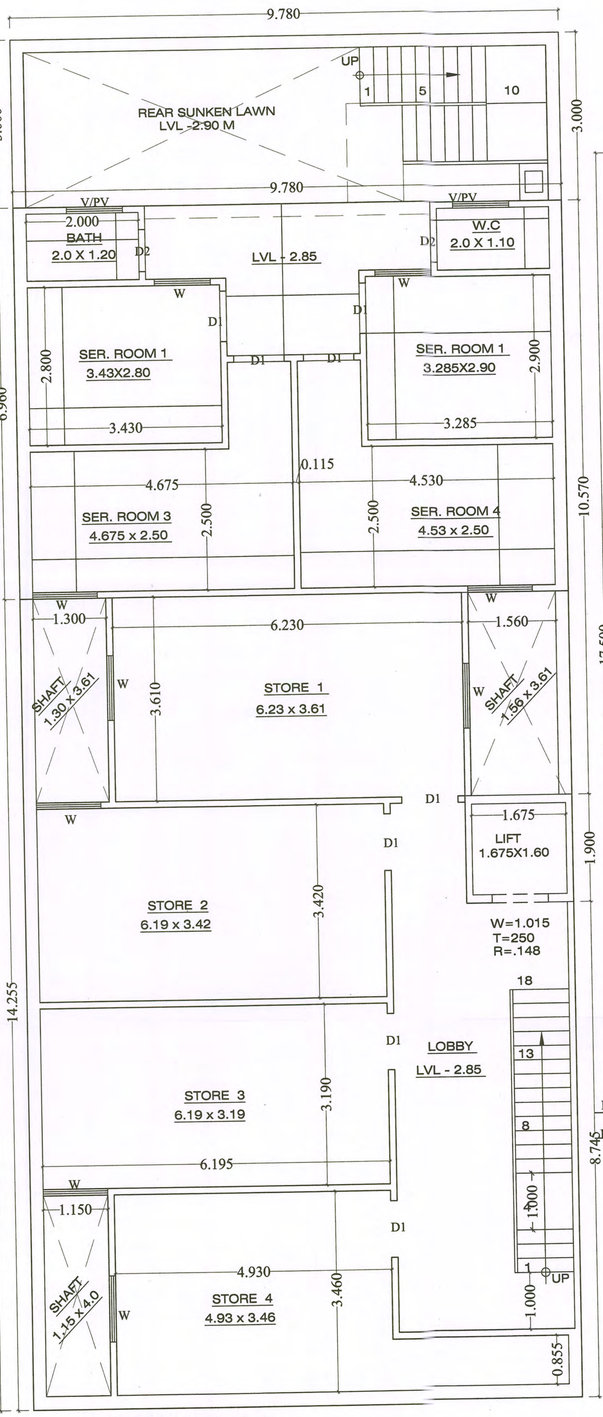

BASEMENT FLOOR PLAN

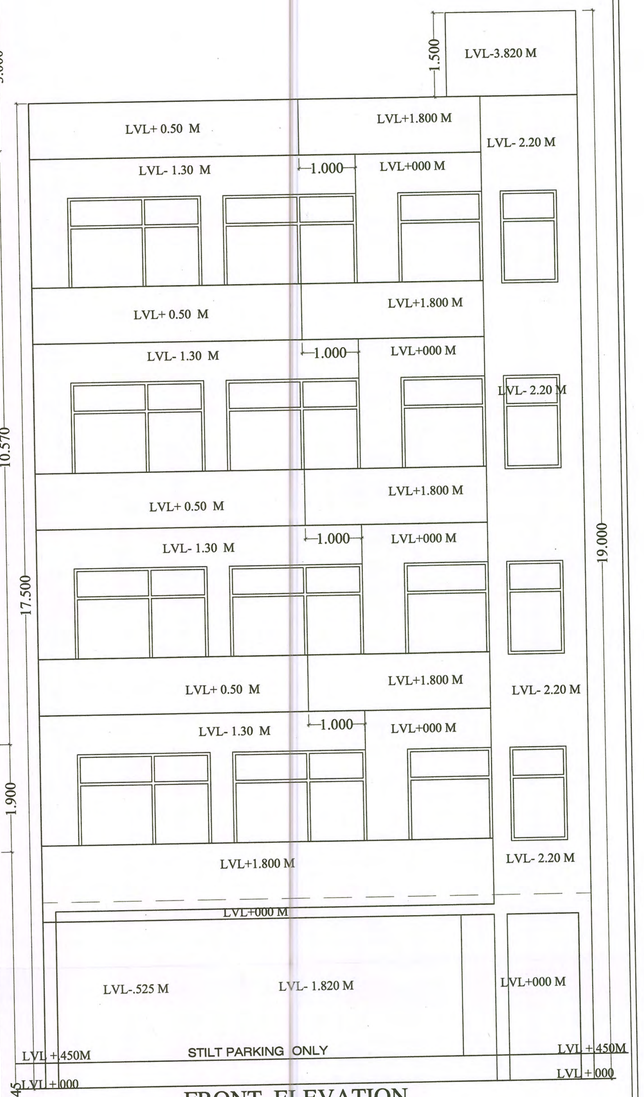

FRONT ELEVATION

PROJECT CLIENT :-

PROP. RESI.BUILDING PLAN ON
PLOT NO -M-797 MAYFIELD GARDEN
GURUGRAM .HR

FOR :

M/S ORCHID INFRASTRUCTURE DEVELOPERS PVT LTD

OWNER SIGN.

ARCHITECT SIGN.

JITENDER/CA/2013/59974
Office No. 201, Shivam Complex, Opp. Sec-14, Old Delhi Road, Gurgaon