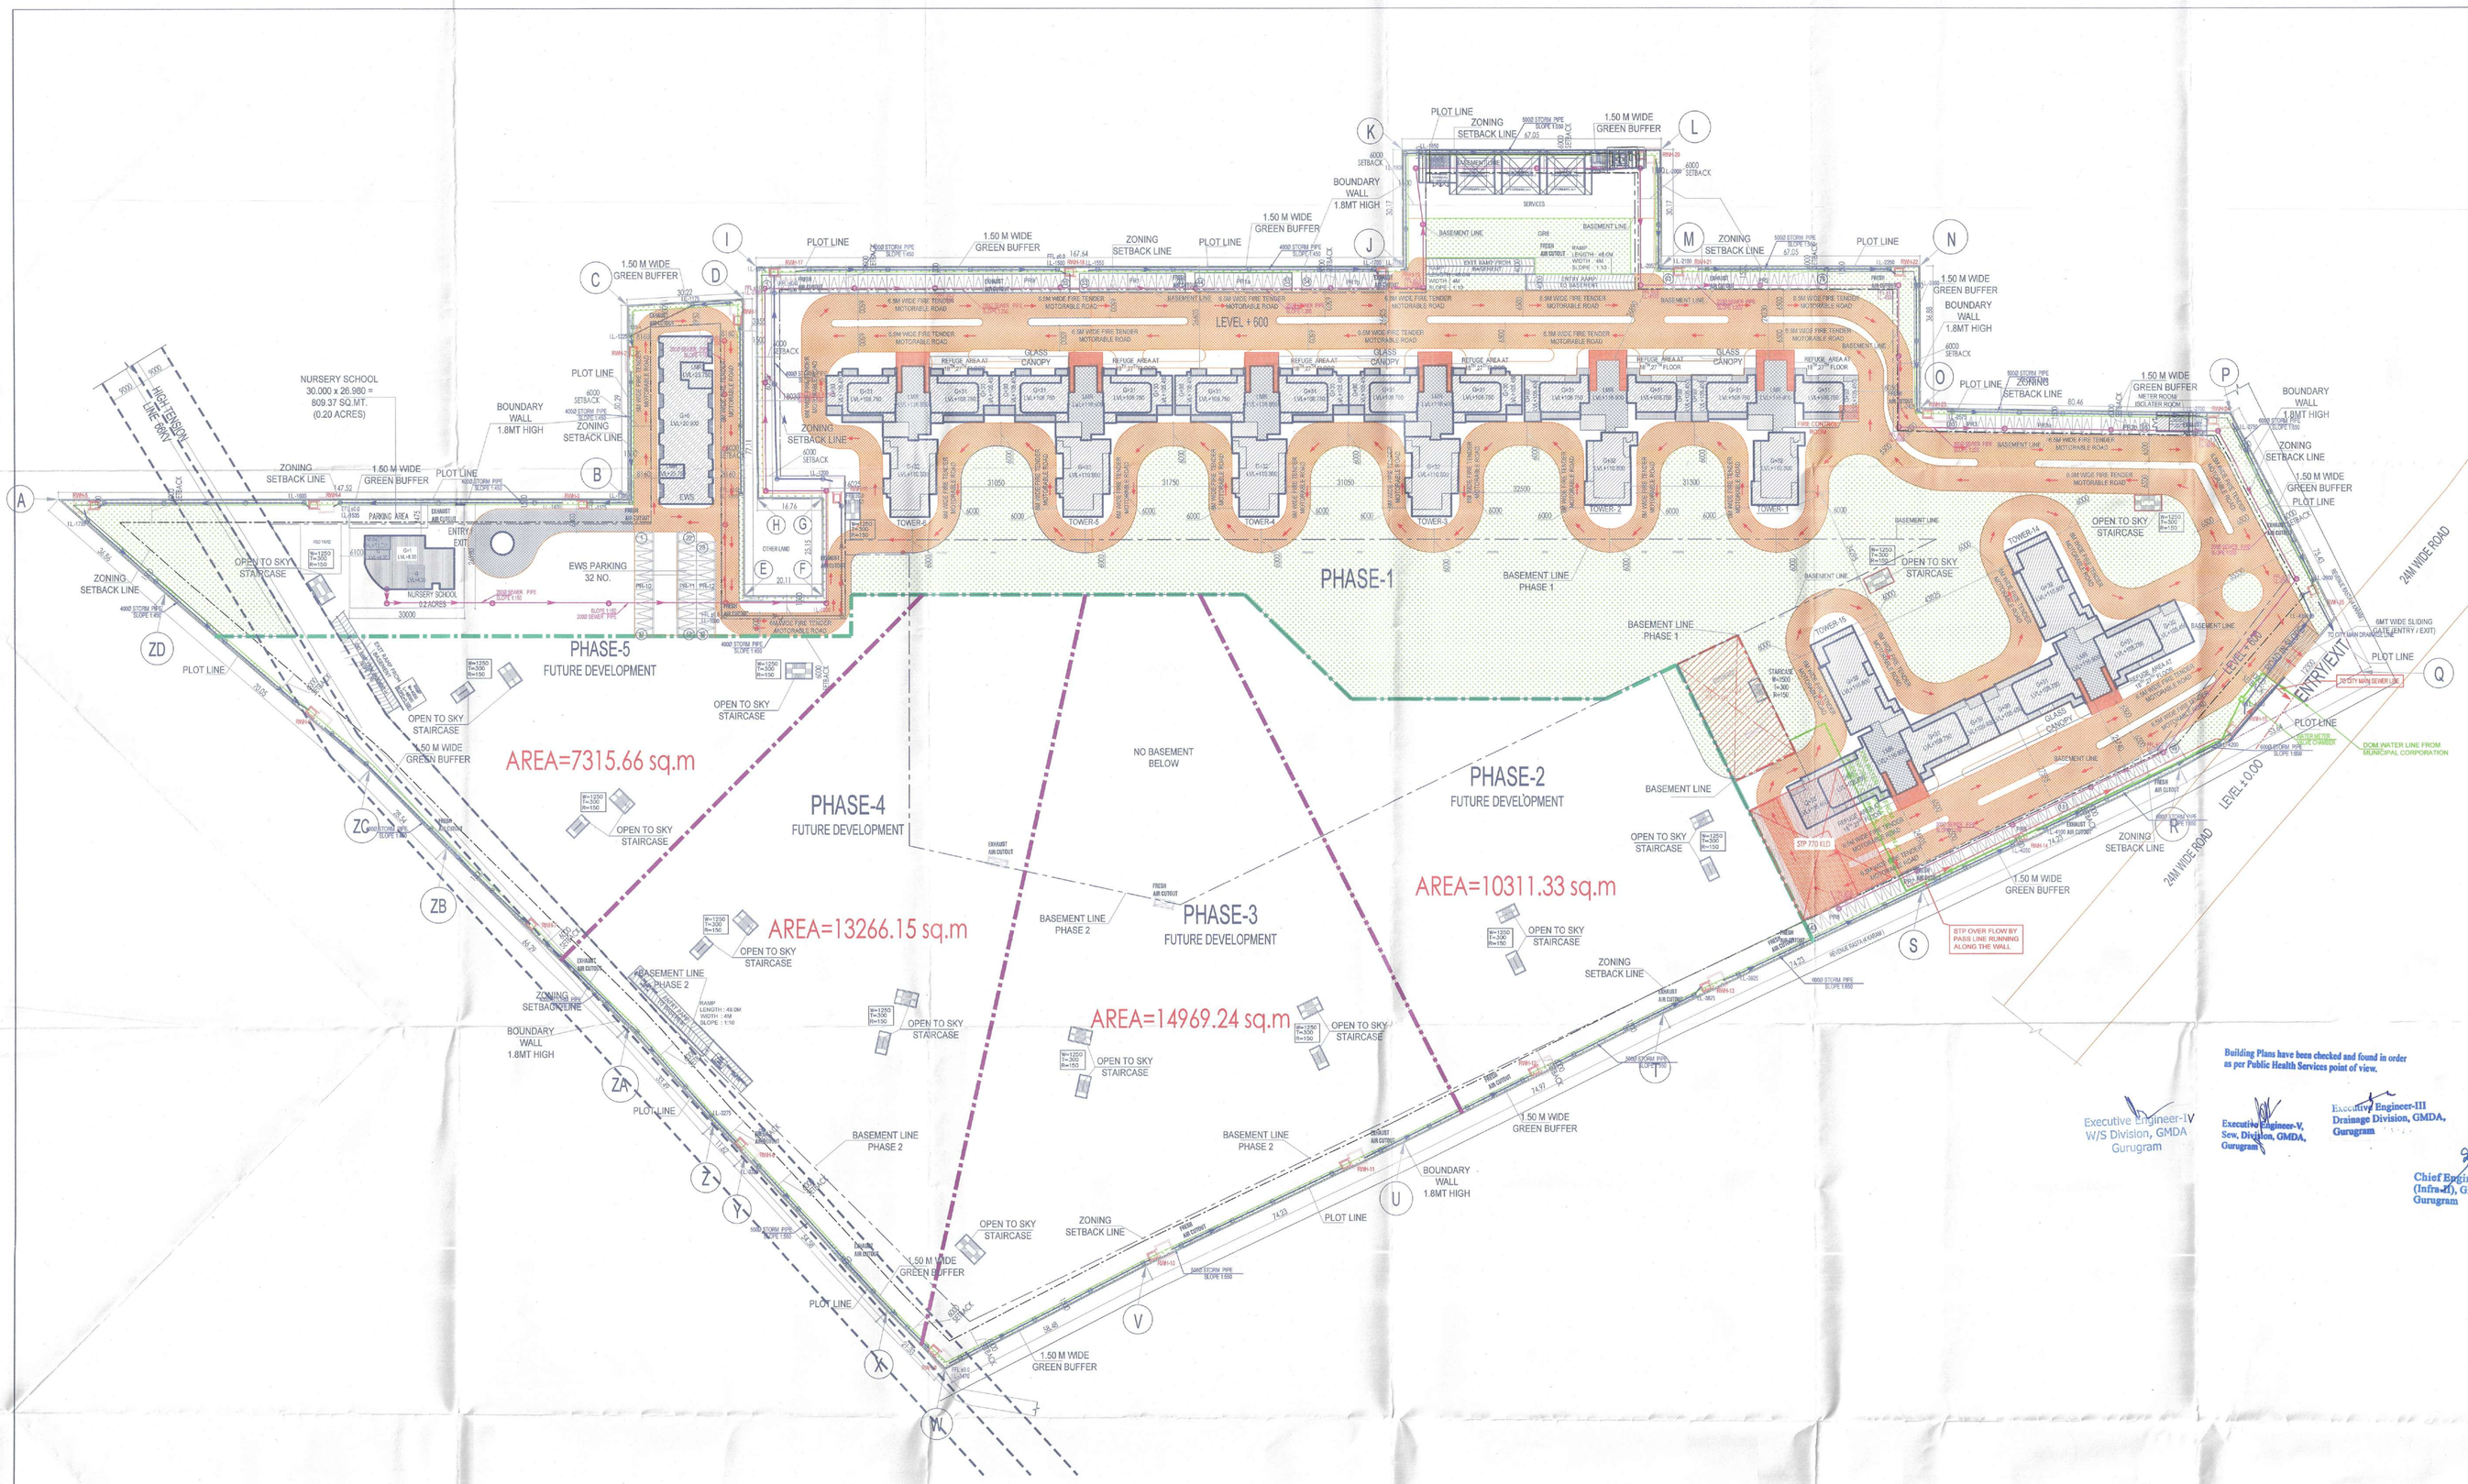

Note :-

1. BUILDING HAS AUTOMATIC SPRINKLER SYSTEM WHEREVER REQUIRED BY NBC.
2. BUILDING WILL BE DESIGNED (STRUCTURES) AS PER RELEVENT IS CODES FOR EARTH QUAKE RESISTANCE.

PROJECT:

PROPOSED BUILDING PLAN OF GROUP HOUSING COLONY MEASURING 24.10 ACRES (LICENCE NO 80 OF 2012 DATED 17/08/2012) IN SECTOR 106, GURUGRAM MANESAR URBAN COMPLEX BEING DEVELOPED BY AIRMID DEVELOPERS LTD. & OTHERS.

Building Plans have been checked and found in order as per Public Health Services point of view.

Executive Engineer-IV W/S Division, GMDA Gurugram

Executive Engineer-V, Sew. Division, GMDA, Gurugram

Executive Engineer-III Drainage Division, GMDA, Gurugram

Chief Engineer, (Infra-II), GMDA Gurugram

SANCTIONED TO BE READ WITH THIS OFFICE MEMO NO.: DATED :

A.T.P (HQ) Member B.P.A.C. | S.T.P (HQ) Member Secretary B.P.A.C. | S.T.P (G) Member B.P.A.C. | Chairman, B.P.A.C.

DINESH KUMAR PA(HQ)

DD (T) MEMBER BPAC

J.D. | P.A. | T.P.

N NORTH

OWNER'S SEAL & SIGNATURE

Airmid Developers Limited
Authorised Signatory

ARCHITECT'S SEAL & SIGNATURE

AVINASH CHANDRA VAIDYA
Architect No. CA/75/02005
H. No. 163, PH-II
New Palam Vihar, Gurugram

AUG-2022 | Scale : 1:600

Drawing Title: SITE PLAN SERVICES

Drawing No: ST-03