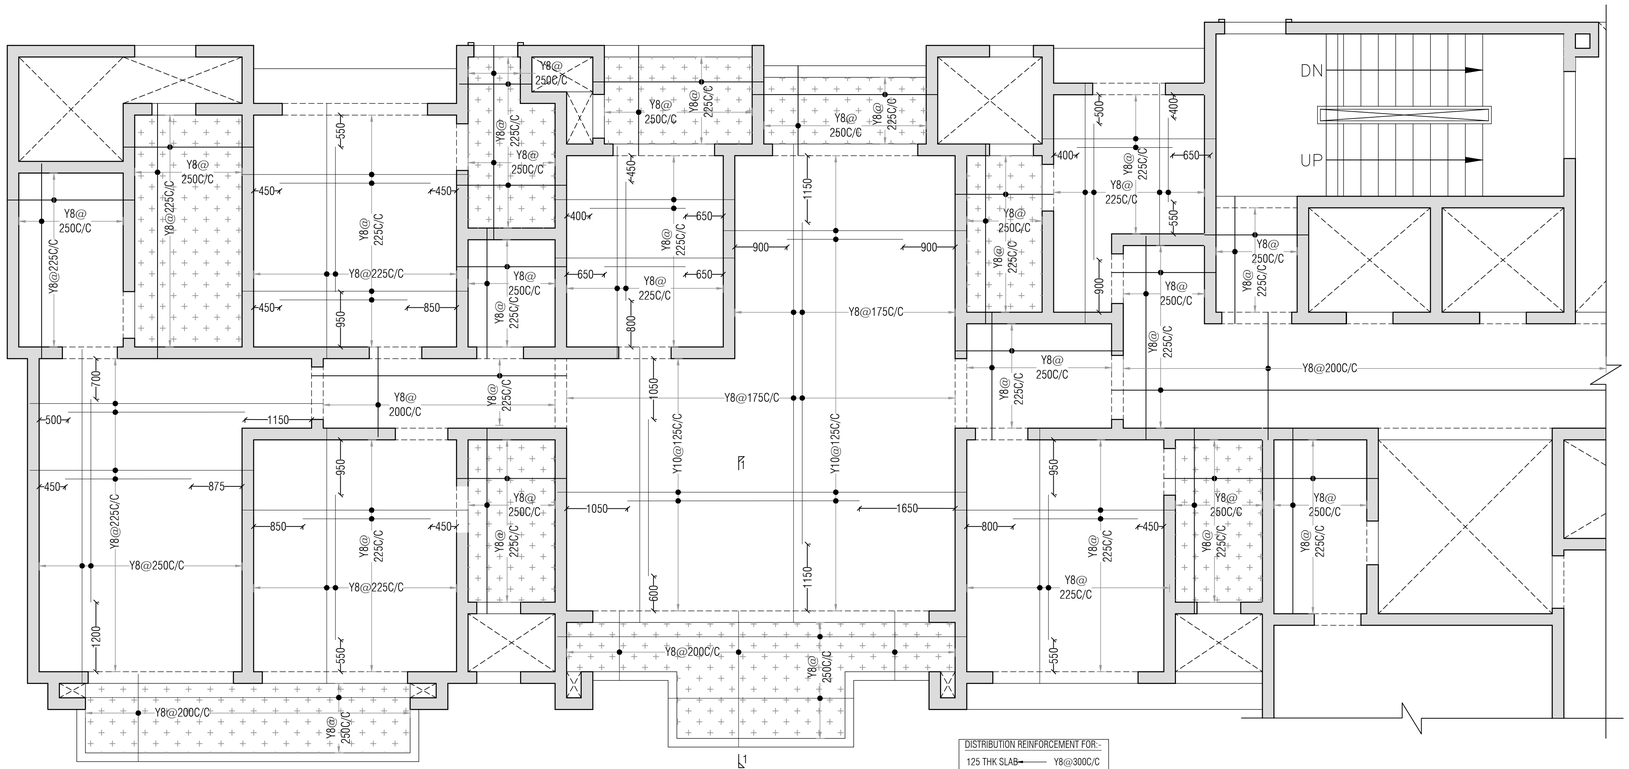

L1

BOTTOM SLAB REINFORCEMENT DETAILS FOR TYPICAL FLOOR (TOWER-Z)

DISTRIBUTION REINFORCEMENT FOR:-	
125 THK SLAB	Y8@300C/C
150 THK SLAB	Y8@250C/C
175 THK SLAB	Y8@225C/C
200 THK SLAB	Y8@200C/C

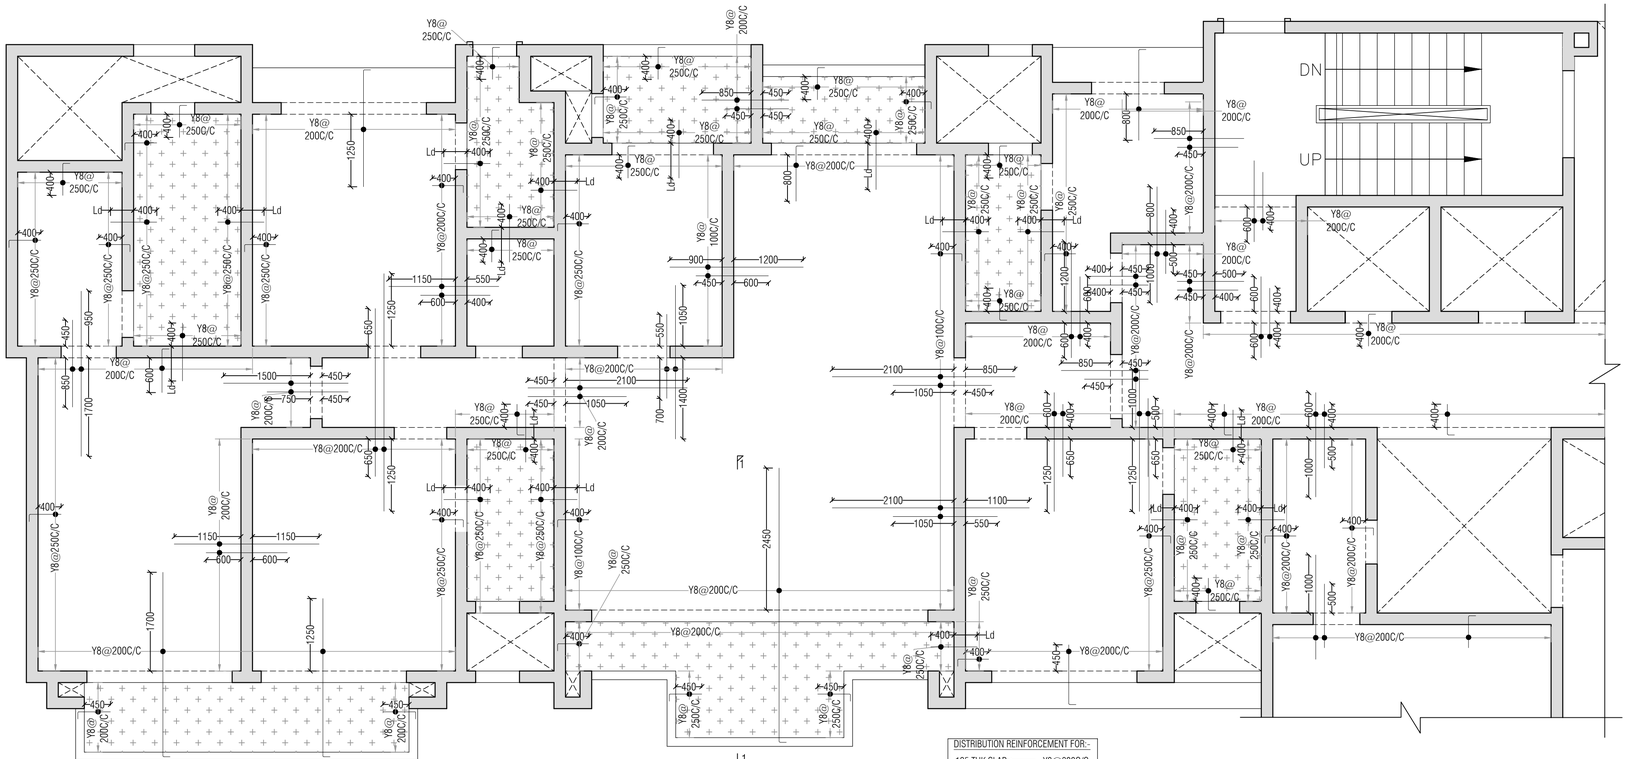

L1

TOP SLAB REINFORCEMENT DETAILS FOR TYPICAL FLOOR (TOWER-Z)

DISTRIBUTION REINFORCEMENT FOR:-	
125 THK SLAB	Y8@300C/C
150 THK SLAB	Y8@250C/C
175 THK SLAB	Y8@225C/C
200 THK SLAB	Y8@200C/C

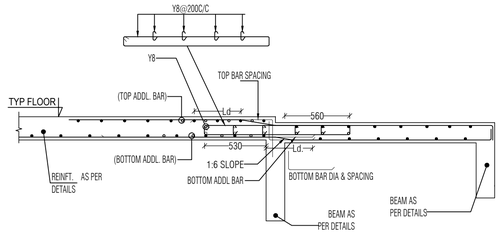

SECTION 1-1

SCALE 1:25

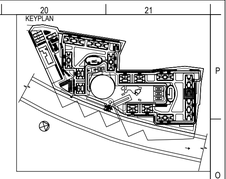

FOR OFFICE USE ONLY

LICENCE HOLDERS' SIGNATURE

SIGN

LICENCE HOLDERS

ARCHITECTS SIGNATURE

SIGN

PROOF CONSULTANT SIGNATURE

DURGA PRASAD K.V.R
REG. NO
INSTITUTE OF ENGINEERS (INDIA)

STRUCTURE ENGINEER SIGNATURE

REG. NO F-1197301-0
INSTITUTE OF ENGINEERS (INDIA)

NORTH

STRUCTURE ENGINEER

SOBHA LIMITED.
'SOBHA', REGD. & CORPORATE OFFICE,
SARJAPUR - MARATHAHALLI OUTER RING ROAD (ORR),
DEVARABISANAHALLI, BELLANDUR POST, BANGALORE - 560 103, INDIA.
TEL : (080) 49318000, E-mail: architects@sobha.com

PROJECT CODE : 0385	SCALE : AS MENTIONED	SHEET NO : SE-
SHEET SIZE: A2	DATE : 23/09/2022	

STRUCTURAL ENGINEER : SANGEETA

SHEET TITLE

TOWER Z
SLAB REINFORCEMENT DETAILS
FOR TYPICAL FLOOR

PROJECT TITLE

REVISED BUILDING PLAN SANCTION
OF GROUP HOUSING MEASURING 39.375 ACRES LICENCE NO.-107 OF 2008 DATED 27.05.2008 IN SECTOR 108,GURGAON MANESAR URBAN COMPLEX,BEING DEVELOPED BY M/S CHINTELS INDIA LTD. AND OTHERS