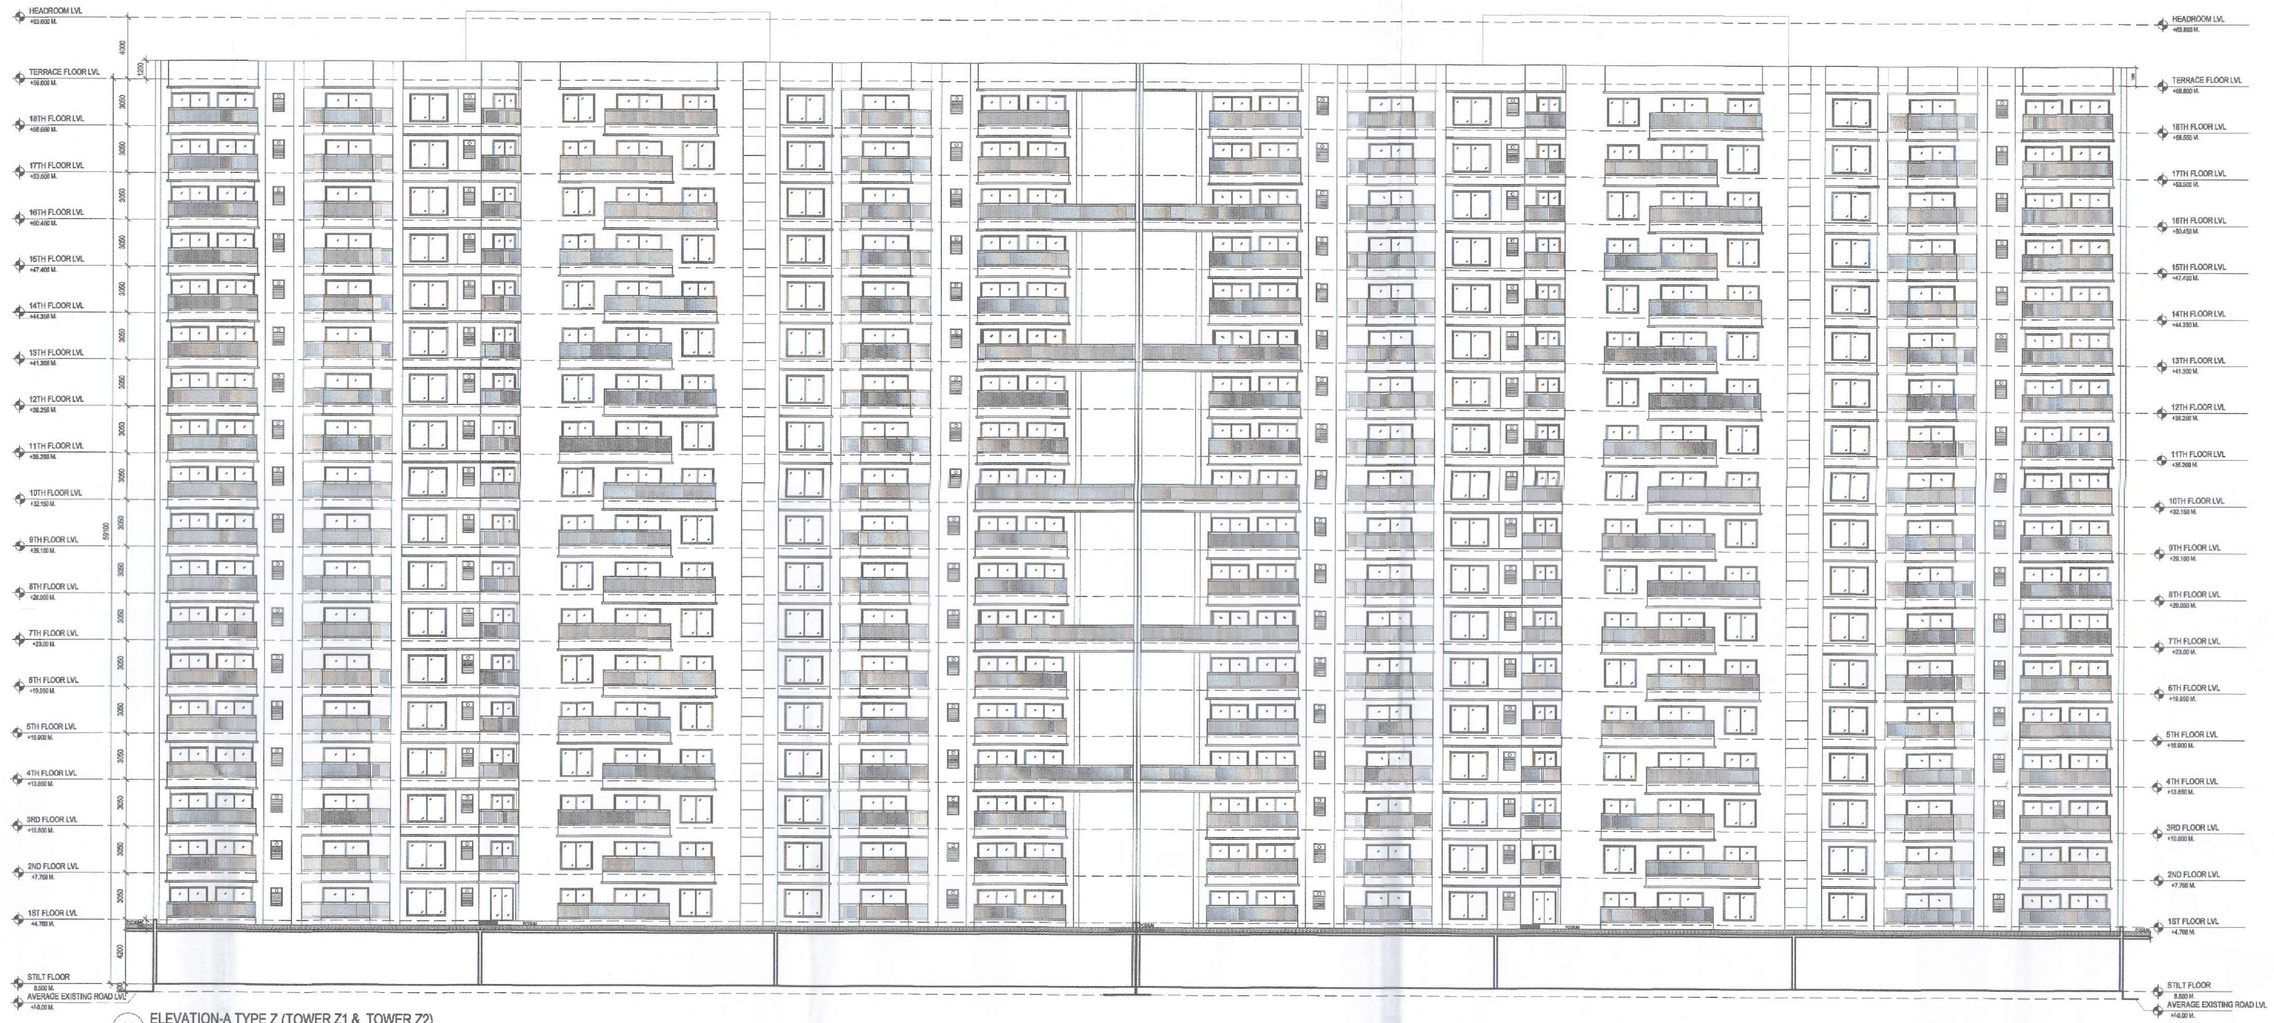

01 ELEVATION-A TYPE Z (TOWER Z1 & TOWER Z2)
SCALE 1:200

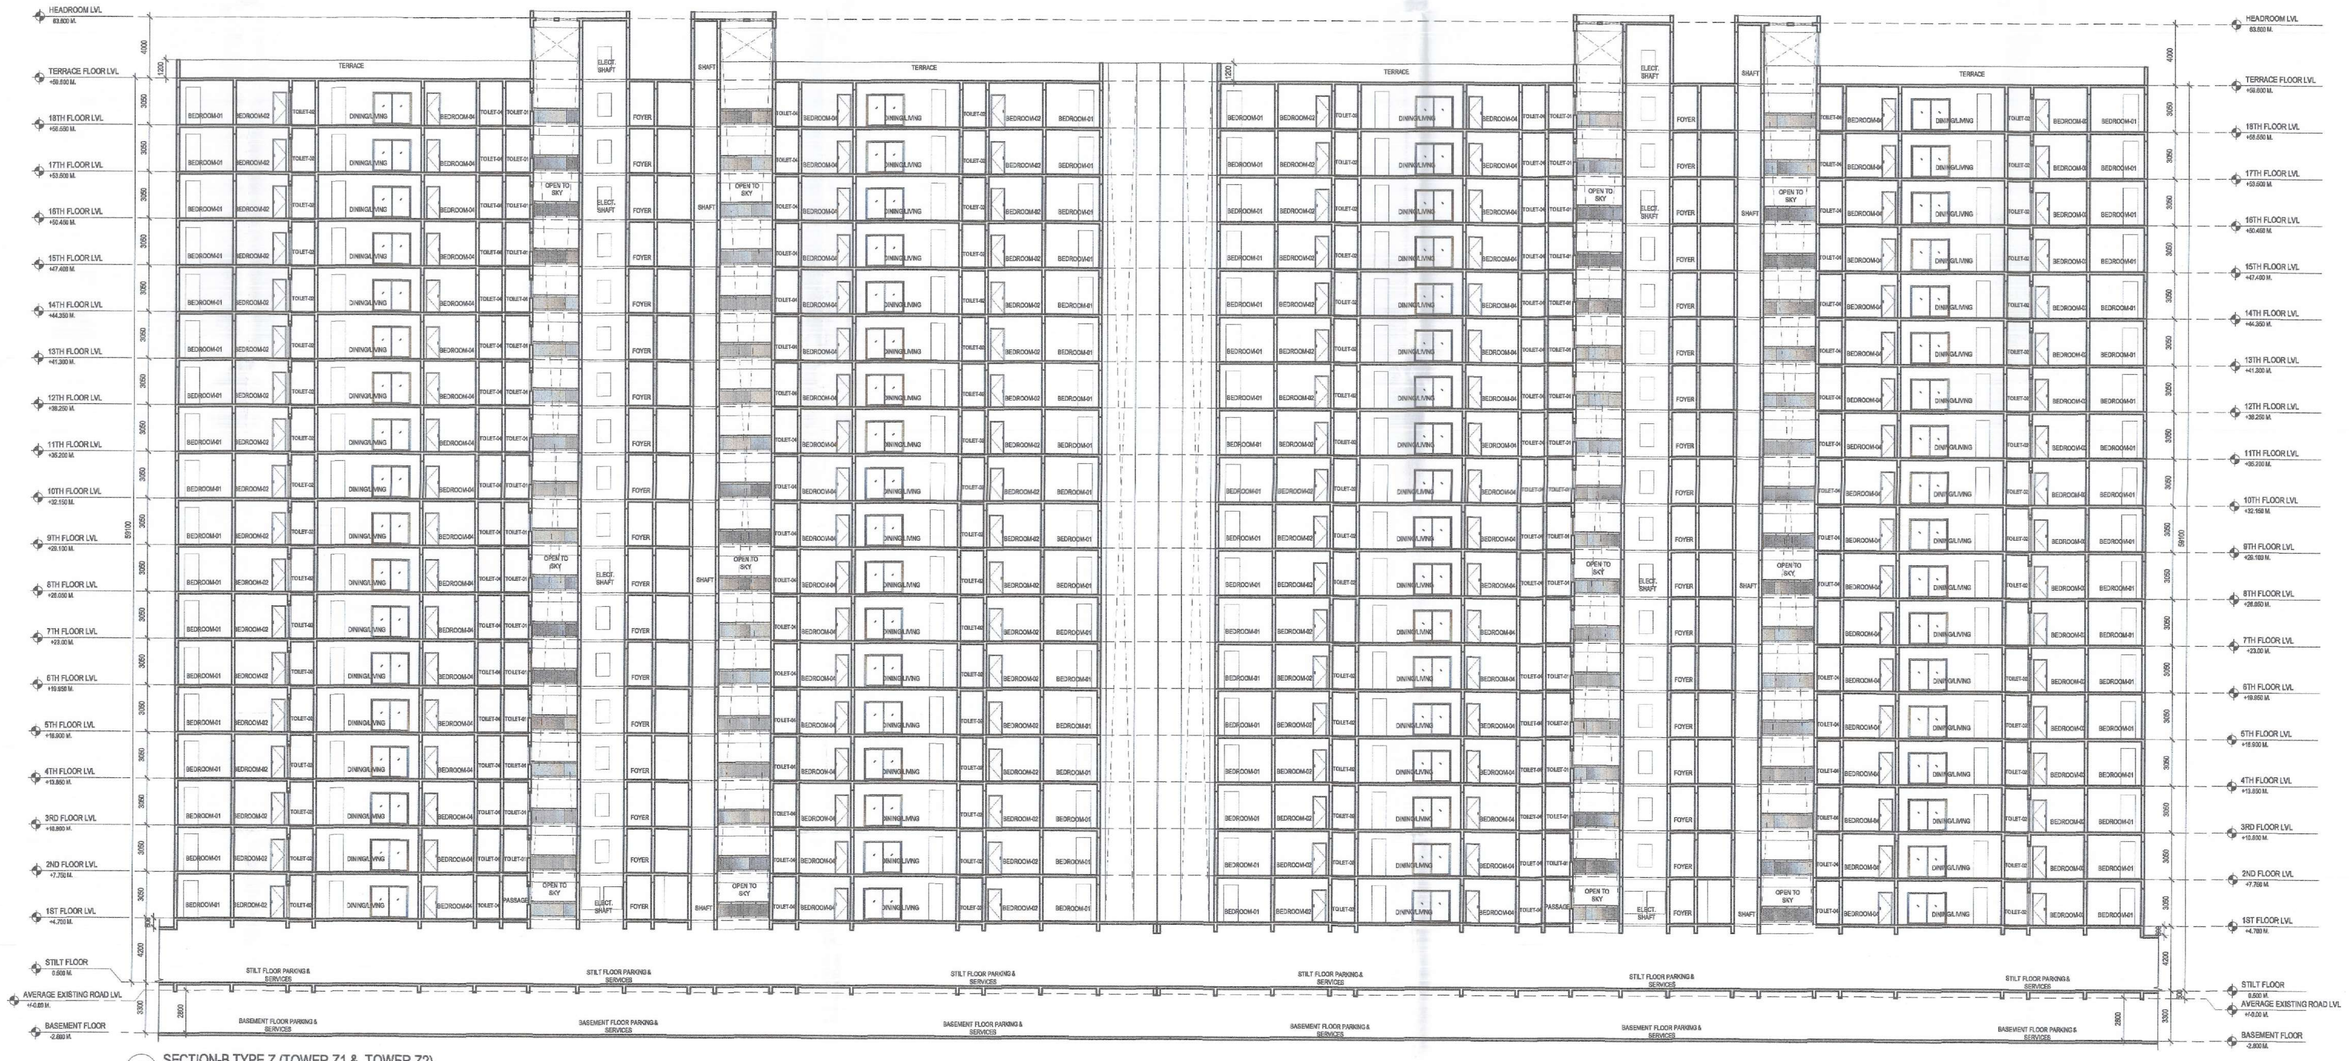

02 SECTION-B TYPE Z (TOWER Z1 & TOWER Z2)
SCALE 1:200

FOR OFFICE USE ONLY.

This is a "PROVISIONAL BUILDING PLAN" approved only for the purpose of inviting objections from the general public

STP(HQ) Member Secretary BPAC
DTP(HQ) Member BPAC
Member BPAC

TO BE READ WITH THIS OFFICE MEMO NO.:
DATED :

DDTP(HQ) Member BPAC

DIRECTOR TOWN & COUNTRY PLANNING (HQ)

J.D. P.A. A.T.P.

KEY PLAN

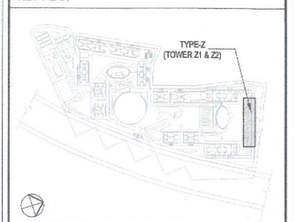

LICENCE HOLDERS' SIGNATURE

SOBHA LIMITED

SIGN.

LICENCE HOLDERS

SOBHA LTD.
& OTHERS

ARCHITECTS SIGNATURE

Ar. NIKHIL THAKUR
COA REGD. NO. CA/2011/53111
SOBHA LIMITED
5th Floor Rider House, Plot No. 136 P,
Sector-44, Gurugram-122003, Haryana
Phone :- 0124-4855555

SIGN.

NORTH

ARCHITECTS

SOBHA

SOBHA LIMITED.
'SOBHA', REGD. & CORPORATE OFFICE,
SARJAPUR - MARATHAHALLI OUTER RING ROAD (ORR),
DEVARABISANAHALLI, BELLANDUR POST, BANGALORE - 560 103, INDIA.
TEL : (080) 49318000, E-mail: arch@sobha.com

PROJECT CODE: 0365	SCALE: AS MENTIONED	SHEET NO: ----
SHEET SIZE: A0	DATE: 05.05.2022	
DEALT BY: GANESH	CHKD. BY: VENKATESH	

SHEET TITLE

ELEVATION-A & SECTION-B

PROJECT TITLE

APPROVAL OF REVISED BUILDING PLAN
FOR RESIDENTIAL GROUP HOUSING COLONY SOBHA CITY
MEASURING 39.375 ACRES UNDER LICENCE NO.-107 OF 2008
DATED 27.05.2008 IN SECTOR 108,GURGAON BEING
DEVELOPED BY M/S SOBHA LTD.
TYPE Z
(TOWER-Z1 & Z2)