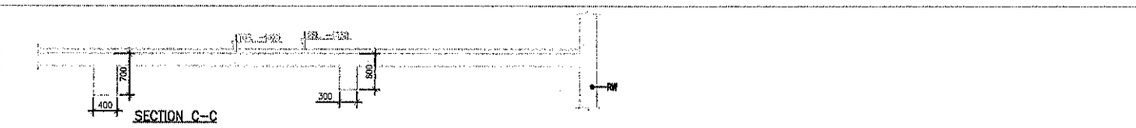

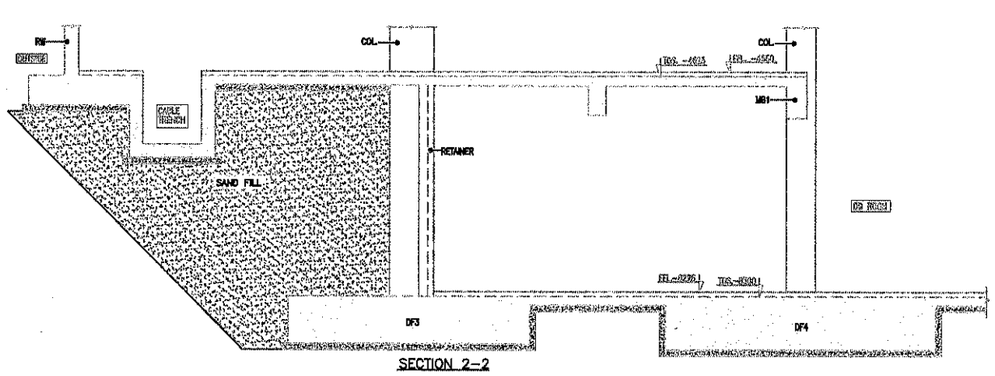

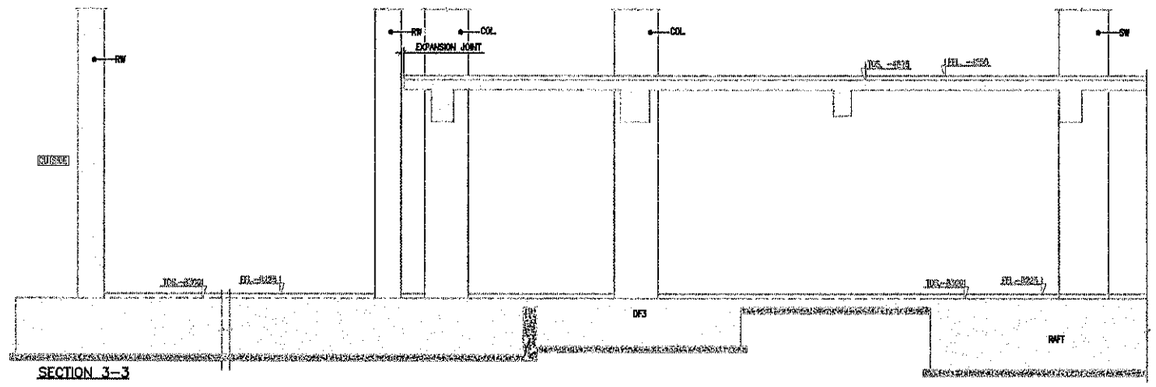

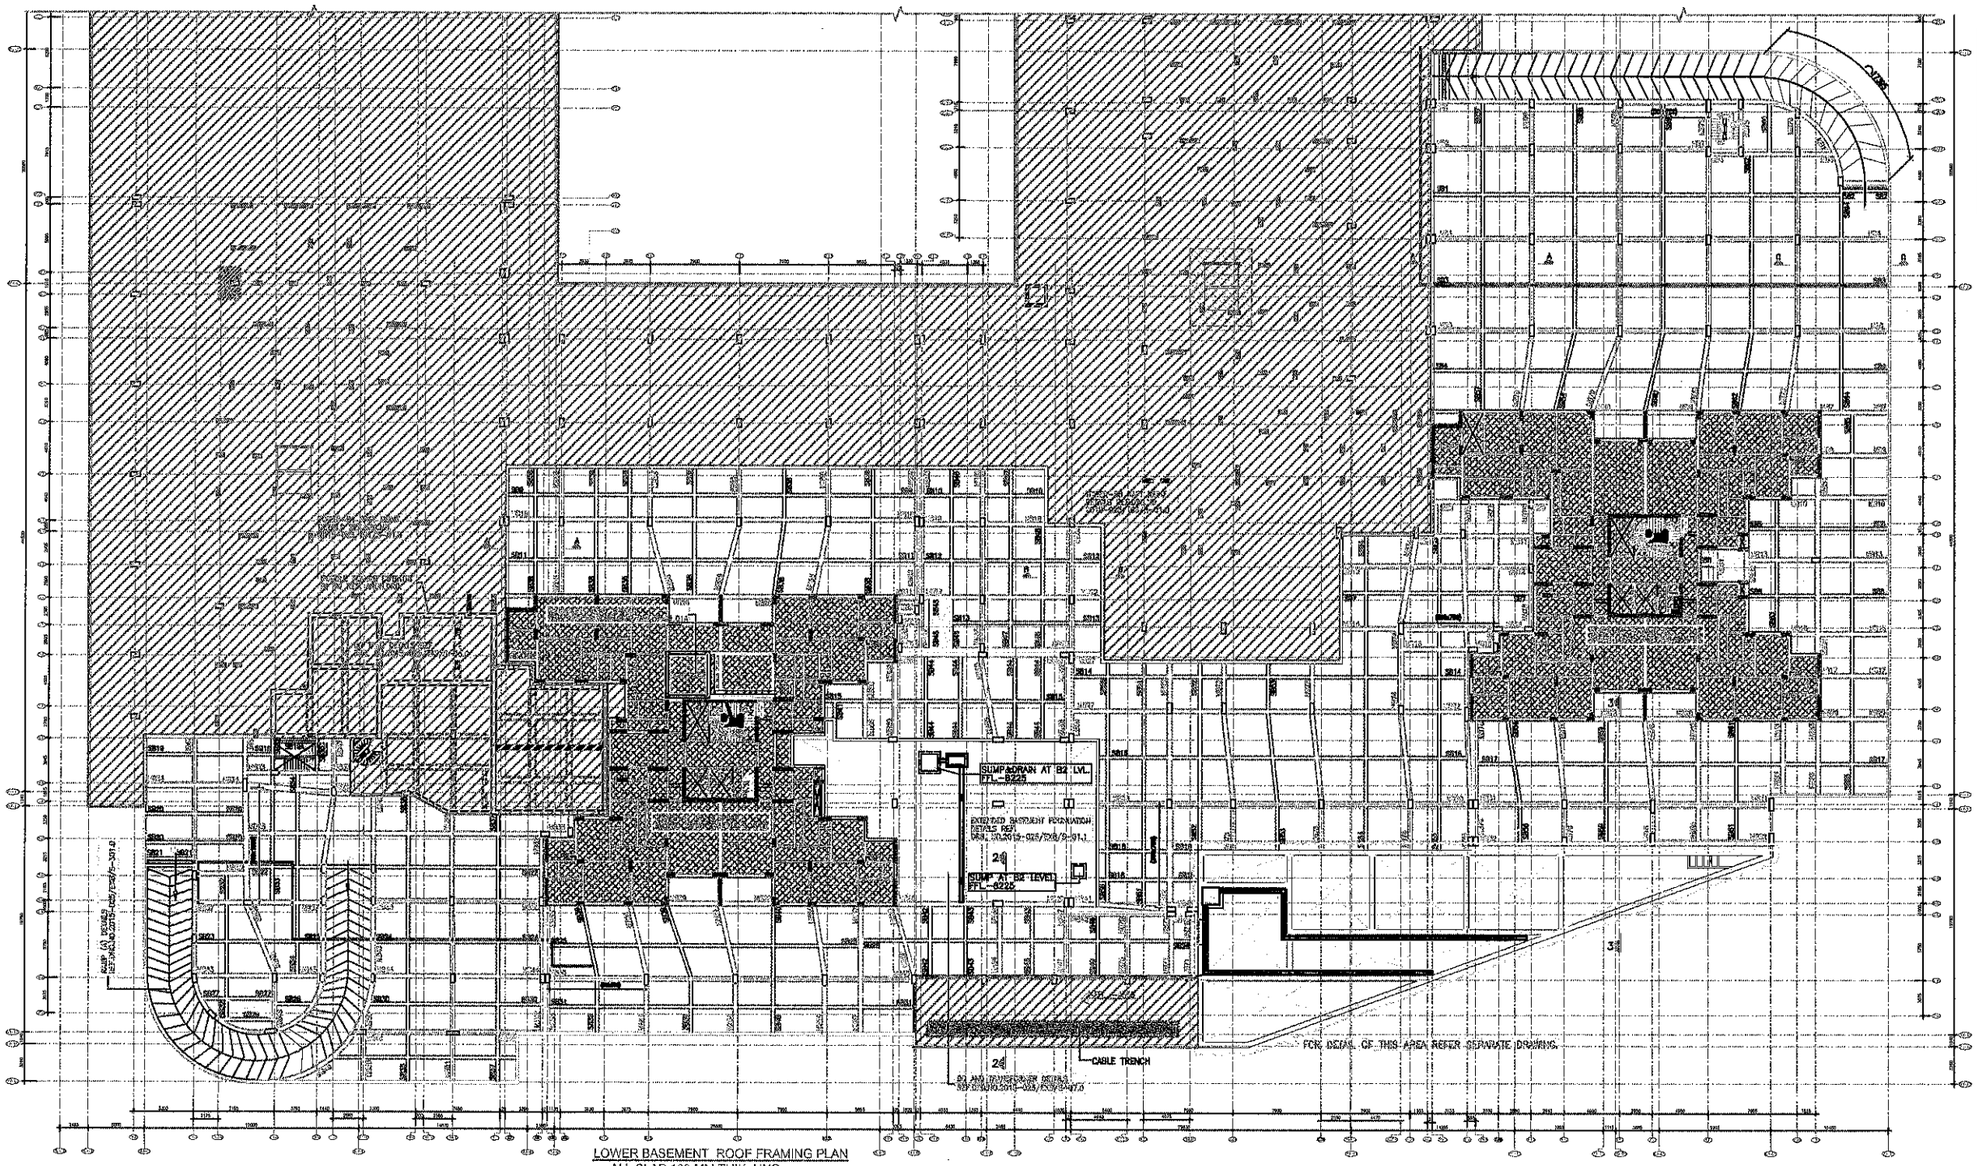

LOWER BASEMENT ROOF FRAMING PLAN
ALL SLAB 160 MM THIK. UNO
ALL MAIN BEAMS (400x700) UNO
ALL SECONDARY BEAMS (300x600) UNO

LEGEND

1. CUT OUT SHOWN
2. COLUMN/SHEAR WALL/ RETAINING WALL TERMINATED
3. COLUMN/SHEAR WALL/ RETAINING WALL CONTINUED
4. MAIN BEAMS
5. SECONDARY BEAMS

NOTES

1. ALL DIMENSIONS SHALL BE COORDINATED WITH THE RELEVANT ARCHITECTURAL DRAWINGS. DISCREPANCY IF ANY SHALL BE GOT RECONCILED BEFORE EXECUTION AT SITE.
2. FIGURED DIMENSIONS ONLY SHALL BE FOLLOWED.
3. ALL DIMENSIONS ARE IN mm UNLESS OTHERWISE SPECIFIED.
4. PROVIDE SLEEVES PLATE,SLEEVES ETC. AS PER ARCHITECTURAL/STRUCTURAL DRAWING.
5. CLEAR COVER TO ALL REINF. FOR R.C.C MEMBERS SHALL BE AS UNDER:-
   BEAMS " 25mm
   SLABS " 20mm
6. MIX OF CONCRETE SHALL BE:-
   * COLUMN -AS PER COLUMN SHEDULE.
   * SLAB AND BEAMS -- M-25
   * SHEAR WALLS -- AS/SHEAR WALL SCHEDULE
7. PROVIDE CAMBER @ L/450 TO ALL BEAM AND SLAB WHERE L IS SPAN.
8. PROVIDE CAMBER @ L/150 TO ALL CANTILEVER SLAB.
9. WHEREVER REQD. BUT NOT SHOWN PROVIDE BRS 300MM/C.

KEY PLAN

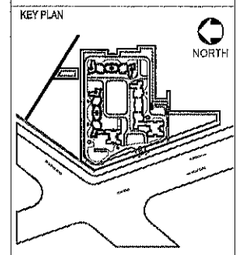

issue / revision	date	no
REVISION AS PER ARCH.	18.10.2018	R1
ISSUE / REVISION	DATE	NO

ARCHITECTURE:
ARCOP
ARCOP ASSOCIATES PVT. LTD.
Plot No-36, Sector-32,
Gurgaon. India
Ph.: 0124-4595500
Fax : 0124-4595550

LANDSCAPING:
LANDSCAPE ARCHITECTS
JRA DESIGN
ARCHITECTURE LANDSCAPE URBAN INNOVATIONS
127, SEC 14, GURGAON-122001 ,INDIA
e-mail:jradesign.in@gmail.com

STRUCTURE:
TPC TECHNICAL PROJECTS CONSULTANTS(P)LTD.
H.O- B-74, SECTOR 57, NOIDA
UTTAR PRADESH-201301(INDIA)
BOARD NO:-91-120-4306800
DESIGN & ENGINEERING * COST & QUALITY MANAGEMENT * RETROFITTING
BENGALURU, HYDERABAD, NEWDELHI, NOIDA

MEP:
PARADISE CONSULTANTS
G-76C, SHAHEEN BAGH, NOIDA ROAD
NEAR KALINDIKUNJ, NEW DELHI- 110025
PH : 011- 29943601, 24528427
E- mail : paradiseconsultants@gmail.com

CLIENT
Lemon Tree Land and Developers Private Limited.

PROJECT:
La VIDA
Sector-113,Gurgaon

DRAWING'S TITLE:
(UPPER BASEMENT FLOOR LVL.) LOWER BASEMENT ROOF FRAMING PLAN

SCALE: 1:100,50	PROJECT NO: 2015-025
DATE: 09-Feb-2018	DRAWING NO :
DRAWN BY: AZHAR	2015-025/EXB/S-03.0
VERIFIED BY: ARUN	
APPROVED BY: PANKISH GOEL	FILE NAME : R1

RELEASED FOR CONSTRUCTION 18 OCT 2018 TECHNICAL PROJECTS CONSULTANTS NOIDA