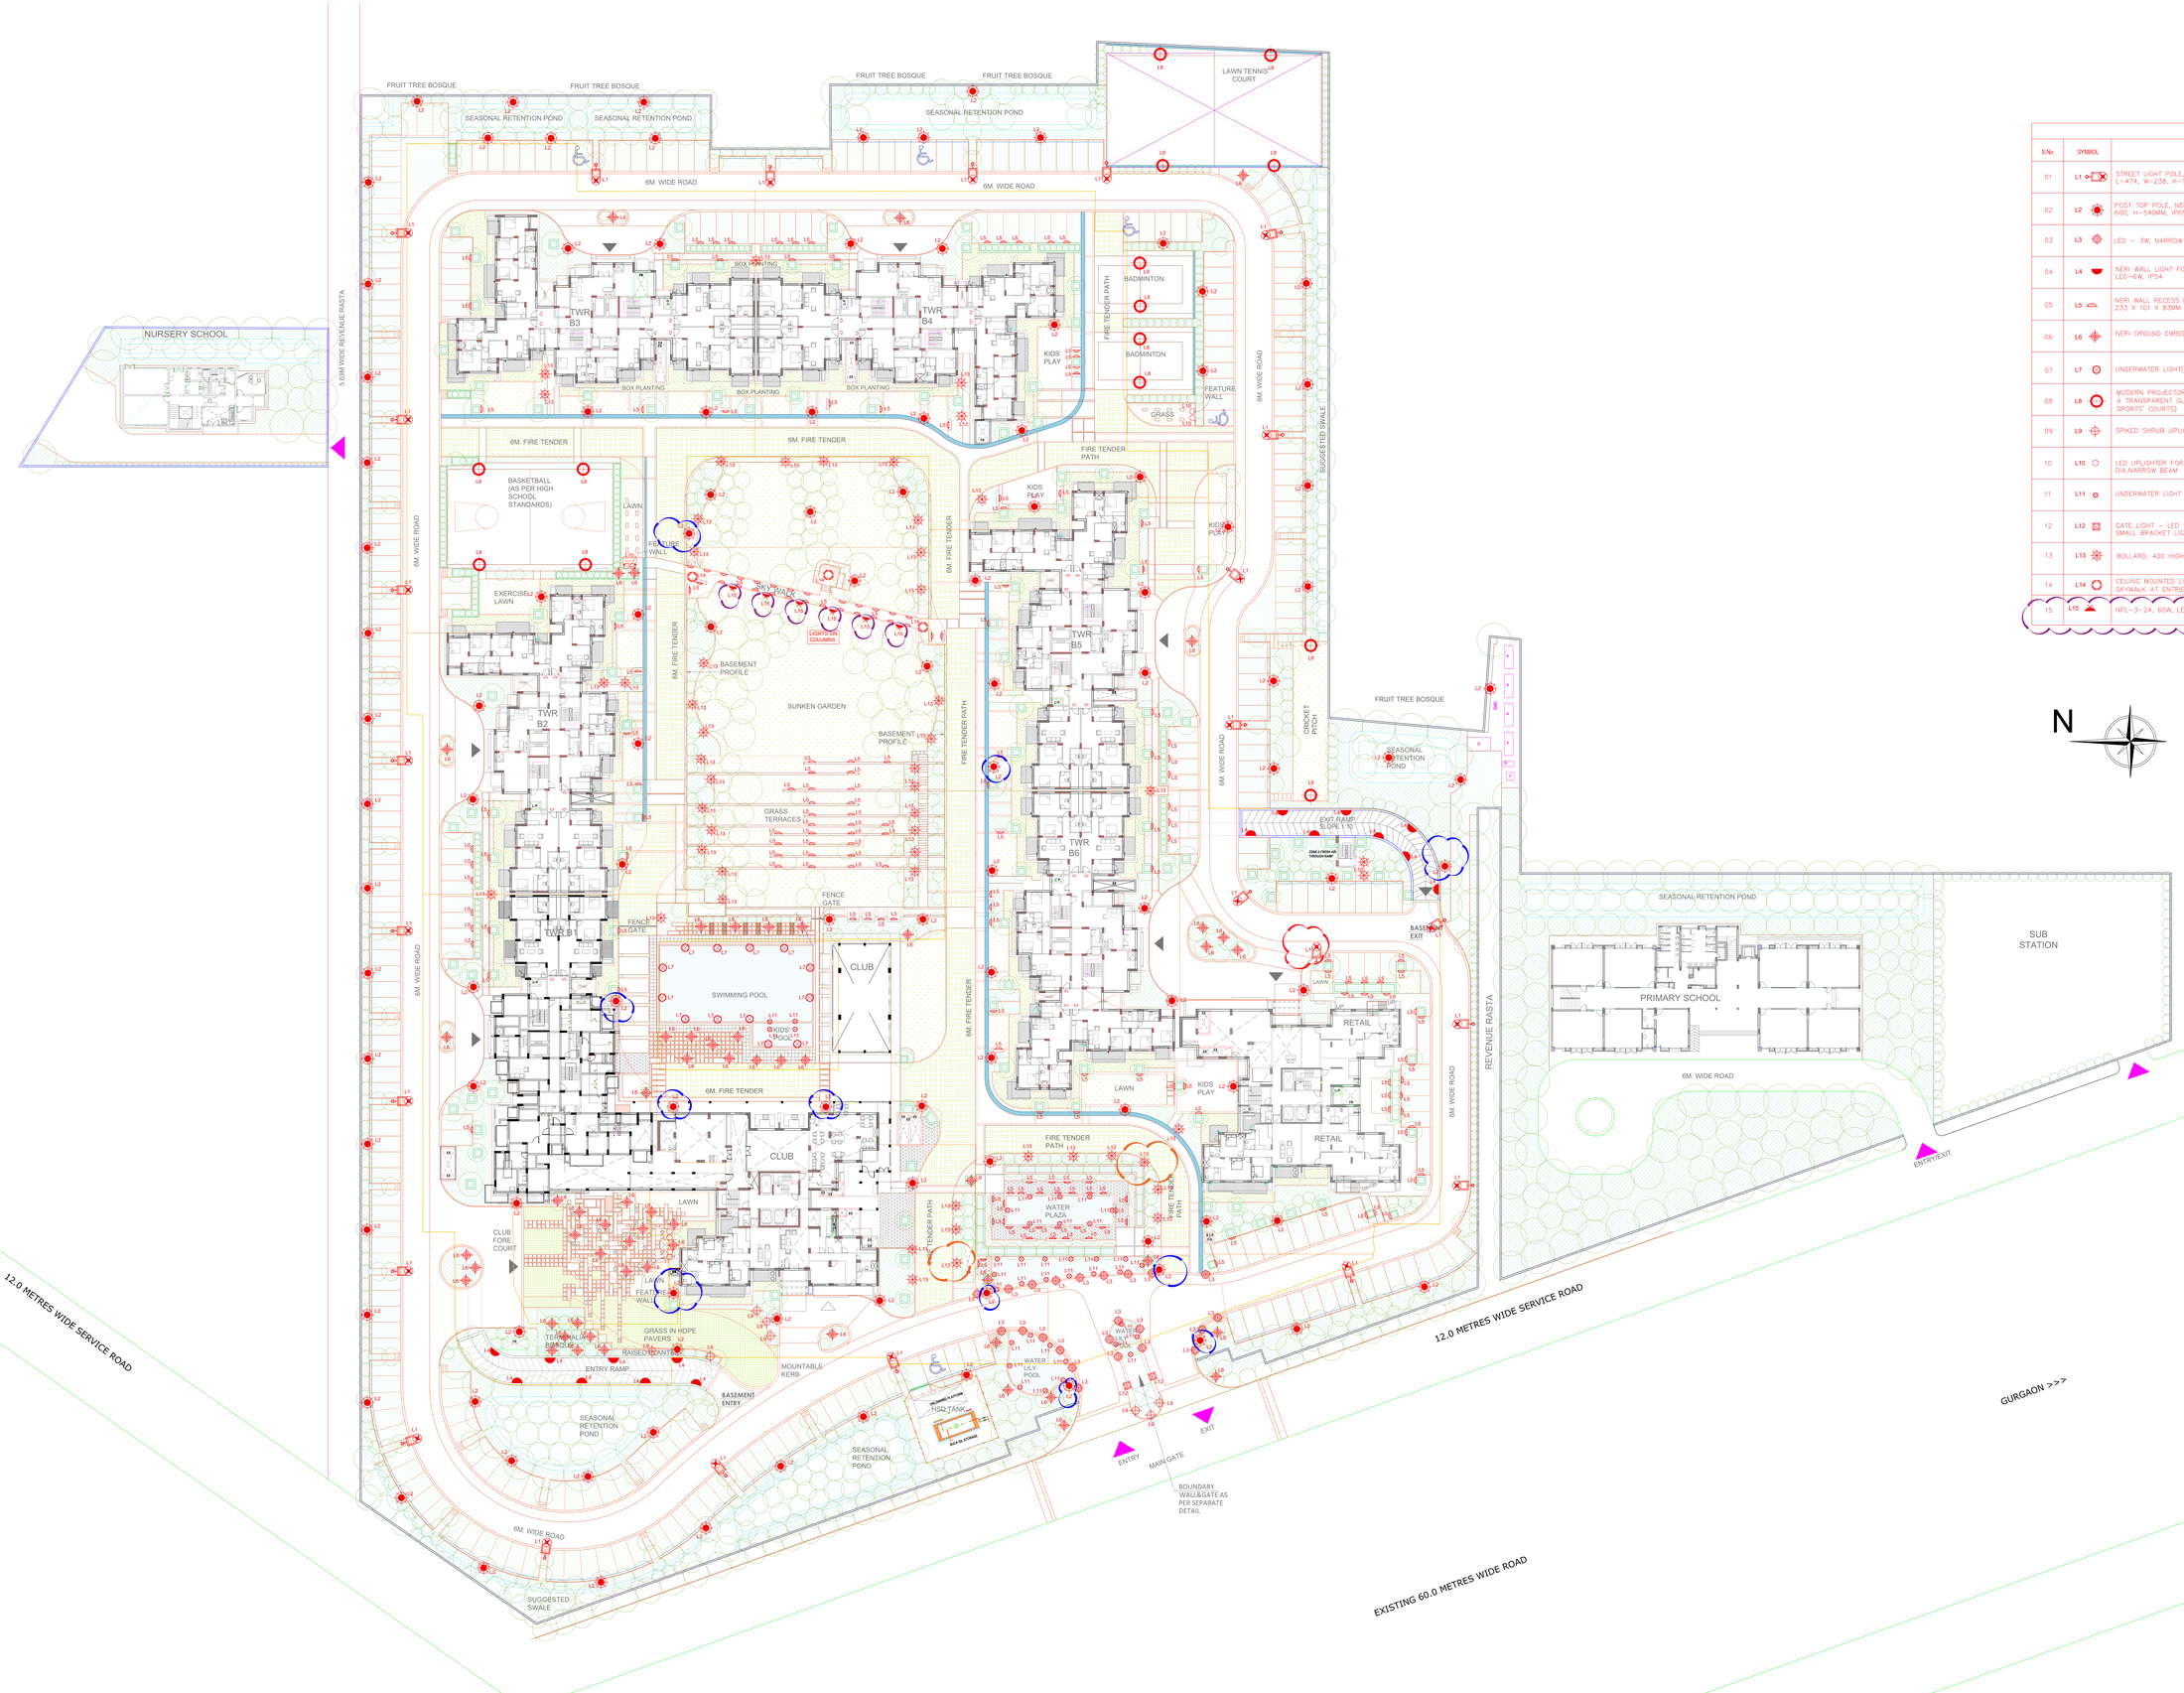

LIGHTING LEGEND			
S.No.	SYMBOL	DESCRIPTION	QTY.
01	L1	STREET LIGHT POLE, NERI LIGHT PICO – LED, ALUMINUM DIE CAST BODY, L-474, W-238, H-100MM, IP65, IK08	23
02	L2	POST TOP POLE, NERI LIGHT 106 – LED, DIE CAST ALUMINUM BODY DIA 600, H-540MM, IP65, IK08	174
03	L3	LED – 3W, NARROW BEAM, KERB INSERTS, 80 DIA	23
04	L4	NERI WALL LIGHT FOR RAMP, ALUMINUM DIECAST BODY, OPAL PC DIFFUSER, LED-6W, IP54	16
05	L5	NERI WALL RECESS MOUNTING STEP LIGHT, ALUMINUM DIECAST, 233 X 101 X 83MM BODY, OPAL PC DIFFUSER, LED-6W, IP54	201
06	L6	NERI GROUND EMBEDDED TREE UPLIGHTER, LED-6W, IP67	60
07	L7	UNDERWATER LIGHT(AS/VENDOR) – LED 10W	13
08	L8	MODERN PROJECTOR FOR OUTDOOR LIGHTING MADE FROM ALUMINIUM WITH A TRANSPARENT GLASS DIFFUSER, 1 X R7S JP 117 300W, IP 54.(FOR SPORTS' COURTS)	14
09	L9	SPIKED SHRUB UPLIGHTER – LED 3W	8
10	L10	LED UPLIGHTER FOR FEATURE WALLS-80 DIA,NARROW BEAM LED 3W	08
11	L11	UNDERWATER LIGHT – LED 3-5W	38
12	L12	GATE LIGHT – LED 9W OR MORE, WALL MOUNTED SMALL BRACKET LIGHT	02
13	L13	BOLLARD, 400 HIGH – LED 6W	55
14	L14	CEILING MOUNTED LIGHTS (LOCATION-UNDER TREE DECK & UNDER SKYWALK AT ENTRIES TO BASEMENT, IN SUNKEN GARDEN AREA)	3
15	L15	NPL-3-24, 60W, LED, 3000K MOUNTED ON SKYWALK	6