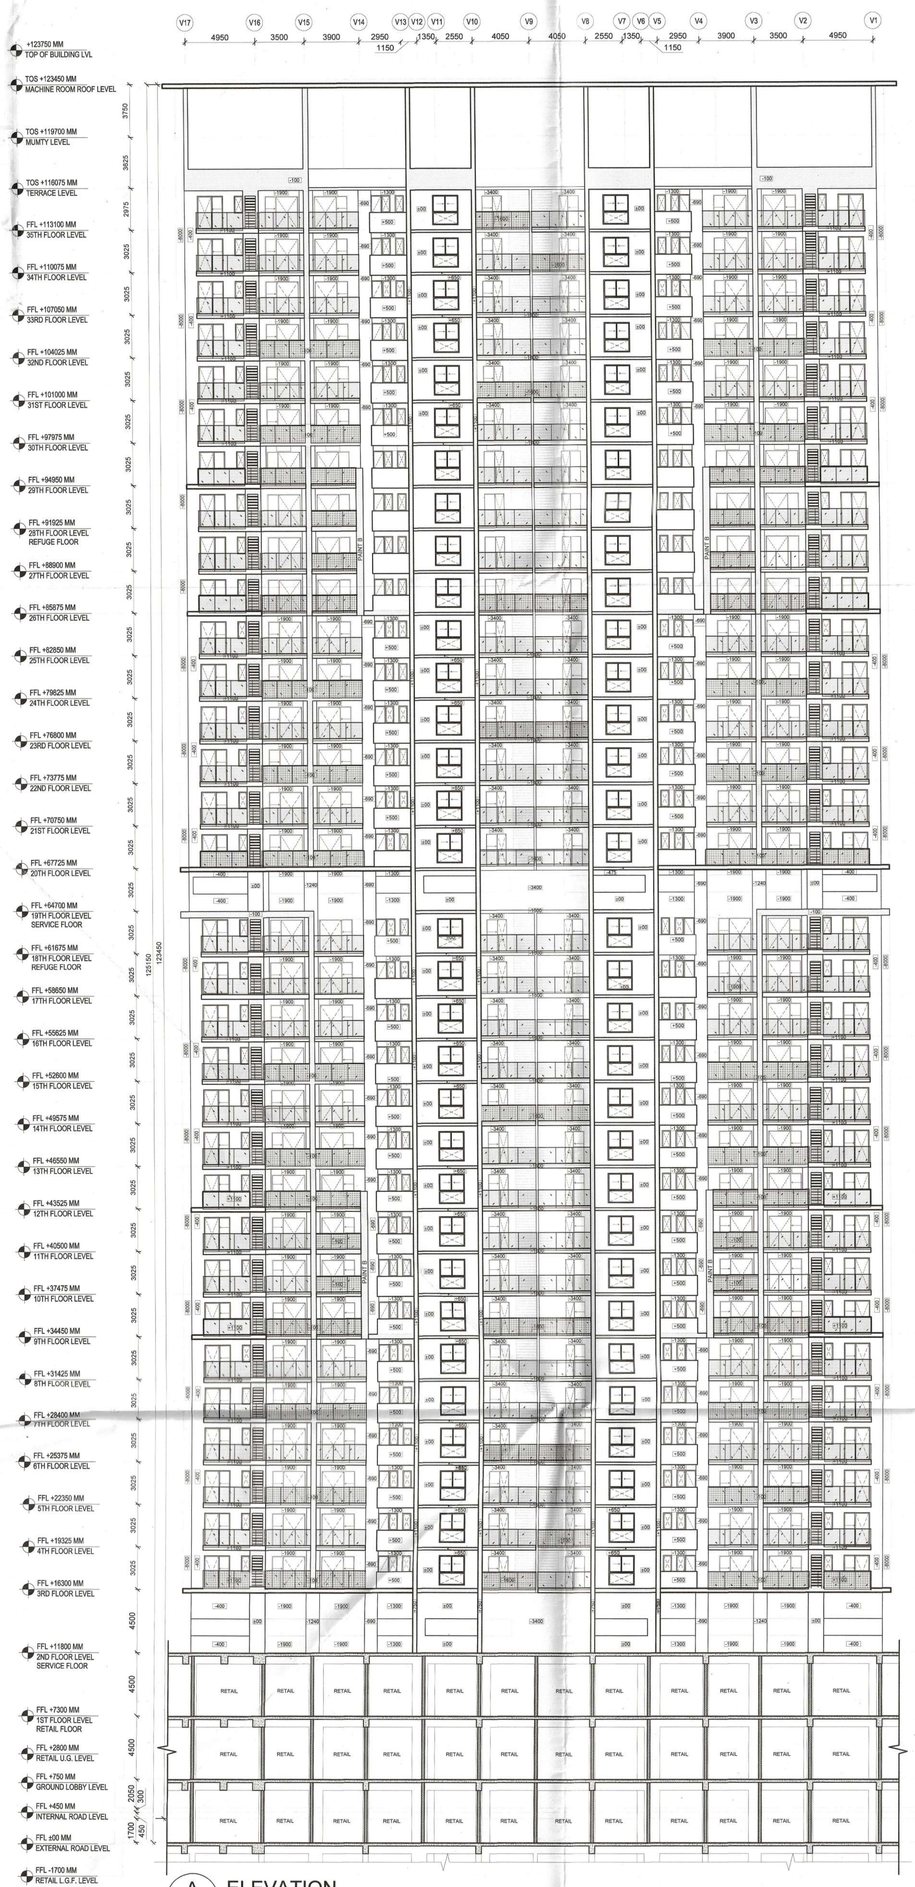

A DRG ELEVATION

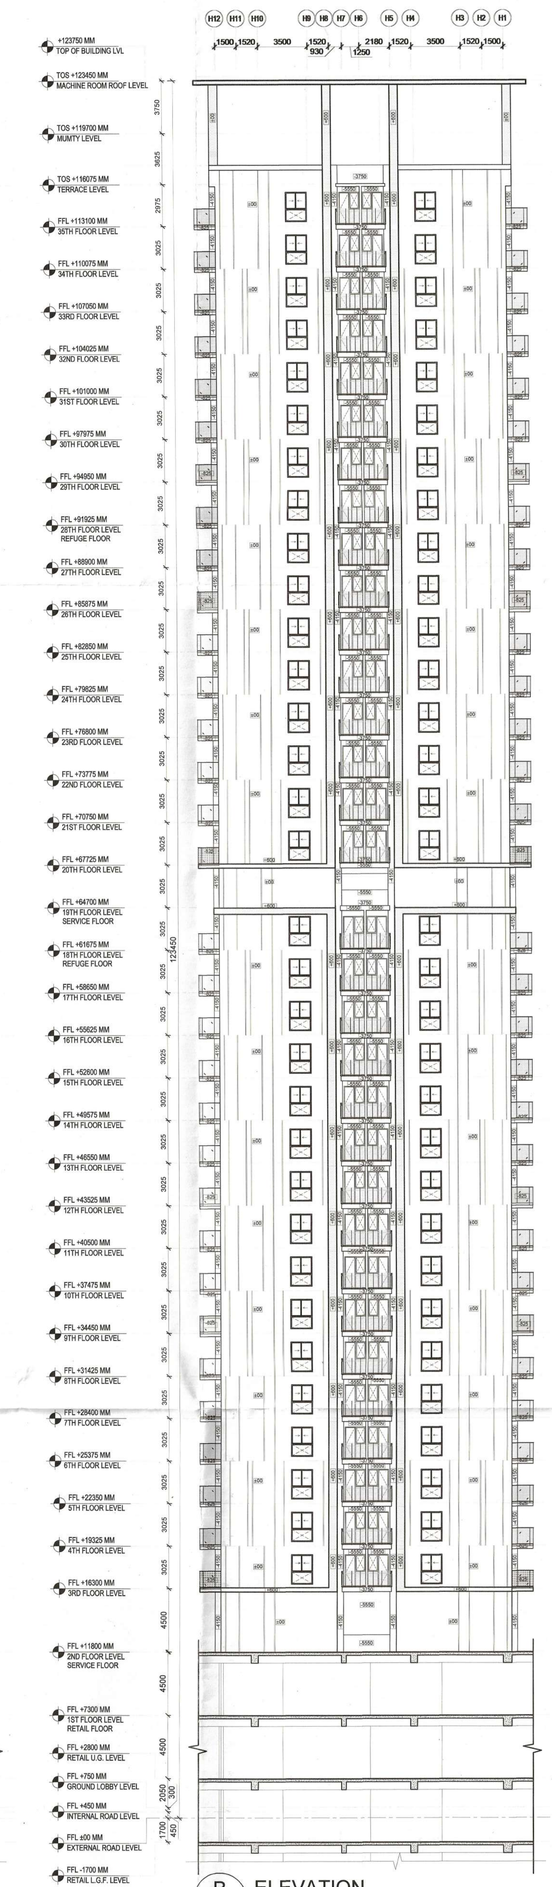

B DRG ELEVATION

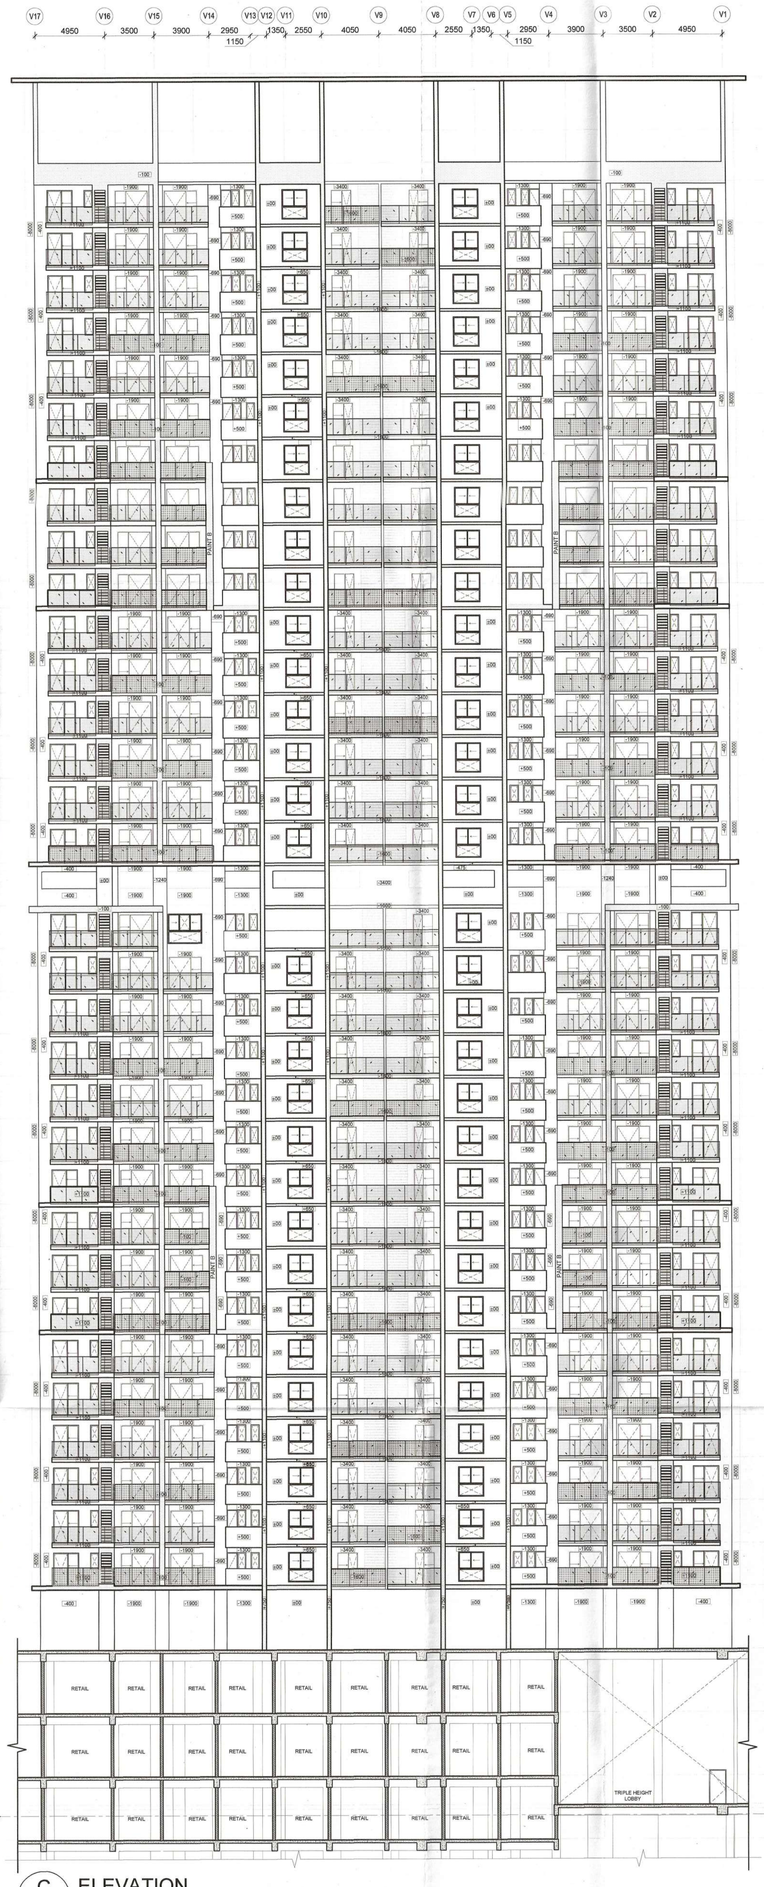

C DRG ELEVATION

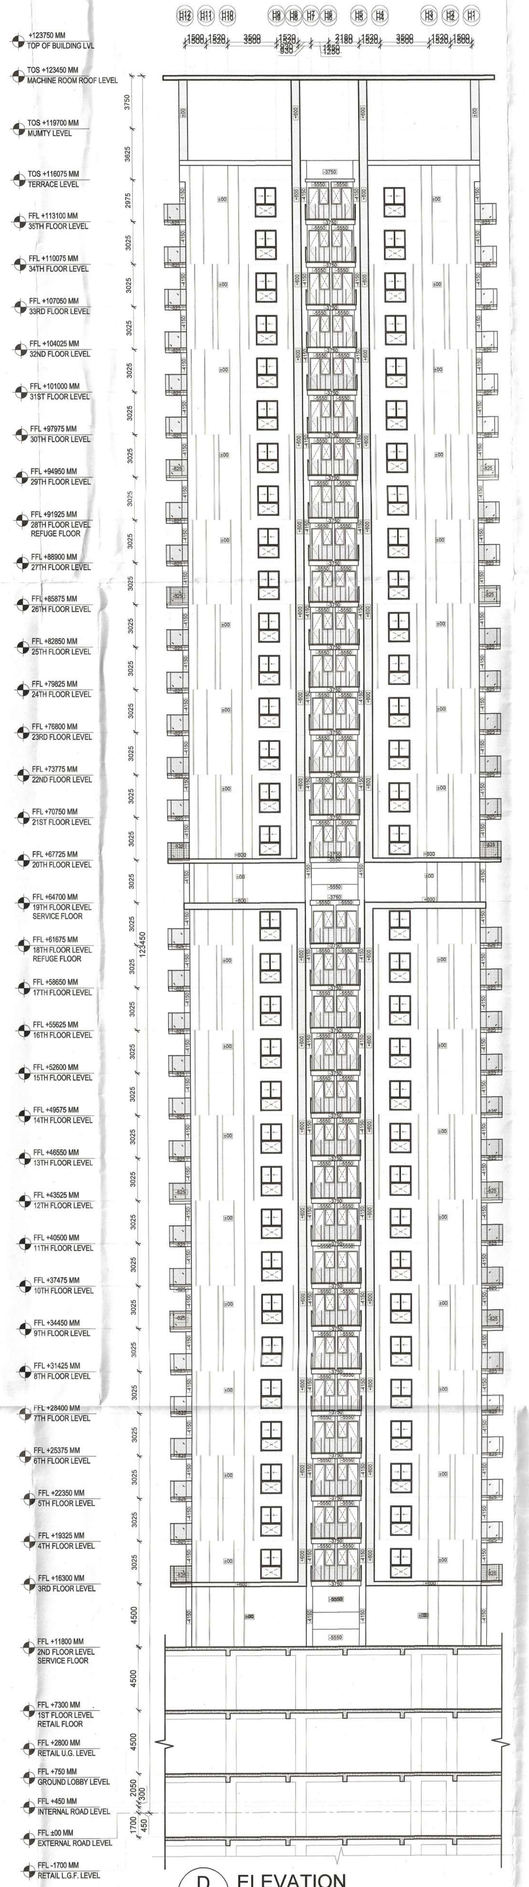

D DRG ELEVATION

This is a "PROVISIONAL BUILDING PLAN" approved only for the purpose of inviting objections from the general public

ATP(HQ) STP(HQ) Member Secretary BPAC STP(HQ) Chairman BPAC

DDA(T) MEMBER BPAC

Ram Avtar Bassi ATP(HQ)

JD. P.A. A.T.P.

TO BE READ WITH THIS OFFICE MEMO NO.: 30-250 DATED: 6/07/20-20.

NOTES:
- ALL LIFTS SHALL HAVE 100% POWER BACK-UP.
- ALL ELECTRICAL INSTALLATIONS SHALL BE AS PER PROVISION OF NBC.
- FIRE-FIGHTING / SAFETY PROVISIONS WILL BE AS PER RELEVANT NBC PROVISIONS.
- BASEMENT AREA SHALL HAVE MECHANICALLY VENTILATED AS PER RELEVANT CODE.
- ALL TOILETS ARE VENTILATED AS PER HARYANA BUILDING CODE 2017.
- BUILDING HAS AUTOMATIC SPRINKLER SYSTEM WHEREVER REQUIRED BY NBC.
- BUILDING WILL BE DESIGNED (STRUCTURES) AS PER RELEVANT I.S. CODES FOR SEISMIC & WIND RESISTANCE.
- ALL HIGH-RISE BUILDING ARE INTERCONNECTED THROUGH CORRIDOR / BRIDGES.
- SOLAR PANELS OF REQUIRED CAPACITY SHALL BE PROVIDED ON ROOF TOP AS PER HAREDA ZONING NORMS.
- ONE EXTERNAL WALL TOWARDS BALCONY SIDE IN ANY ONE OF THE ROOMS IN RESIDENTIAL APARTMENT SHOULD BE IN 1 HR. FIRE RATED WITH PROVISION OF SPRINKLER ON INTERNAL SIDE OF THE SAME WALL.
- ALL HANDICAP RAMPS WITH RAILING.

KEY PLAN

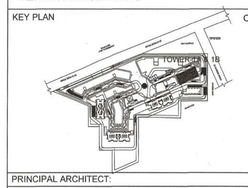

ORIENTATION: N

PRINCIPAL ARCHITECT:

ACPL

ISO 9001:2008

Architecture Management Planning

ACPL Design Ltd
G-24, South Extension -1
New Delhi 110049 India
www.acplonline.com
T: +91 11 24622166
+91 11 24646709
E: contact@acplonline.com
F: +91 11 24634069

PROJECT:-

REVISED BUILDING PLANS OF MIXED LAND USE COLONY (70% RESIDENTIAL + 30% COMMERCIAL) MEASURING 14.4125 ACRES (LICENCE NO. 15 OF 2017 DATED-02.05.2017) UNDER TOD POLICY DATED 09.02.2016 IN SECTOR-65, GURUGRAM BEING DEVELOPED BY MANGLAM MULTIPLEX PVT. LTD.

FOR MANGLAM MULTIPLEX PVT. LTD.

AUTHORITY/DIRECTOR

OWNER/AUTH. SIGNATURE | ARCHITECT'S SIGNATURE

DRAWING TITLE

ELEVATIONS-A,B,C & D (TOWER-1A-1B)

DRAWING NO. A-25 | SCALE :- 1: 200