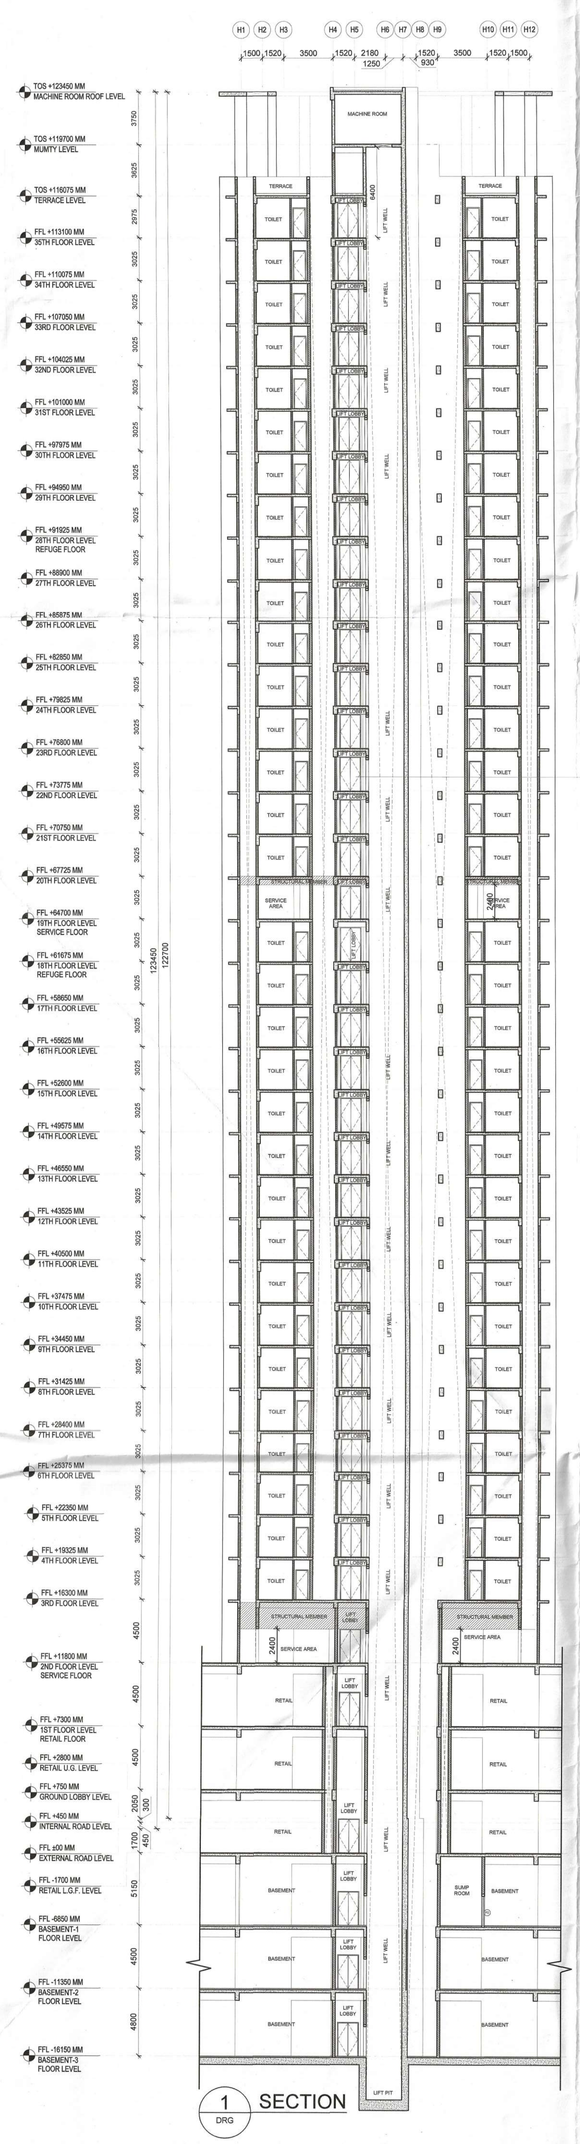

1 DRG SECTION

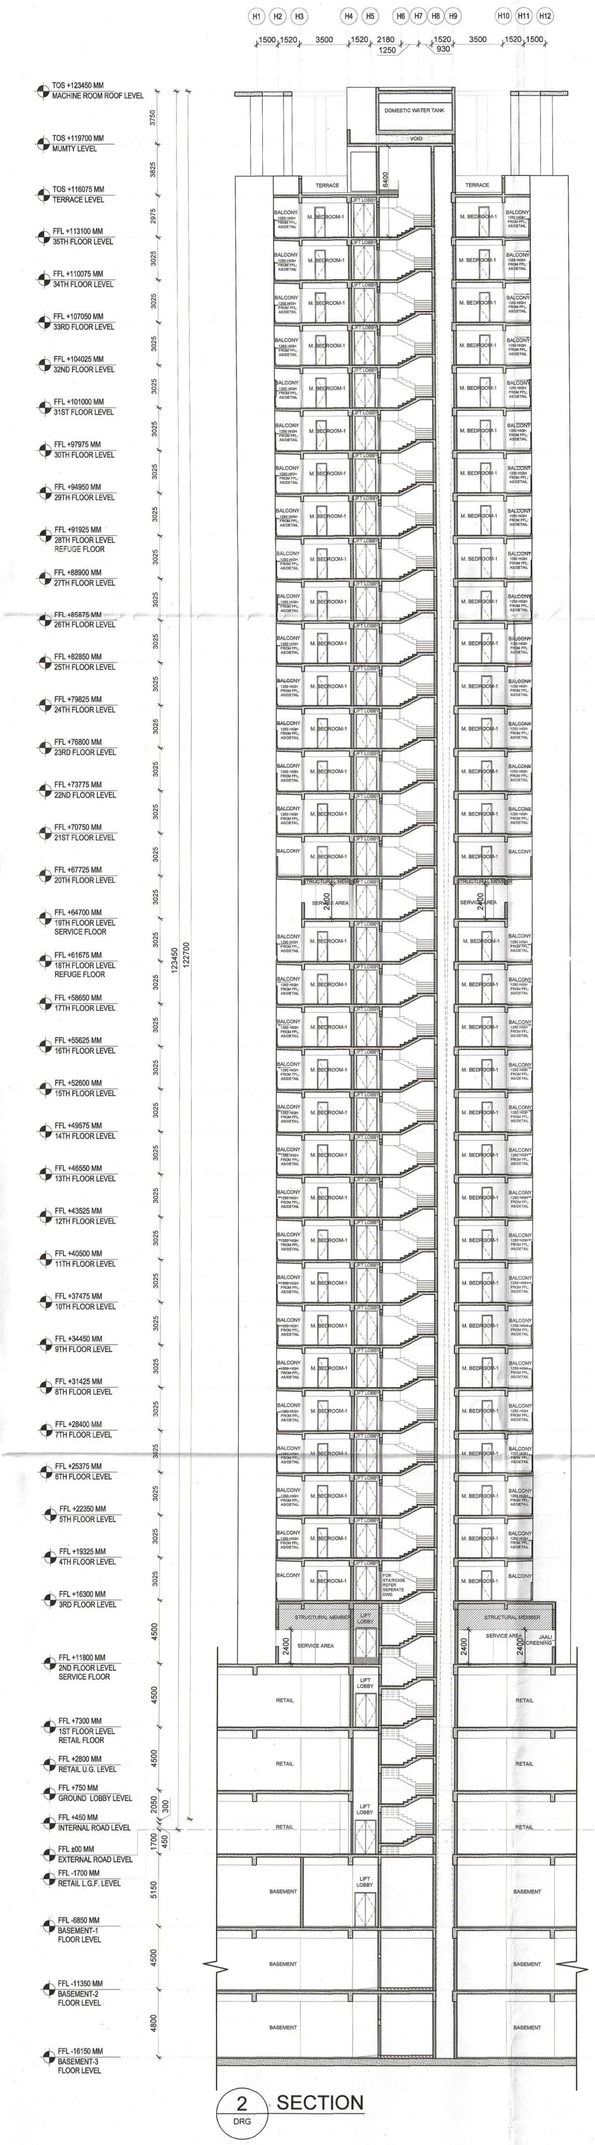

2 DRG SECTION

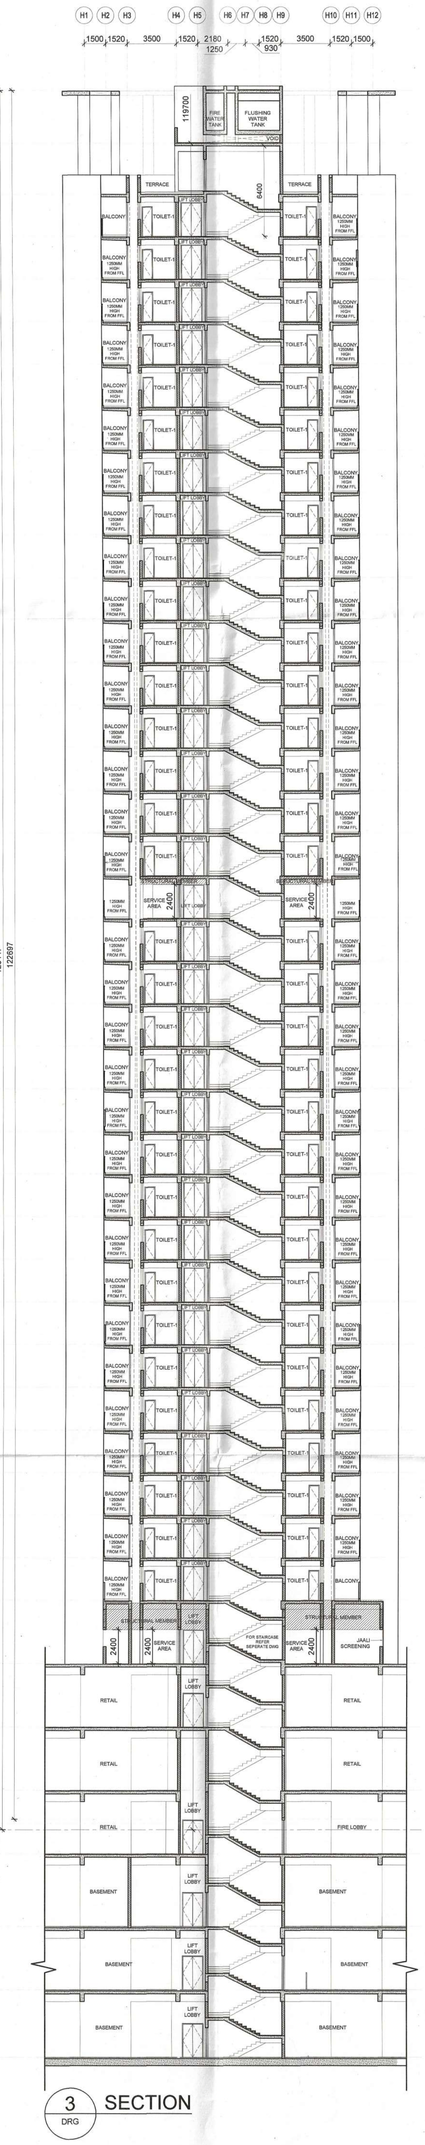

3 DRG SECTION

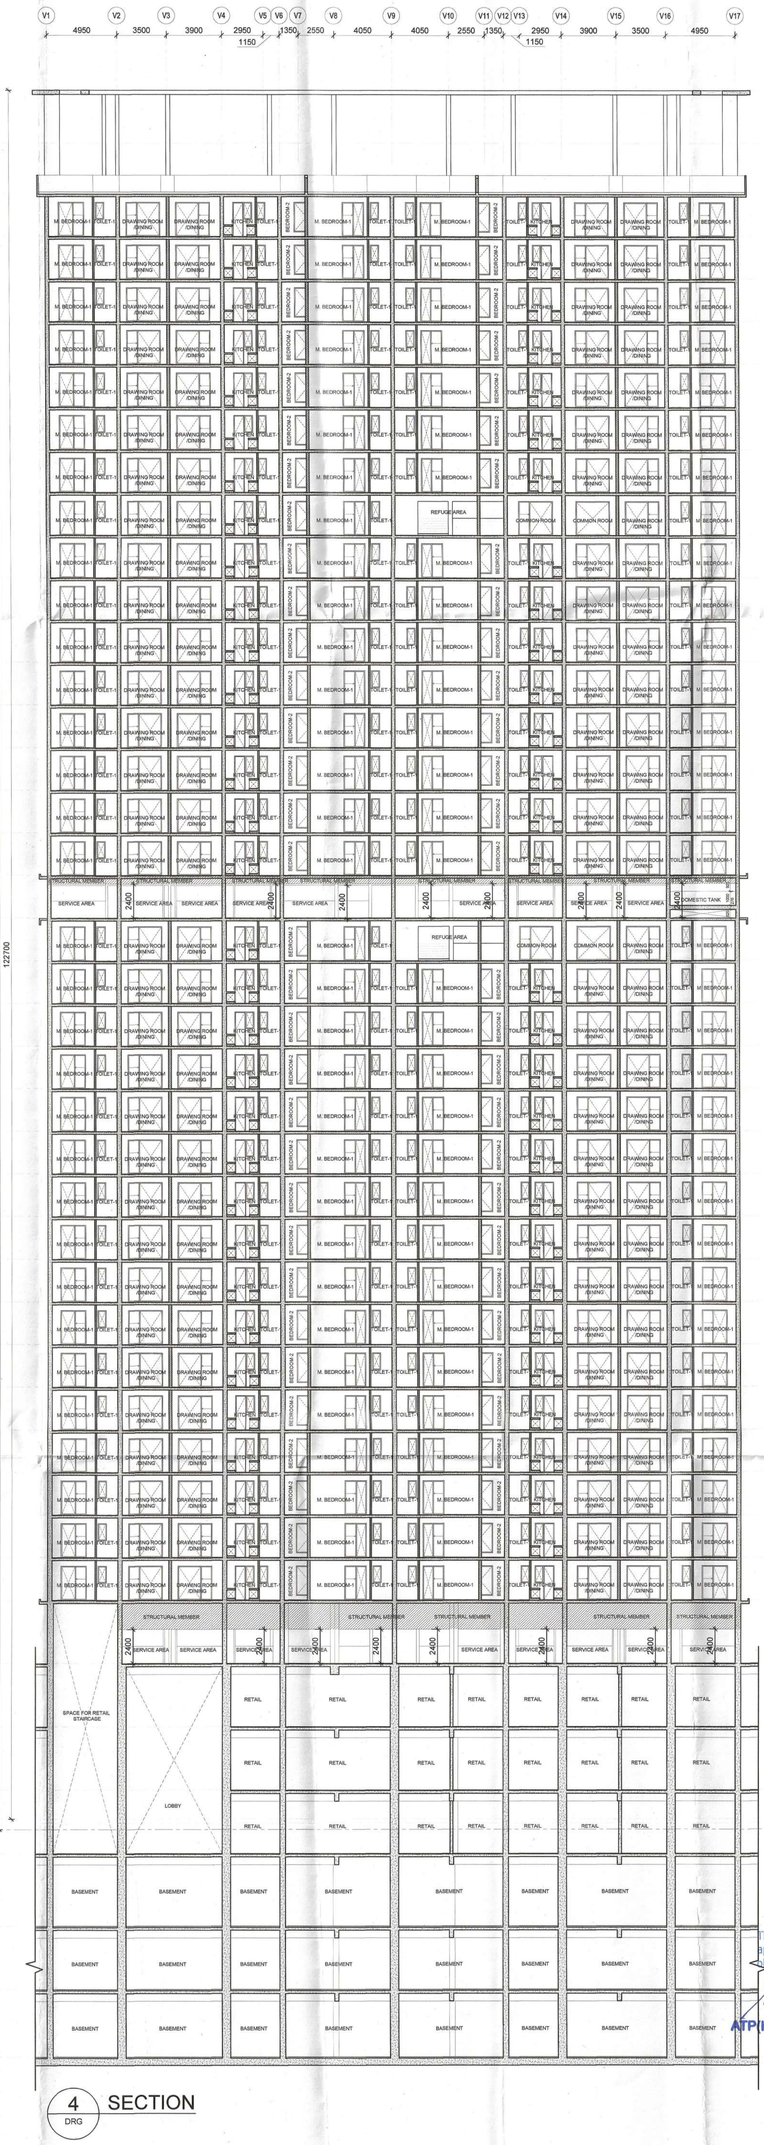

4 DRG SECTION

NOTES:
- ALL LIFTS SHALL HAVE 100% POWER BACK-UP.
- ALL ELECTRICAL INSTALLATIONS SHALL BE AS PER PROVISION OF NBC.
- FIRE-FIGHTING / SAFETY PROVISIONS WILL BE AS PER RELEVANT NBC PROVISIONS.
- BASEMENT AREA SHALL HAVE MECHANICALLY VENTILATED AS PER RELEVANT CODE.
- ALL TOILETS ARE VENTILATED AS PER HARYANA BUILDING CODE 2017.
- BUILDING HAS AUTOMATIC SPRINKLER SYSTEM WHEREVER REQUIRED BY NBC.
- BUILDING WILL BE DESIGNED (STRUCTURED) AS PER RELEVANT I.S. CODES FOR EARTHQUAKE RESISTANCE.
- ALL HIGH RISE BUILDING ARE INTERCONNECTED THROUGH CORRIDOR / BRIDGES.
- SOLAR PANELS OF REQUIRED CAPACITY SHALL BE PROVIDED ON ROOF TOP AS PER DHBVN / ZONING NORMS.
- OBJECTIONABLE / COMBUSTIBLE BALCONY SIDE IN ANY ONE OF THE ROOMS IN ANY DWELLING APARTMENT SHOULD BE IN 1 HR. FIRE RATED WITH PROVISION OF SPRINKLER ON INTERNAL SIDE OF THE SAME WALL.
- ALL HANDICAP RAMPS WITH RAILING.

KEY PLAN

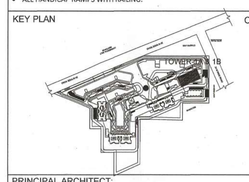

ORIENTATION
N

PRINCIPAL ARCHITECT:

ACPL Design Ltd
ISO 9001:2008
Architecture Management Planning
6,24 South Extension-I New Delhi 110049, India
T. +91 11 24622166 +91 11 24648726
www.acplonline.com
E: contact@acplonline.com
F. +91 11 24654083

PROJECT:-
REVISED BUILDING PLANS OF MIXED LAND USE COLONY (70% RESIDENTIAL + 30% COMMERCIAL) MEASURING 14.4125 ACRES (LICENCE NO. 15 OF 2017 DATED-02.05.2017) UNDER TOD POLICY DATED 09.02.2016 IN SECTOR-65, GURUGRAM BEING DEVELOPED BY MANGLAM MULTIPLEX PVT. LTD.

This is a "PROVISIONAL BUILDING PLAN" approved only for the purpose of inviting objections from the general public.

ATP(HQ) STP(HQ) Member Secretary BPAC STP(HQ) Member BPAC

FOR MANGLAM MULTIPLEX PVT. LTD.

Ranj Avtar Basal (DIRECTOR)
AD(HQ) MEMBER AUTH. SIGNATORY DIRECTOR
BPAC

J.D. P.A. A.T.P.

TO BE READ WITH THIS OFFICE MEMO NO.: 30250
DATED : 6/10/2022

OWNER/AUTH. SIGNATURE | ARCHITECT'S SIGNATURE

DRAWING TITLE
SECTIONS - 1,2,3 & 4 (TOWER-1A-1B)

DRAWING NO. A-25A | SCALE :- 1:100