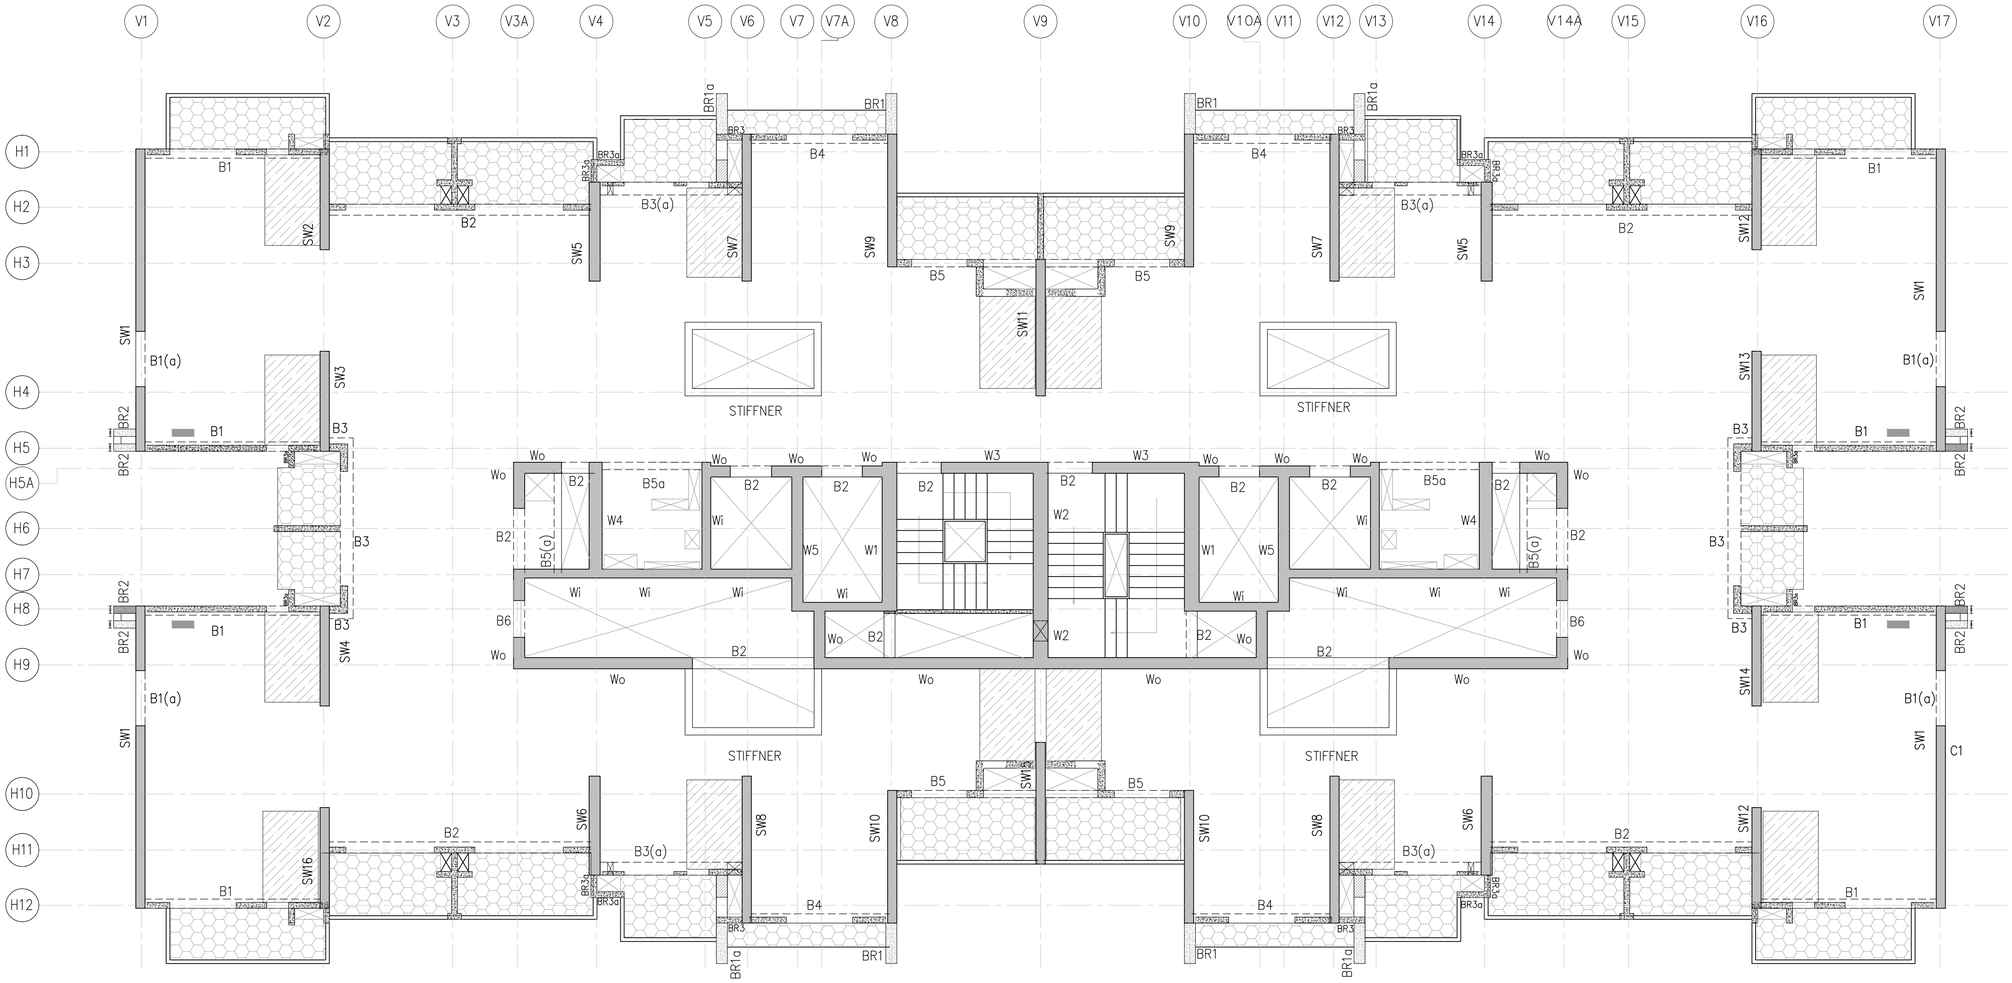

21ST FLR TO TERRACE (TYP) STRUCTURAL FRAMING

LEGENDS: –

150 mm THK SUNK

NOTE:
1. ALL SLABS ARE 175 mm THK (U.N.O)

WALL LAYOUT TOWER-6A-6B

LABEL	FND-2ND FLR	2ND 3RD FLR	3RD-19TH FLR	19TH-20TH FLR	20TH-ROOF
SW1	400	400	300	250	250
SW2	600	400	300	250	250
SW3	600	600	300	250	250
SW4	600	600	300	250	250
SW5	600	400	350	350	300
SW6	400	400	350	350	300
SW7	600	400	300	250	250
SW8	400	400	300	250	250
SW9	600	400	300	250	250
SW10	400	400	300	250	250
SW11	600	400	300	250	250
SW12	400	400	300	250	250
SW13	400	400	300	250	250
SW14	400	400	300	250	250
SW15	400	400	300	250	250
SW16	400	400	300	250	250

BEAMS SCHEDULE

B1: 250X575/425
B1a: 250X575
B2: 300X575
B3: 350X575/775
B3(a): 350X575/775
B4: 250X575
B5: 200X575/525
B5(a): 200X575
B6: 300X875
BR1: 300X575
BR1a: 300X575/525
BR2: 200X575
BR3: 160X1200
BR3a: 160X450

CORE WALL LAYOUT TOWER-6A-6B

LABEL	FND-GF	GF-3RD FLR	3RD-19TH FLR	19TH-20TH FLR	20TH-ROOF
WO	400	400	300	300	300
Wi	300	300	240	240	240
W1	400	400	400	400	400
W2	400	400	400	400	400
W3	400	300	300	300	300
W4	400	400	350	350	300
W5	300	300	300	300	300

APPROVED GFC
MAR. 11, 2019
For Isha Consultants (P) Ltd.

Perceptive Ideas Consulting Engineers Pvt. Ltd. New Delhi 11-03-2019

WORKING DRAWING
GOOD FOR CONSTRUCTION
DATED 11.03.19
SIGN
ACPL DESIGN LIMITED

General Notes

1. THIS DRAWING IS TO BE READ IN CONJUNCTION WITH ALL RELEVANT ARCHITECTS, ENGINEERS AND SPECIALISTS DRAWINGS AND SPECIFICATIONS
2. DO NOT SCALE THIS DRAWING. FOR DIMENSIONS & ORIENTATION REFER ARCHITECT'S DRAWING.
3. ALL DIMENSIONS ARE IN MM (UNO) AND LEVELS ARE IN MM.

Key Plan

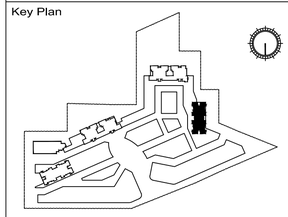

Status of drawing

GFC

No.	Revision Description	YYYY-MM-DD
00	GFC	2019-03-07

Project

M3M 65th AVENUE
AT SECTOR-65, GURUGRAM,

Client

M3M Our Expertise. Your Joy. M3M INDIA LTD.

Architects

ACPL Design Ltd
ISO 9001:2008
Architecture Management Planning
E-24 South Extension -I Tl: +91 11 24622195 New Delhi 110049, India +91 11 24646709
www.acplonline.com E: contact@acplonline.com; +91 11 24634069

PLUMBING AND FIRE SUPPRESSION CONSULTANTS
C P Vidya and Associates
312A, UNITECH ARCADIA, SOUTH CITY-II, SECTOR-49,NEAR PARK HOSPITAL (GURGAON) Haryana-122018 (INDIA)
Email :- cpvidyaassociates@gmail.com

HVAC CONSULTANTS
DEW POINT CONSULTANTS PVT. LTD.
SUITE TA -8 TO 10 3rd FLOOR CROWN PLAZA, MAHTURA ROAD, SEC-15 A FARIDABAD

ELECTRICAL CONSULTANTS
AMPOWER CONSULTANCY SERVICES
B-222, SECOND FLOOR, NARAINA INDUSTRIAL AREA PHASE-I, NEW DELHI-110028
PH. 25895772, 41414735

PROJECT MANAGEMENT CONSULTANTS
mace Mace Project & Cost Management Pvt. Ltd.
703 Vatika City Point, M.G. Road, Gurgaon 122 002, Haryana, India
www.macegroup.com

STRUCTURAL Consultant

K M H
ENGINEERING
2nd FLOOR - BUILDING NO. - 1749, BANJARAHILLS,ROAD NO:12
OPP. CENTURY HOSPITAL, ADJACENT - WAFFLE HOUSE HYD.

PERCEPTIVE IDEAS
CONSULTING ENGINEERS
40/221, LOWER GROUND FLOOR,
C.R. PARK, NEW DELHI - 110019
PERCEPTIVE IDEAS CONSULTING ENGINEERS PVT. LTD.

Drawn by	Design by	Checked by	Date
MIQ	SK	MH	12-01-2019
Project No	18025		

Sheet Title:

21ST FLR TO TERRACE(TYP)
STRUCTURAL GA
TOWER-6A & 6B

Original drawing is A1. Do not scale contents of this drawing.

Scales @A1 SCALE 1:100

Sheet Number: MH-S-M3M-T6-213

Revision 00