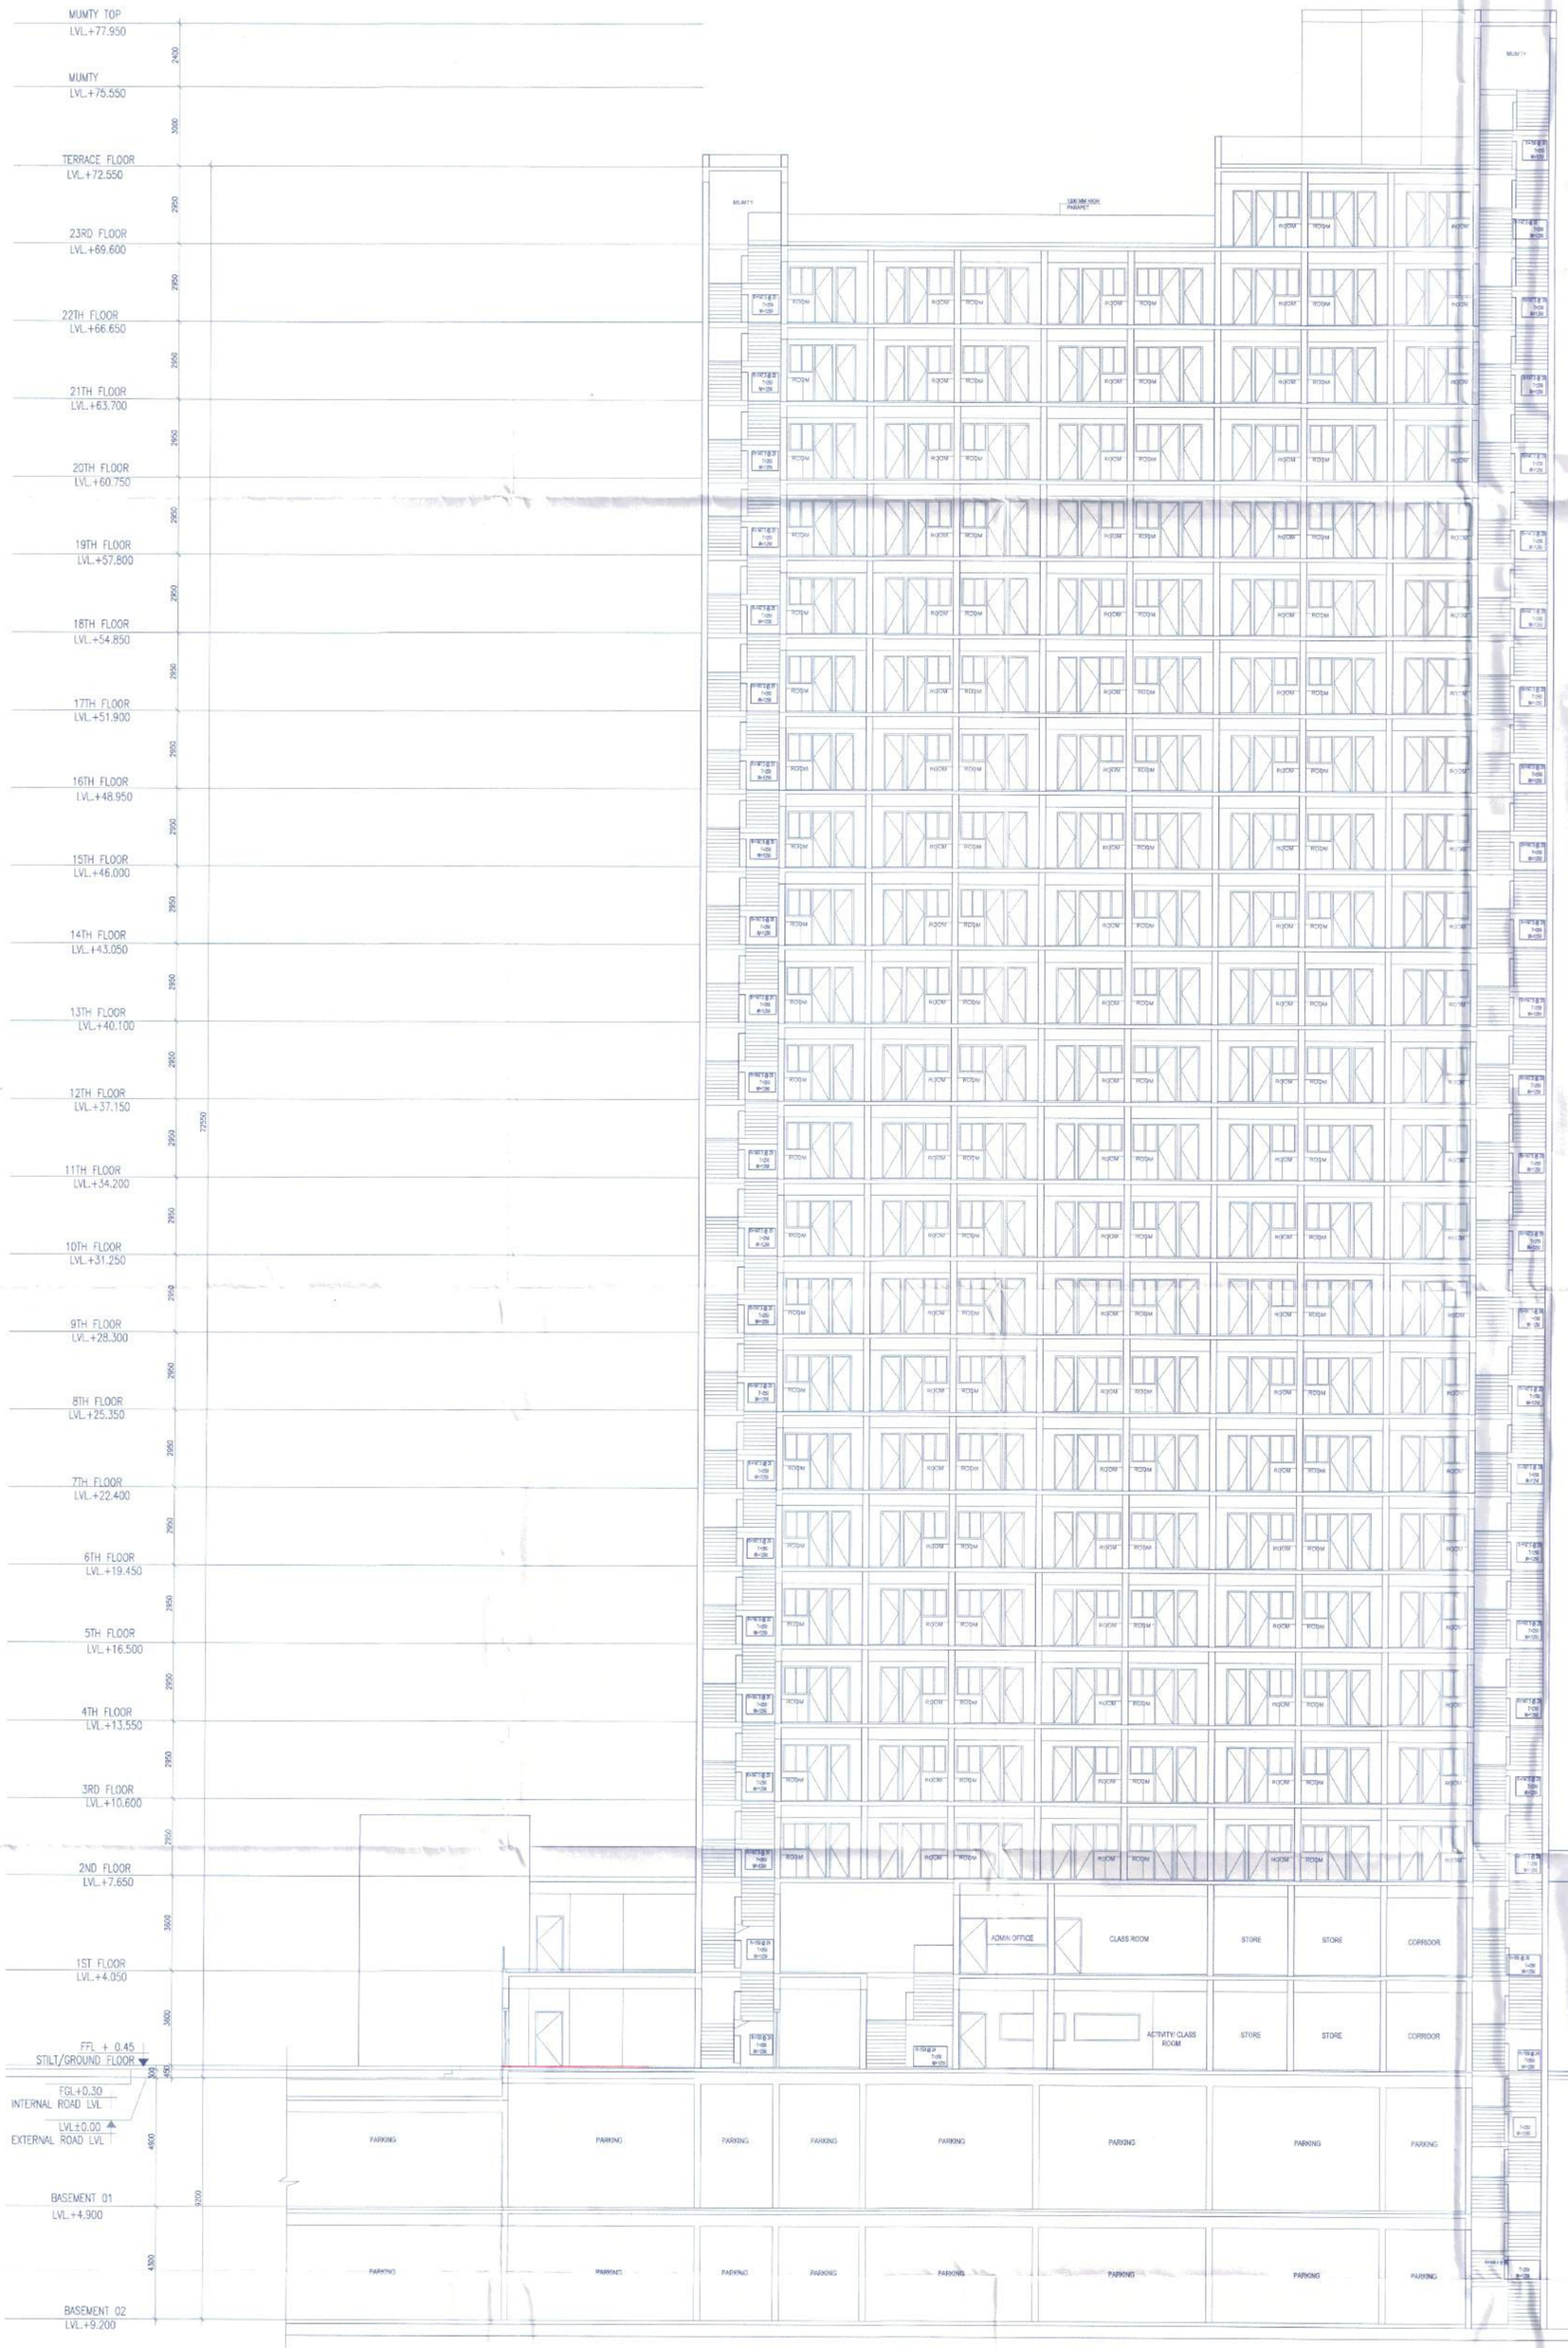


## SECTION - AA

Note :-

1 BUILDING HAS AUTOMATIC SPRINKLER SYSTEM WHEREVER REQUIRED BY NBC.

2 BUILDING WILL BE DESIGNED (STRUCTURES) AS PER RELEVENT IS CODES FOR EARTH QUAKE RESISTANCE.

PROJECT:

PROPOSED BUILDING PLAN OF GROUP HOUSING COLONY (MIX LAND USE) UNDER TOD ZONE FOR(90% GH COMPONENT AND 10% COMMERCIAL COMPONENT) ON THE AREA MEASURING 15.99375 ACRES (LICENCE NO 213 OF 2022 DATED 27/12/22) IN REVENUE ESTATE OF VILLAGE CHAUMA, IN SECTOR 111 GURUGRAM HARYANA BEING DEVELOPED BY METRO EDUCATION AND WELFARE PVT. LTD

ARCHITECTS

OWNER'S SEAL & SIGNATURE

ARCHITECT'S SEAL & SIGNATURE

AMIT GUPTA
Architect
CA / 2004 / 33147

DEC.-2022. Scale :

Drawing Title:- SECTION-AA

Drawing No:- E-06

STP (HQ) Member B.P.A.C. | STP (HQ) Member Secretary B.P.A.C. | STP (G) Member B.P.A.C | CTP (Hr.) Chairman B.P.A.C

ATP(HQ) | NARINDER KUMAR JD(HQ)

JD. | A.T.P.

SANCTIONED
TO BE READ WITH THIS OFFICE MEMO NO.: 9350
DATED : 25/01/2023