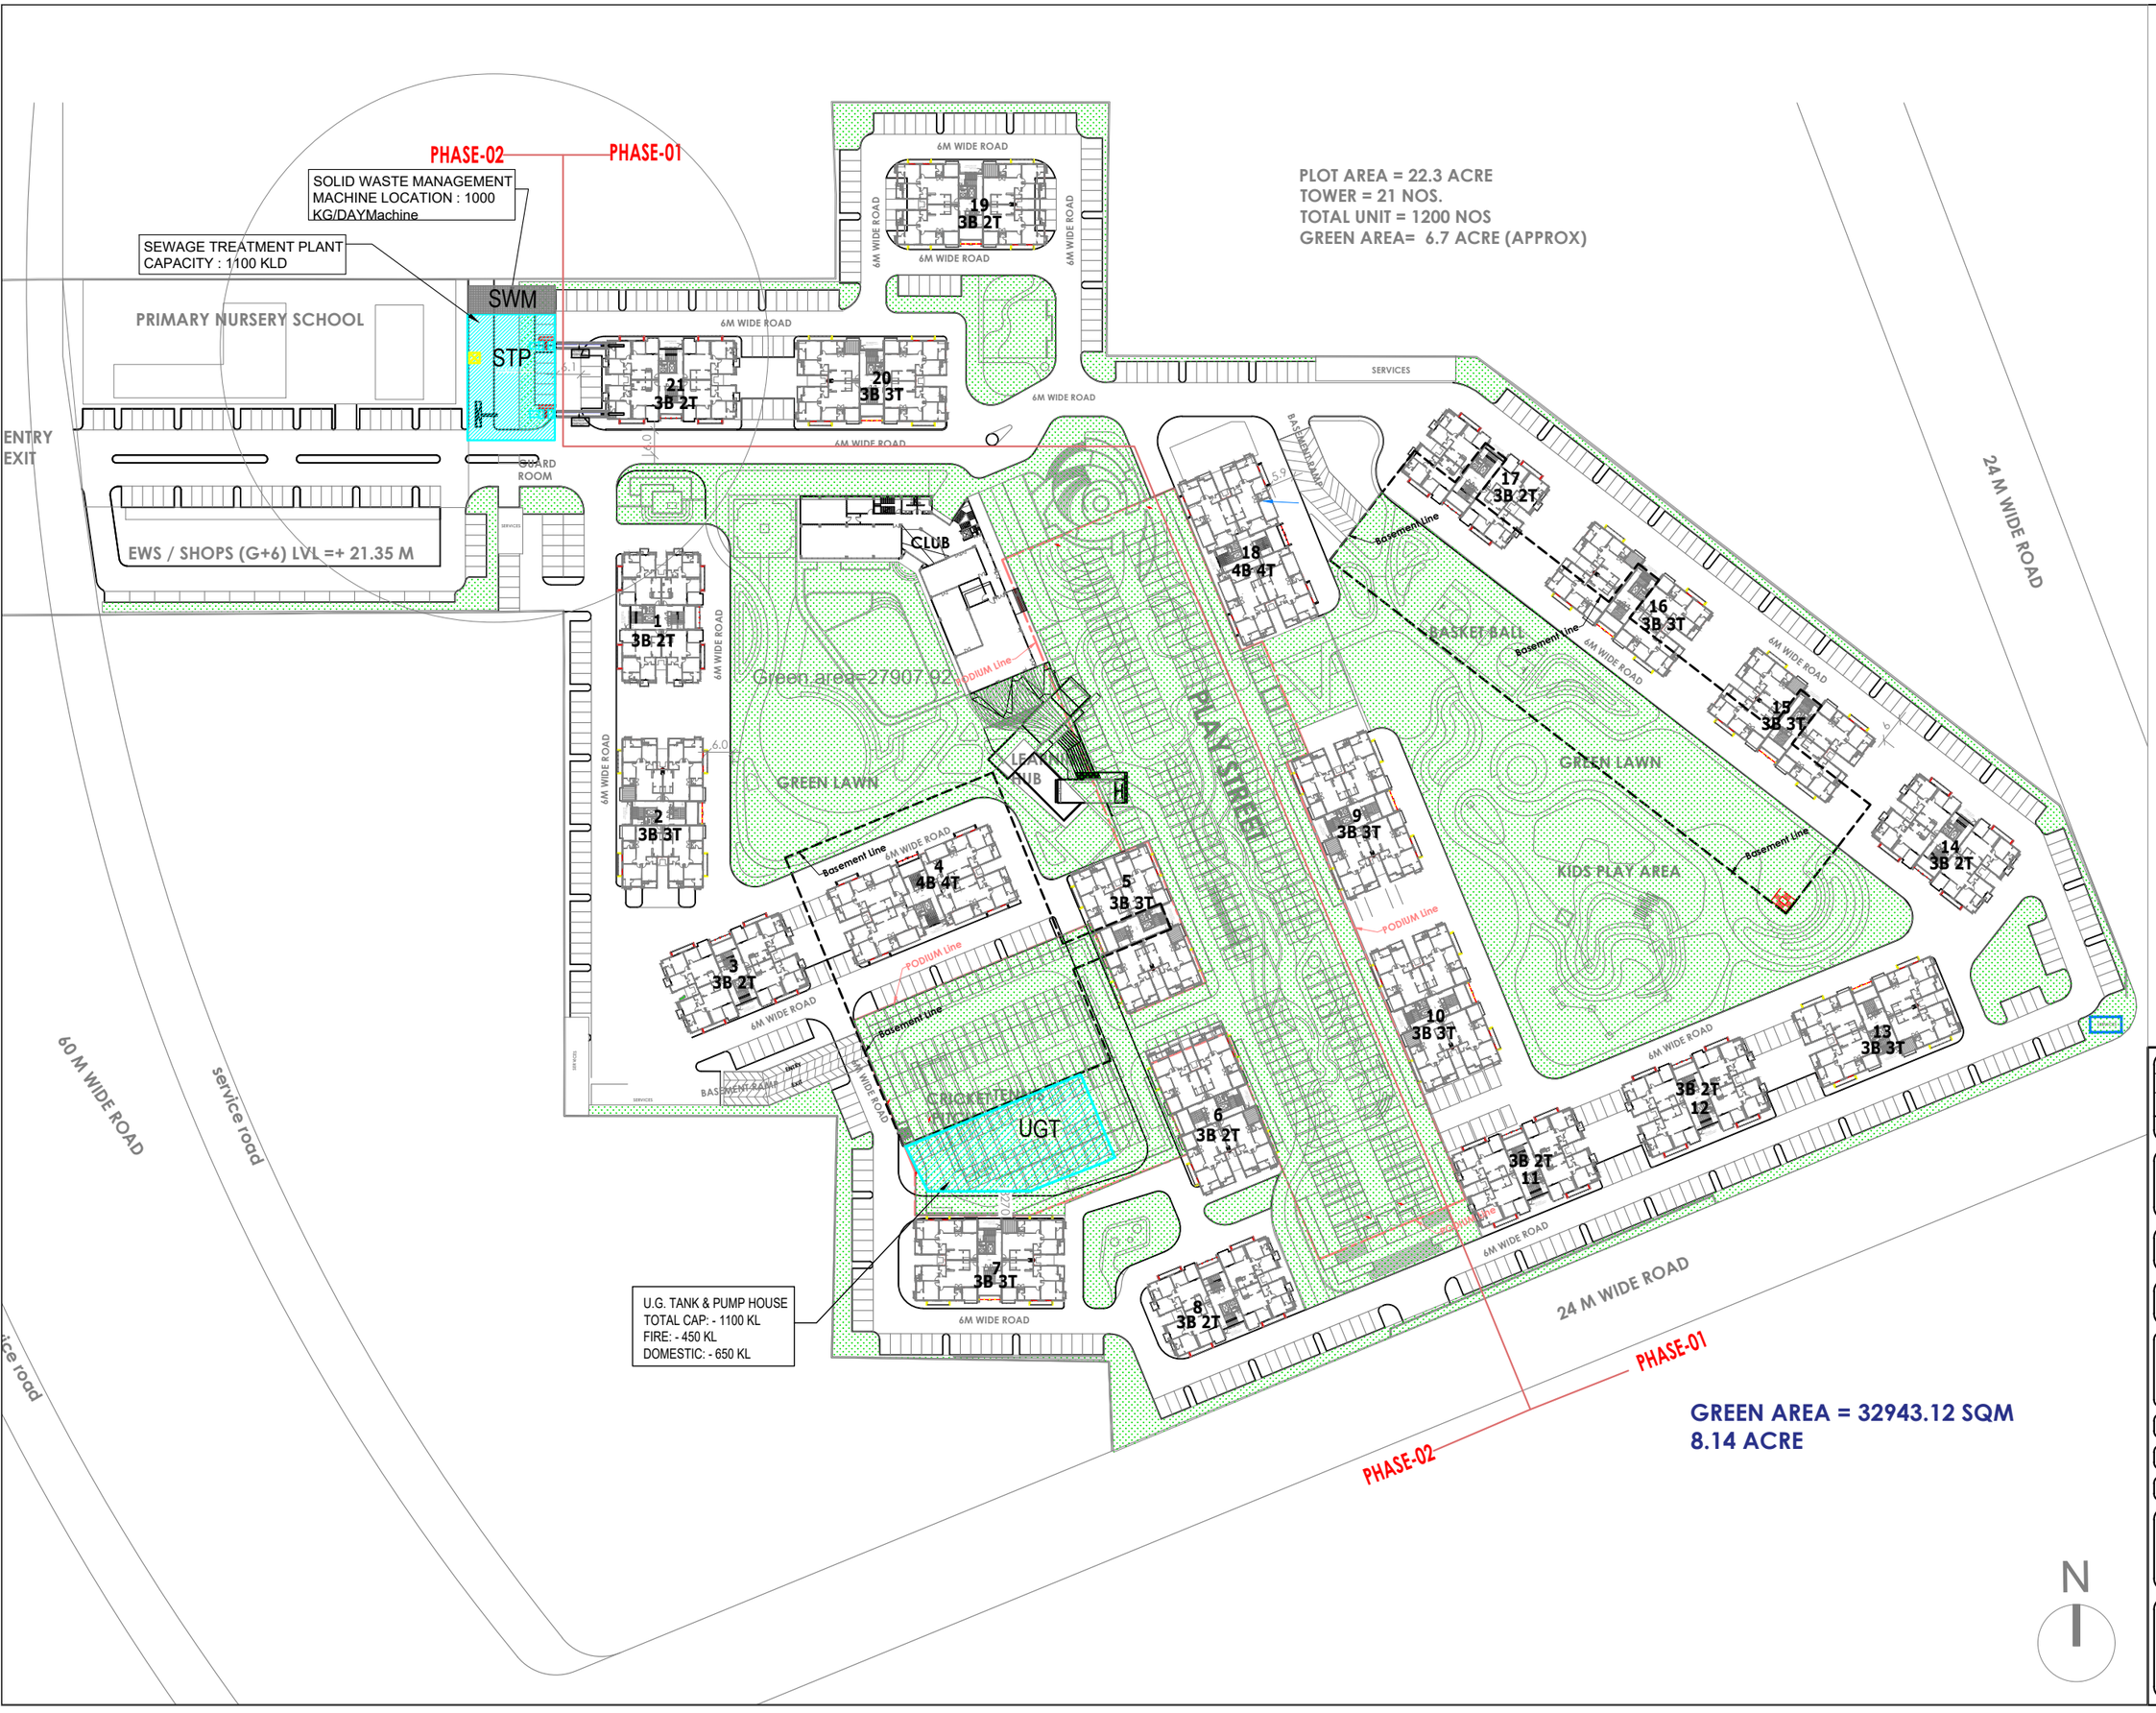

rev. no.	date	revision
:	:	:

project
PROPOSED "ASHIANA AMARAH" HOUSING
At Sector 93, Gurugram

title
LAYOUT PLAN

subtitle
SOLID WASTE MANAGEMENT

drawing released for
- ☐ APPROVAL
- ■ SUBMISSION
- ☐ ADVANCE COPY
- ☐ CONSTRUCTION

drg. no. ATU / ELEC / EXT. - 01	drawn by Surjeet
scale 1 : 750@A1	designed by Ateeq Ur Rehman
date July 2021	checked by Anand Havelia

architects
BIAS ARCHITECTURE
502, Tower No. 12, Commonwealth Games Village, New Delhi 110 092, India
tel +91 11 2121 1603/606 www.biasarchitecture.com

services consultant
Consummate Engineering Services (P) Ltd.
cespl
Noida Office : B - 67, Sector - 67, Noida - 201 301
Tel : (0120) 2303500 (24 Lines)
Lko. Office : R 006, Rohtas Plumeria, Gomti Nagar, Lucknow
e mail : mail@cespl.in, website : www.cespl.in