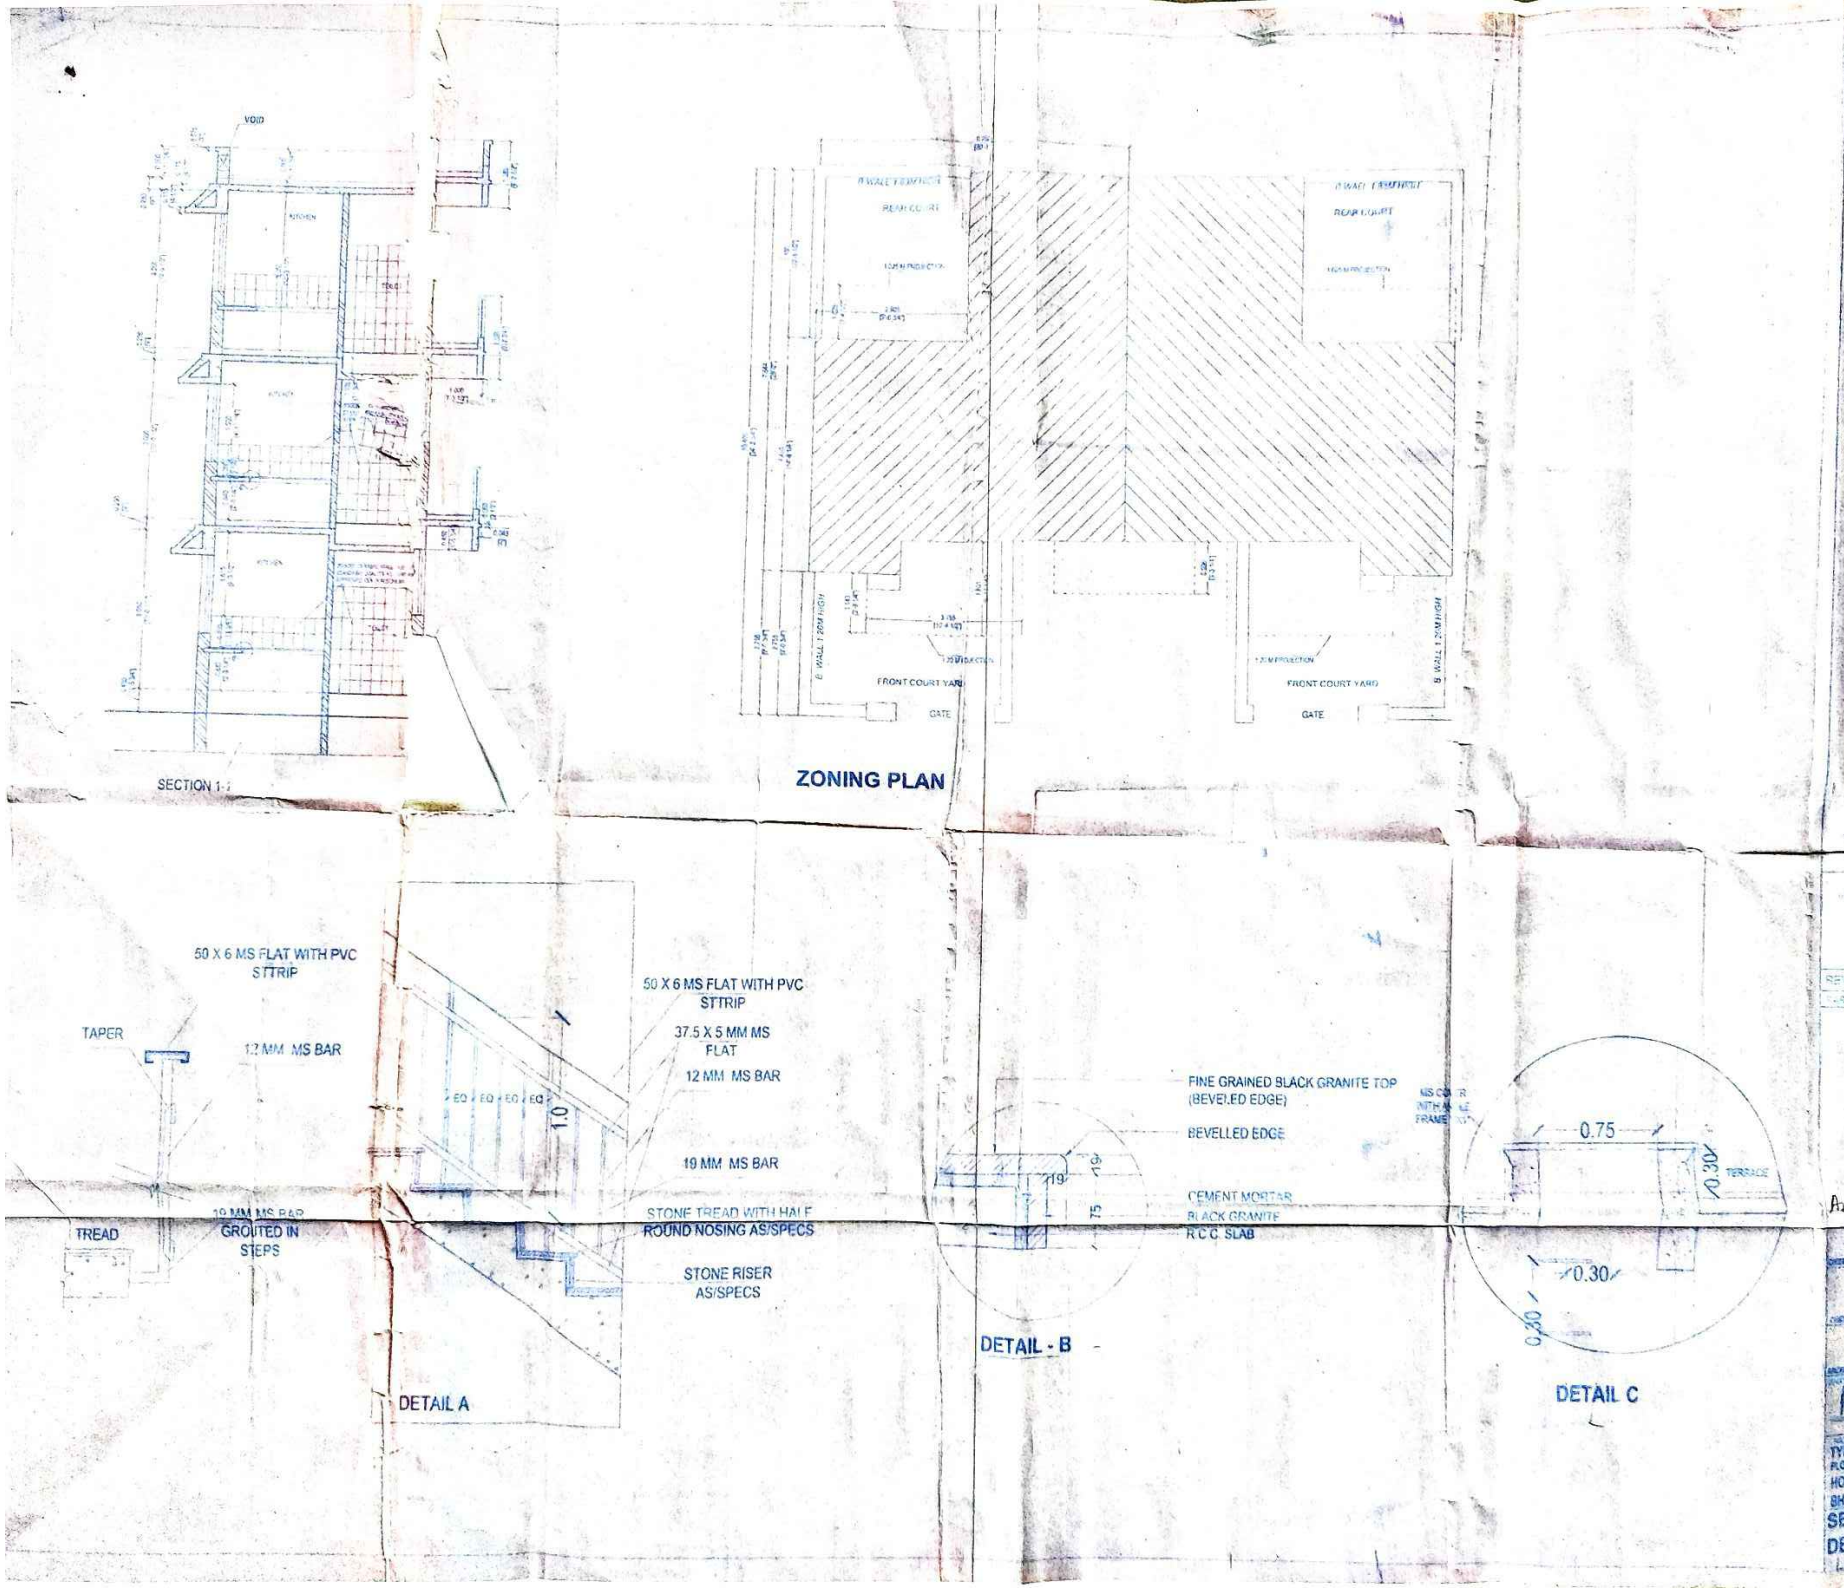

H.B.H.

AREA STATEMENT

PLOT SIZE- 6.25X 10.40= 65.00 SQM.
PERM. FAR 1.65
PERM COVD. AREA = 107.25 SQM
PERM COV. AREA ON
EACH FLOOR = 107.25 \ 3 = 35.75 SQM

COVD. AREA ACHIEVED GF = 6.25 X 7.644 = 47.78
(-) 2.905 X 3.18 = 9.2379
(-) 4.495 X .655 = 2.9442
= 35.60 SQ.M.
FF = 35.60 SQM
SF = 35.60 SQM
TOTAL = 106.80 SQM

FAR ACHIEVED = 1.64

SHAFT COVERED WITH PVC/MS LOUVERS, CONC. JALI FULL AT ASH WORTED IN BEAMS IN DETAILS

NOTE: THIS DRAWING IS THE PROPERTY OF HOUSING BOARD HARYANA AND MUST NOT BE COPIED, ALTERED OR USED IN WHOLE OR IN PART WITHOUT THE PERMISSION OF THIS OFFICE IN WRITING

REVISION NOTES

PARTICULARS	DATE

Architect Letter No 2504 dt 15/3/11

CHIEF ADMINISTRATOR

CHIEF ENGINEER

Executive Engineer, Housing Board Haryana Construction Division, ROHTAK

ARCHITECT

Archana Chaudhary

	129	5	30.3.10	
	DOB NO.	DRG NO.	DATE	SCALE

PROJECT
TYPE-A
PLOT SIZE- 6.25 X 10.4 = 65.00 SQM. (77.73 SQYD)
HOUSING BOARD COLONY,
BHADURGARH ,SECTOR-9, [illegible]

SECTIONS & ZONING PLAN DETAILS

LIG NARNAUL SECTOR-1