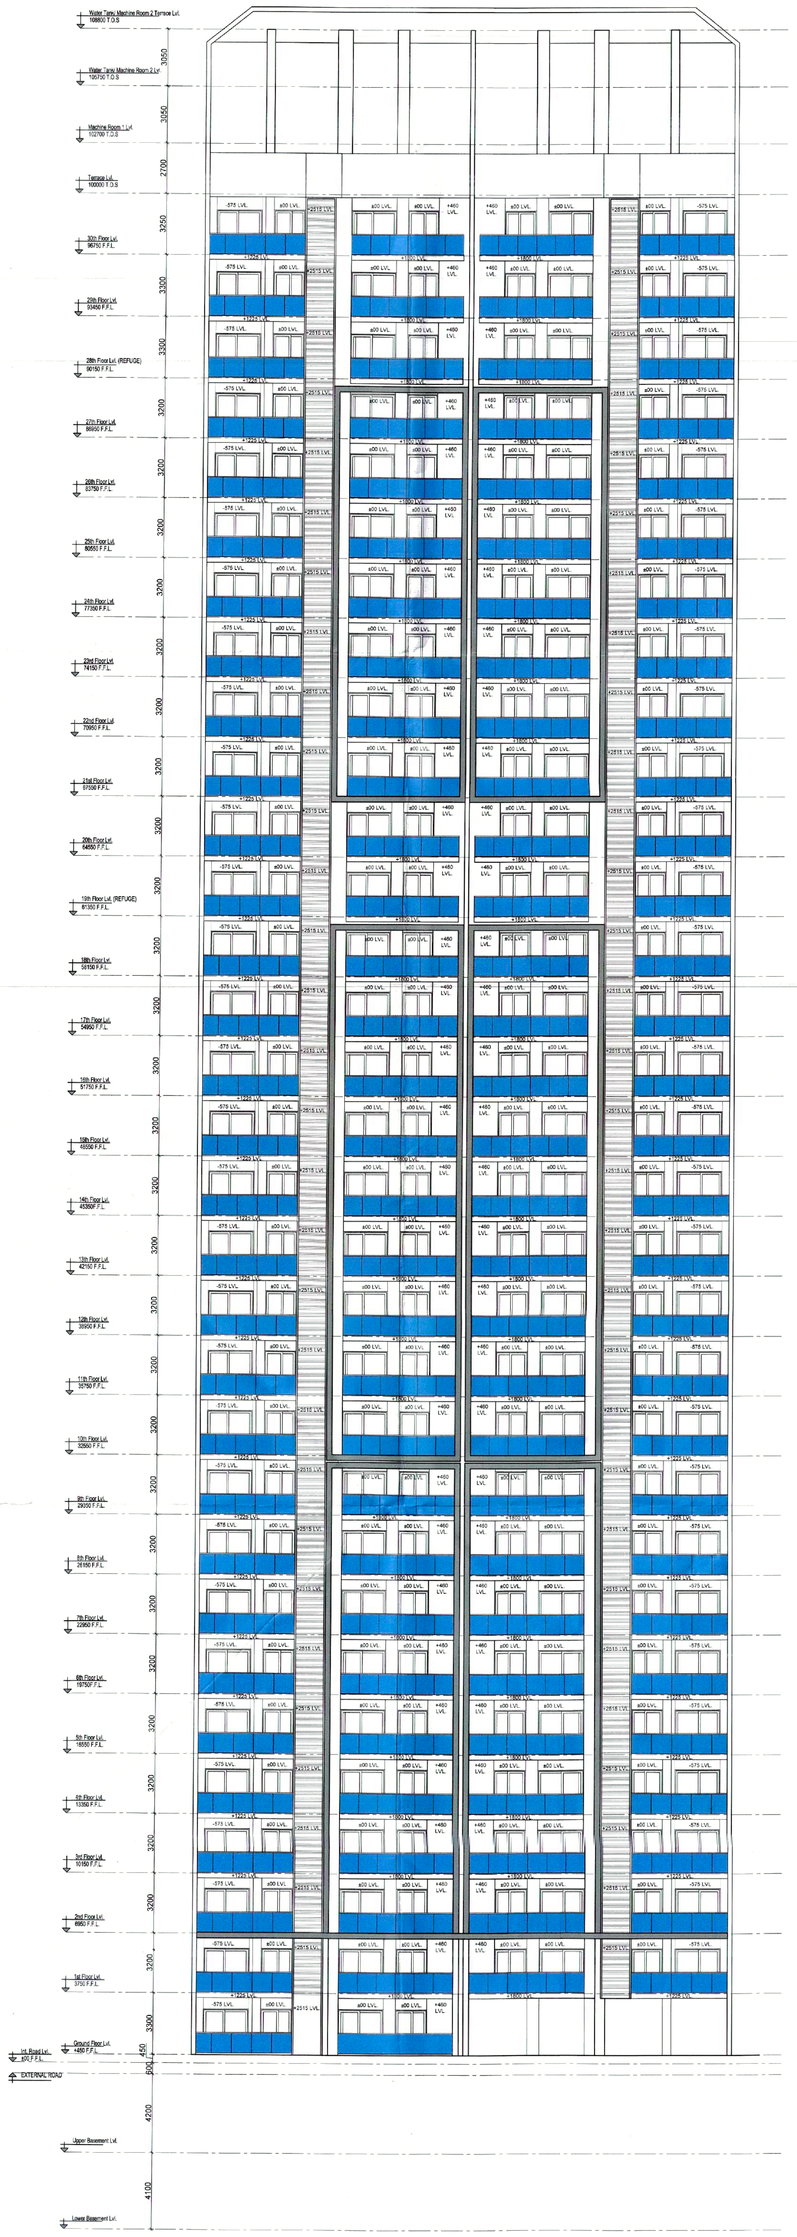

1 ELEVATION 1
SCALE-1:150

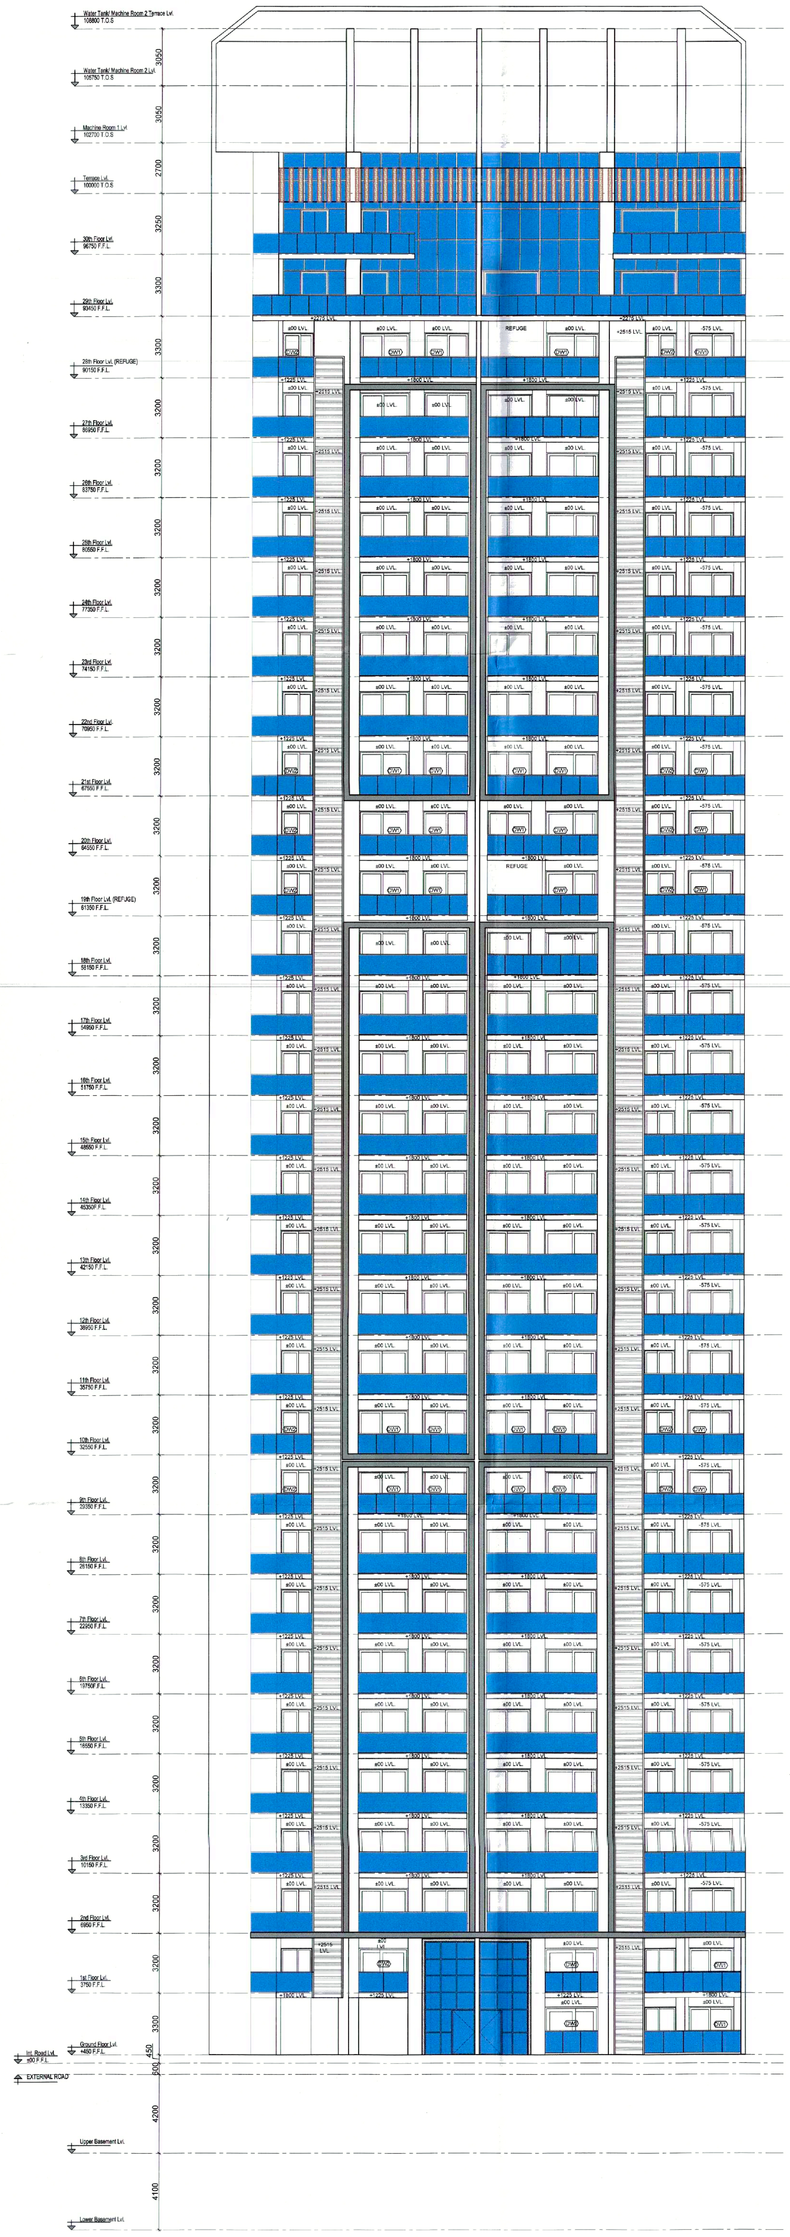

2 ELEVATION 2
SCALE-1:150

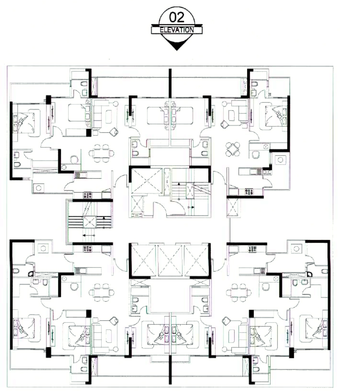

1 KEY PLAN

NOTES:

1. ALL LIFTS SHALL HAVE 100%POWER BACKUP.
2. ALL ELECTRICAL INSTALLATIONS SHALL BE AS PER PROVISION OF NBC.
3. FIRE FIGHTING/SAFETY PROVISIONS WILL BE AS PER RELEVANT NBC PROVISIONS.
4. BUILDING STRUCTURE DESIGNED EARTHQUAKE RESISTANT.
5. MAIN ENTRY & BOUNDARY WALL AS PER STANDARD DESIGN.

PROJECT:

PROPOSED RESIDENTIAL COLONY UNDER NILP POLICY DATED 09.02.2016 FOR AN AREA MEASURING 36.642 ACRES AFTER FREEZING THE LAND OF COLLABORATORS MEASURING 16.7413 ACRES OUT OF 53.3833 ACRES (LICENSE NO. 19 OF 2019, DATED 11.02.2019 AT SECTOR-79 & 79B, GURUGRAM DISTRICT, GURUGRAM, HARYANA. BEING DEVELOPED BY LOON LAND DEVELOPMENT LTD.

CLIENT:

M/S Loon Land Development Limited
Office No. 1221-A, Devika Tower,
12th Floor, 6, Nehru Place, New Delhi-110019

OWNER SIGN:

For Loon Land Development Ltd.
Director

ARCHITECT SIGN:

Ar. ABHISHEK DWIVEDI
CA/2011/70017

DRAWING TITLE:

TOWER T-2,5,6,10,11
ELEVATION 1 & ELEVATION 2

DATE: 13/02/2023	SHEET No.	NORTH
SCALE: 1:150	T2-08	

STP(HQ) Member BPAC
STP(HQ) Member BPAC
STP(G) Member BPAC
(HR) Chairman BPAC
ATP(HQ)
Ram Avtar Bassi JD(HQ)
DD(T) MEMBER BPAC
JD.
A.T.P.

SANCTIONED
TO BE READ WITH THIS OFFICE
MEMO NO.: 7411
DATED: 13/03/2023