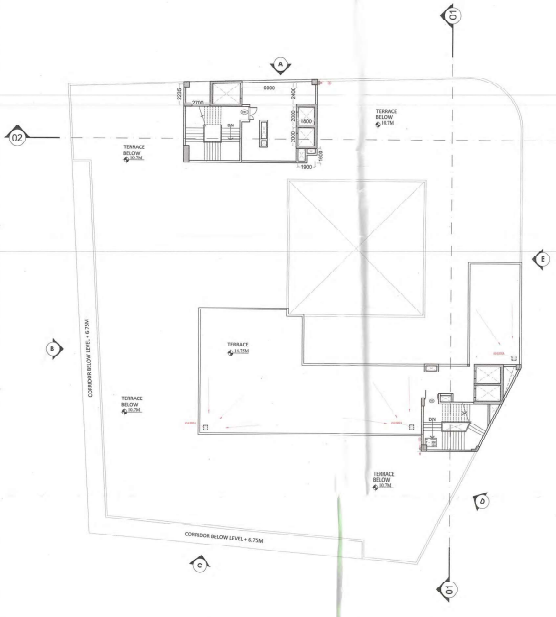

TERRACE FLOOR PLAN

SCALE 1:200

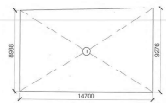

TERRACE FLOOR AREA DIAGRAM

SCALE 1:200

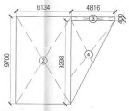

OPENING SCHEDULE					
Door Schedule					
S. NO.	No.	Rough Opening			From Fin. Floor
		Width	Height	Cill	Lintel
Typical Floor External Door Schedule – Glass Doors					
1	GD1	1750	2950	0	3600/BEAM BOTTOM
2	GD2	900	2400	0	2400
3	RD1	2000	2950	0	3600/BEAM BOTTOM
Typical Floor Internal Doors Schedule					
1	ID1	2400	2400	0	2400
2	ID2	900	2150	0	2150
3	ID3	1000	2150	0	2150
4	ID4	750	2150	0	2150
Typical floor Fire Door Schedule					
1	FD1	1500	2150	0	2150
2	FD2	1500	2150	0	2150
3	FD3	1500	2150	0	2150
4	FD4	1500	2150	0	2150

Authority Signatory

Sanctioned and Valid For 2 Years
Subject to Validity of Licence / Permission Permission
Chairman
Building Plan Committee Controlled Area
Gurgaon Circle, Gurgaon

4

LEGEND FOR PLUMBING

X	150x150mm CUTOUT IN SLAB FOR WC,UT & FT
V	100Ø SOIL & VENT PIPE
W	100Ø WASTE & VENT PIPE
1	DOMESTIC WATER SUPPLY DOWN TAKE PIPE 40,60 & 80Ø PIPE
2	FLUSHING WATER SUPPLY DOWN TAKE PIPE 80,65,60 & 50Ø PIPE
3	40ØDOMESTIC WATER SUPPLY O.H.T.TANK FILLING PIPE
4	40ØFLUSHING WATER SUPPLY O.H.TANK FILLING PIPE
7	110ØDpVC RAIN WATER PIPE FOR MUMTY TERRACE
8	160ØDpVC RAIN WATER PIPE FOR TERRACE
5	65ØSOFT WATER SUPPLY O.H.TANK FILLING PIPE
D.W.S	DOMESTIC WATER SUPPLY
F.W.S	FLUSHING WATER SUPPLY
S.W.S	FLUSHING WATER SUPPLY
D-Q	VALVE
FT	FLOOR TRAP
FD	FLOOR DRAIN
CUP	CLEAN OUT PLUG
FCU	FLOOR CLEAN OUT

PLUMBING NOTES:-
* W.C TO HORIZONTAL SOIL PIPE 100Ø SOIL PIPE
* F.T TO HORIZONTAL WASTE PIPE 100Ø WASTE PIPE
* U.T TO HORIZONTAL SOIL PIPE 100Ø SOIL PIPE
* FLOOR DRAIN TO FLOOR TRAP 50Ø WASTE PIPE
* WASH BASIN TO FLOOR TRAP 32Ø WASTE PIPE
* SINK TO FLOOR TRAP 40Ø WASTE PIPE

3

N

Architects :
ARCOP ASSOCIATES NEW DELHI
A-15 , Pamposh Enclave, Greater Kailash-I, New Delhi-110048
ARCOP

2

Clients:
SS Group PVT. LTD.

Project Title :
REVISED BUILDING PLAN FOR COMMERCIAL BUILDING AREA MEASURING 1 ACRES (4046 SQM.) FALLING BLOCK-G IN THE RESIDENTIAL PLOTTED COLONY AREA MEASURING 28.908 ACRES (LICENSE NO 105 OF 2013 DATED 11.12.2013) IN SECTOR 84 & 85, GRUGRGRAM BEING DEVELOPED BY M/S SS GROUP PVT LTD.
(Formerly Known as North Star Apartment Pvt Ltd.)

Drawing Title :
TERRACE FLOOR
FOR SANCTION

1

Owner	Architect
For SS Group Pvt. Ltd. Authorised Signatory	Sanjoy Singh, Architect Designed Architecture Registration No.: CA/1993/15045

Scale :	1:200	Drawing No :
Date :	18/5/2022	SS-PLN-T-08
Drawn By :		
Checked By :		