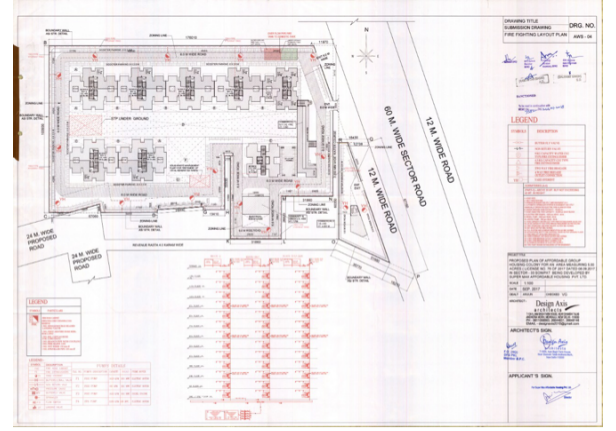
DRAWING TITLE
SUBMISSION DRAWING
FIRE FIGHTING LAYOUT PLAN
DRG. NO.
AWS - 04
LEGEND
PROJECT
PROPOSED PLAN OF AFFORDABLE GROUP HOUSING COLONY FOR 48 AWS MEGURING 0.00 ACRES LICENSE NO. 19 OF 2017 DATED 06.06.2017 IN SECTOR - 78 SOHNA, DISTT. GURUGRAM (HARYANA) SUPER NON AFFORDABLE HOUSING PVT. LTD.
SCALE : 1:100
DATE : SEP. 2017
DRAWING : V0
DRAWN BY : ARJUN
Design Axis
ARCHITECTS'S SIGN.
APPLICANT'S SIGN.
24 M. WIDE PROPOSED ROAD
60 M. WIDE SECTOR ROAD
12 M. WIDE ROAD
STP UNDER GROUND
REVENUE RASTA 4.5 KARAM WIDE

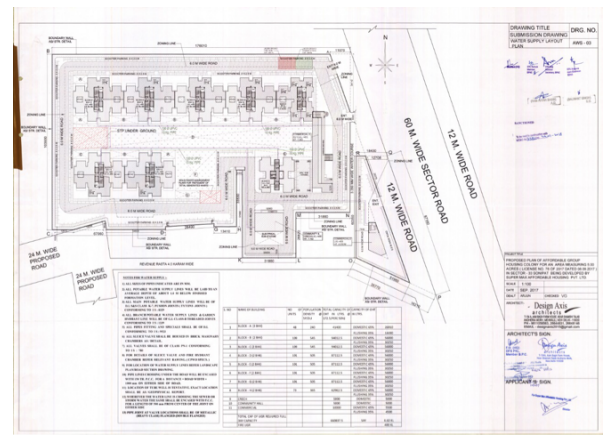
DRAWING TITLE
SUBMISSION DRAWING
WATER SUPPLY LAYOUT PLAN
DRG. NO.
AWS - 03
PROJECT
SCALE : 1:100
DATE : SEP. 2017
DRAWING : V0
DRAWN BY : ARJUN
Design Axis
ARCHITECTS'S SIGN.
APPLICANT'S SIGN.
24 M. WIDE PROPOSED ROAD
60 M. WIDE SECTOR ROAD
12 M. WIDE ROAD
STP UNDER GROUND
REVENUE RASTA 4.5 KARAM WIDE

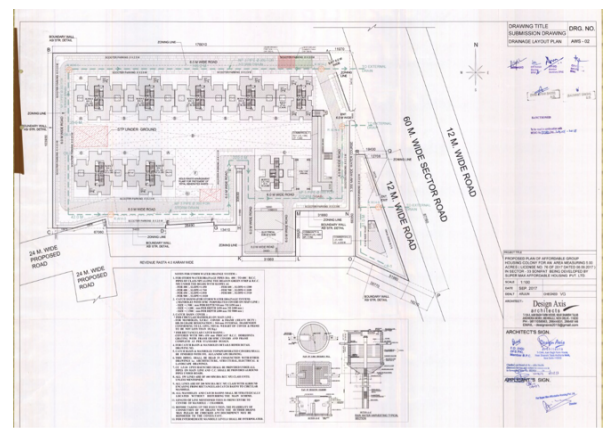
DRAWING TITLE
SUBMISSION DRAWING
DRAINAGE LAYOUT PLAN
DRG. NO.
AWS - 02
PROJECT
SCALE : 1:100
DATE : SEP. 2017
DRAWING : V0
DRAWN BY : ARJUN
Design Axis
ARCHITECTS'S SIGN.
APPLICANT'S SIGN.
24 M. WIDE PROPOSED ROAD
60 M. WIDE SECTOR ROAD
12 M. WIDE ROAD
STP UNDER GROUND
REVENUE RASTA 4.5 KARAM WIDE

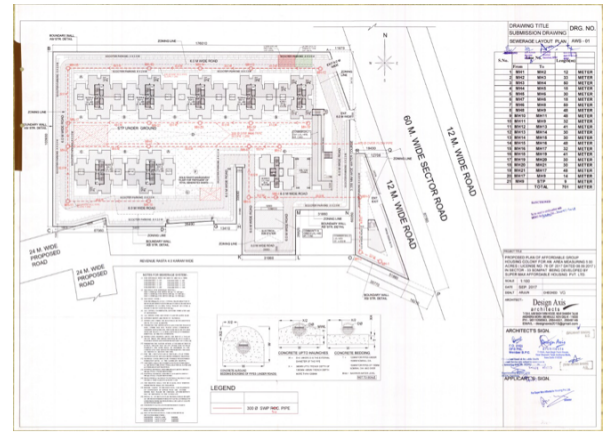
DRAWING TITLE
SUBMISSION DRAWING
SEWERAGE LAYOUT PLAN
DRG. NO.
AWS - 01
PROJECT
SCALE : 1:100
DATE : SEP. 2017
DRAWING : V0
DRAWN BY : ARJUN
Design Axis
ARCHITECTS'S SIGN.
APPLICANT'S SIGN.
24 M. WIDE PROPOSED ROAD
60 M. WIDE SECTOR ROAD
12 M. WIDE ROAD
STP UNDER GROUND
REVENUE RASTA 4.5 KARAM WIDE
LEGEND