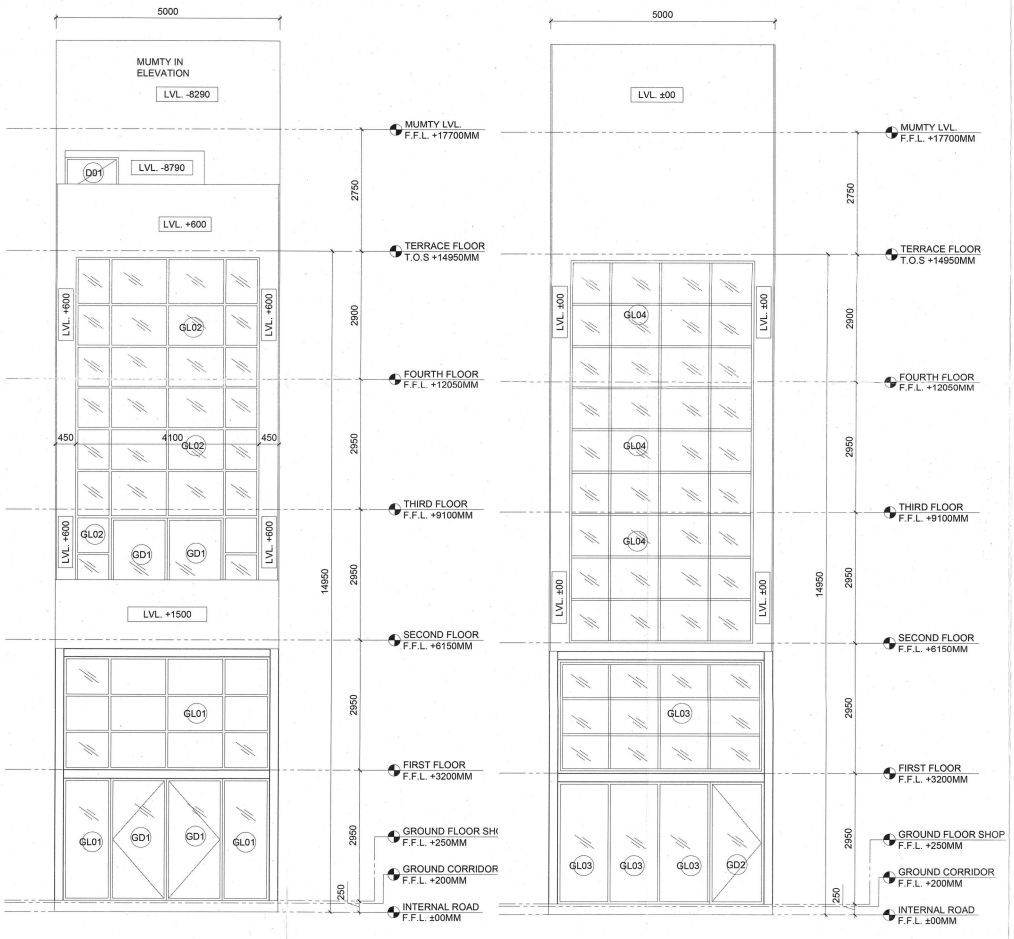

15 ELEVATION 01
Scale:1:50

16 ELEVATION 02
Scale:1:50

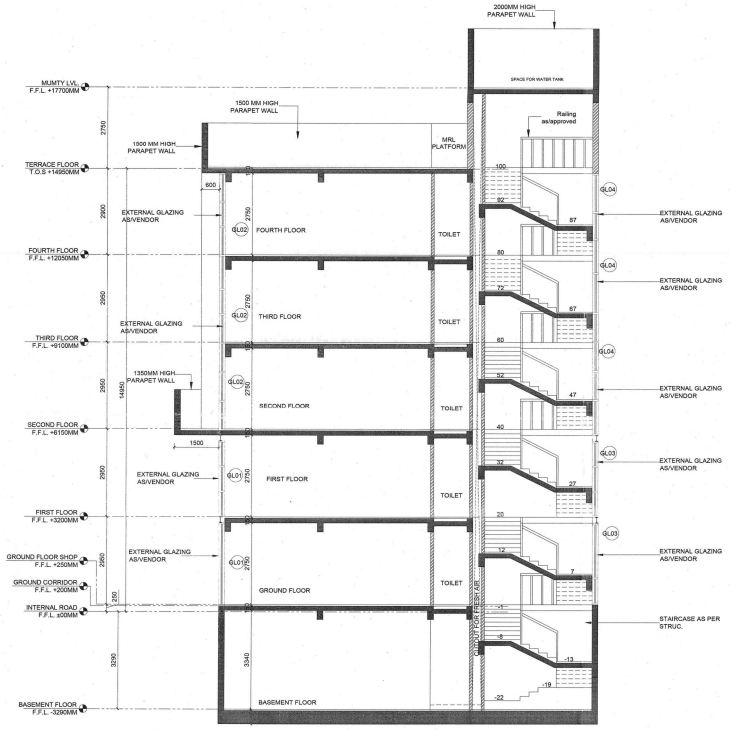

17 SECTION A
Scale:1:75

(P.K. SINGH) CTP(HR)

(T.L. SATYAPRAKASH,IAS) DGTCP(HR)

(NARENDER KUMAR) DTP(HQ)

(HITESH SHARMA) STP(M)HQ

(DINESH KUMAR) PA(HQ)

(PANKAJ BENIWAL) ATP(HQ)

PRINCIPAL ARCHITECT:

DESIGN FORUM INTERNATIONAL

K-47, KAILASH COLONY, NEW DELHI-110048
PHONE NO.: 011-46556600

OWNER'S SIGNATURE

For Microtek Urbandevelopers Pvt. Ltd.

Director/Authorised Signatory

ARCHITECT'S SIGNATURE

ANOJ TEVATIA
B. Arch (Hons)
CA/95/18739

CLIENT:

M/s Microtek Urbandevelopers Private Limited

PROJECT:

STANDARD PLAN OF COMMERCIAL COLONY
MICROTEK URBAN DEVELOPER'S PVT. LTD.
ON VILLAGE WAZIRPUR ,SEC- 95A , TEHSIL GURGAON,
DISST. - GURGAON.
MUSTIL NO. 76//,QILA NO. 6/2 , 15/1 , 14/3, 17/1, 48/16 ,
49/20 , 19/2 , 25/1

DRAWING TITLE:

SCO Type K
ELEVATIONS & SECTIONS

North

SCALE : AS MENTIONED

DATE : 06-01-2023