(P.P.SINGH)
CTP(HR)

(T.L. SATYAPRAKASH,IAS)
DGTCP(HR)

(NARENDER KUMAR)
DTP(HQ)

(HITESH SHARMA)
STP(M)HQ

(DINESH KUMAR)
PA(HQ)

(PANKAJ BENIWAL)
ATP(HQ)

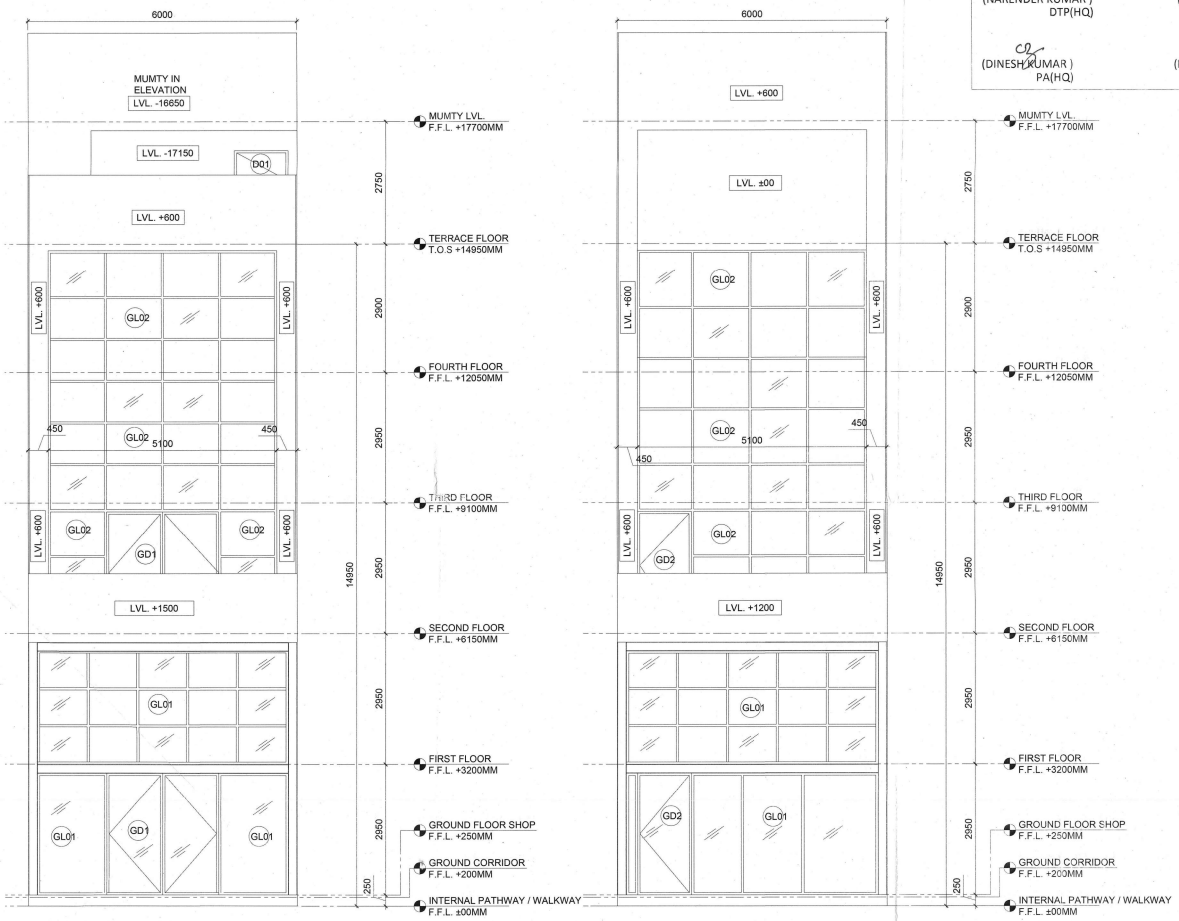

15 ELEVATION 01
Scale 1:50

16 ELEVATION 02
Scale 1:50

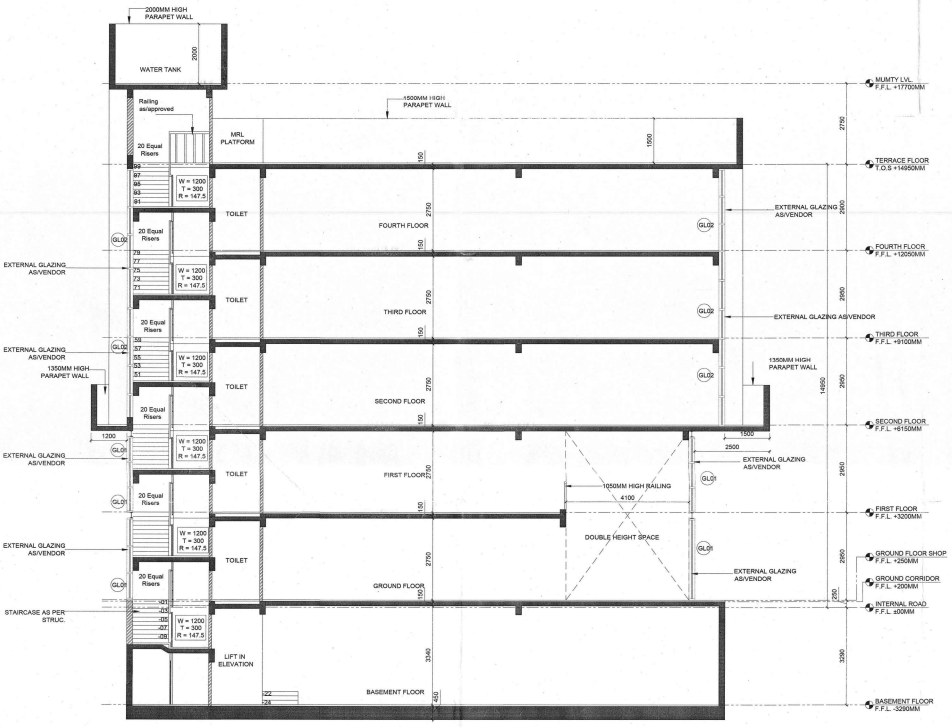

17 SECTION A
Scale 1:75

PRINCIPAL ARCHITECT:	CLIENT:
DESIGN FORUM INTERNATIONAL	M/s Microtek Urbandevelopers Private Limited
K-47, KAILASH COLONY, NEW DELHI-110048, PHONE NO.: 011-46556600	
OWNER'S SIGNATURE For Microtek Urbandevelopers Pvt. Ltd. Director/Authorised Signatory	ARCHITECT'S SIGNATURE ANOJ TEVATIA B. Arch (Hons) CA/95/18739

PROJECT:
STANDARD PLAN OF COMMERCIAL COLONY
MICROTEK URBAN DEVELOPER'S PVT. LTD.
ON VILLAGE WAZIRPUR ,SEC- 95A , TEHSIL GURGAON,
DISST. - GURGAON.
MUSTIL NO. 76//,QILA NO. 6/2 , 15/1 , 14/3, 17/1, 48/16 , 49/20 , 19/2 , 25/1

DRAWING TITLE:	North	SCALE : AS MENTIONED
SCO Type B1 (6.0 x 20 M) ELEVATIONS & SECTION		DATE : 06-01-2023