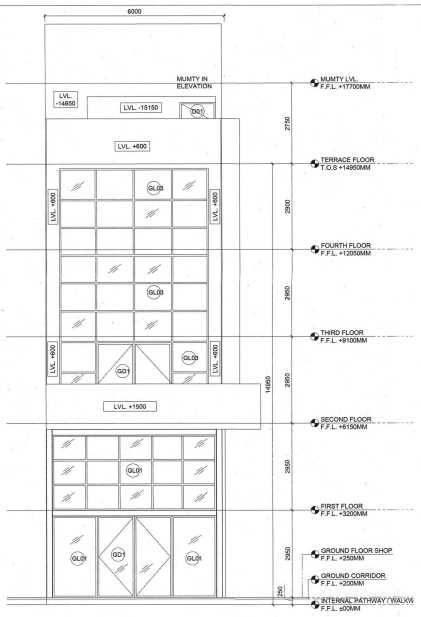

15 ELEVATION 01
Scale:1:75

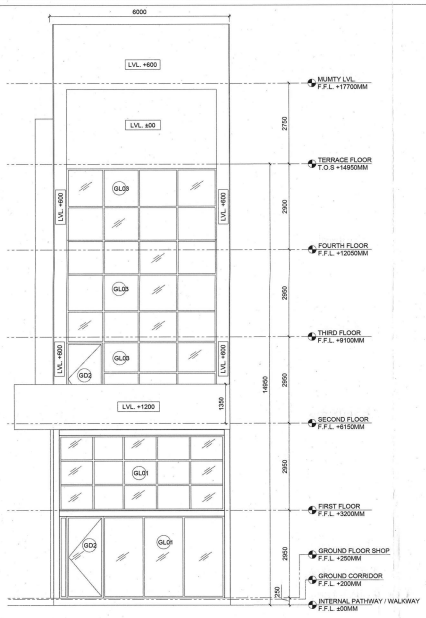

16 ELEVATION 02
Scale:1:75

17 ELEVATION 03
Scale:1:75

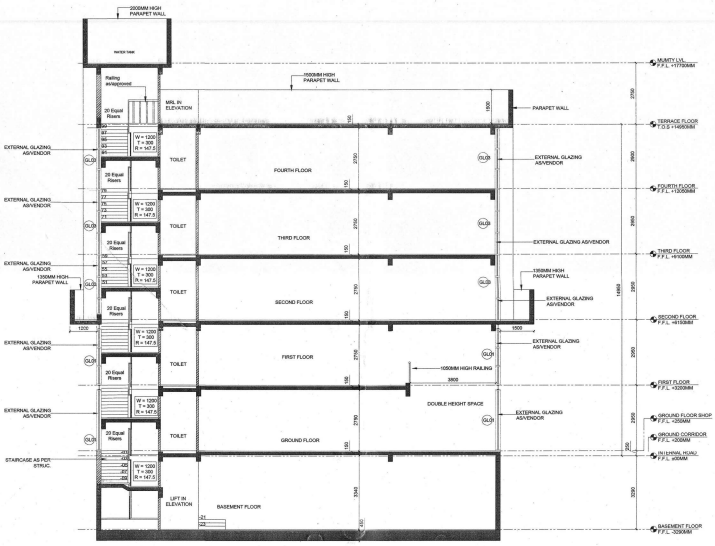

18 SECTION A
Scale:1:100

(P.P. SINGH)
CTP(HR)

(T.L. SATYAPRAKASH,IAS)
DGTCP(HR)

(NARENDER KUMAR)
DTP(HQ)

(HITESH SHARMA)
STP(M)HQ

(DINESH KUMAR)
PA(HQ)

Pankaj Beniwal
ATP(HQ)

PRINCIPAL ARCHITECT:	CLIENT:
DESIGN FORUM INTERNATIONAL	M/s Microtek Urbandevelopers Private Limited
K-47, KAILASH COLONY, NEW DELHI-110048, PHONE NO.: 011-46556600	
OWNER'S SIGNATURE: For Microtek Urbandevelopers Pvt. Ltd. Authorised Signatory	ARCHITECT'S SIGNATURE: ANOJ TEVATIA B. Arch (Hons) CA/95/16739

PROJECT:
STANDARD PLAN OF COMMERCIAL COLONY
MICROTEK URBAN DEVELOPER'S PVT. LTD.
ON VILLAGE WAZIRPUR ,SEC- 95A , TEHSIL GURGAON,
DISST. - GURGAON.
MUSTIL NO. 76//,QILA NO. 6/2 , 15/1 , 14/3, 17/1, 48/16 , 49/20 , 19/2 , 25/1

DRAWING TITLE:	North	SCALE : AS MENTIONED
SCO Type D2 (6.0 x 18 M) ELEVATIONS & SECTIONS		DATE : 06-01-2023