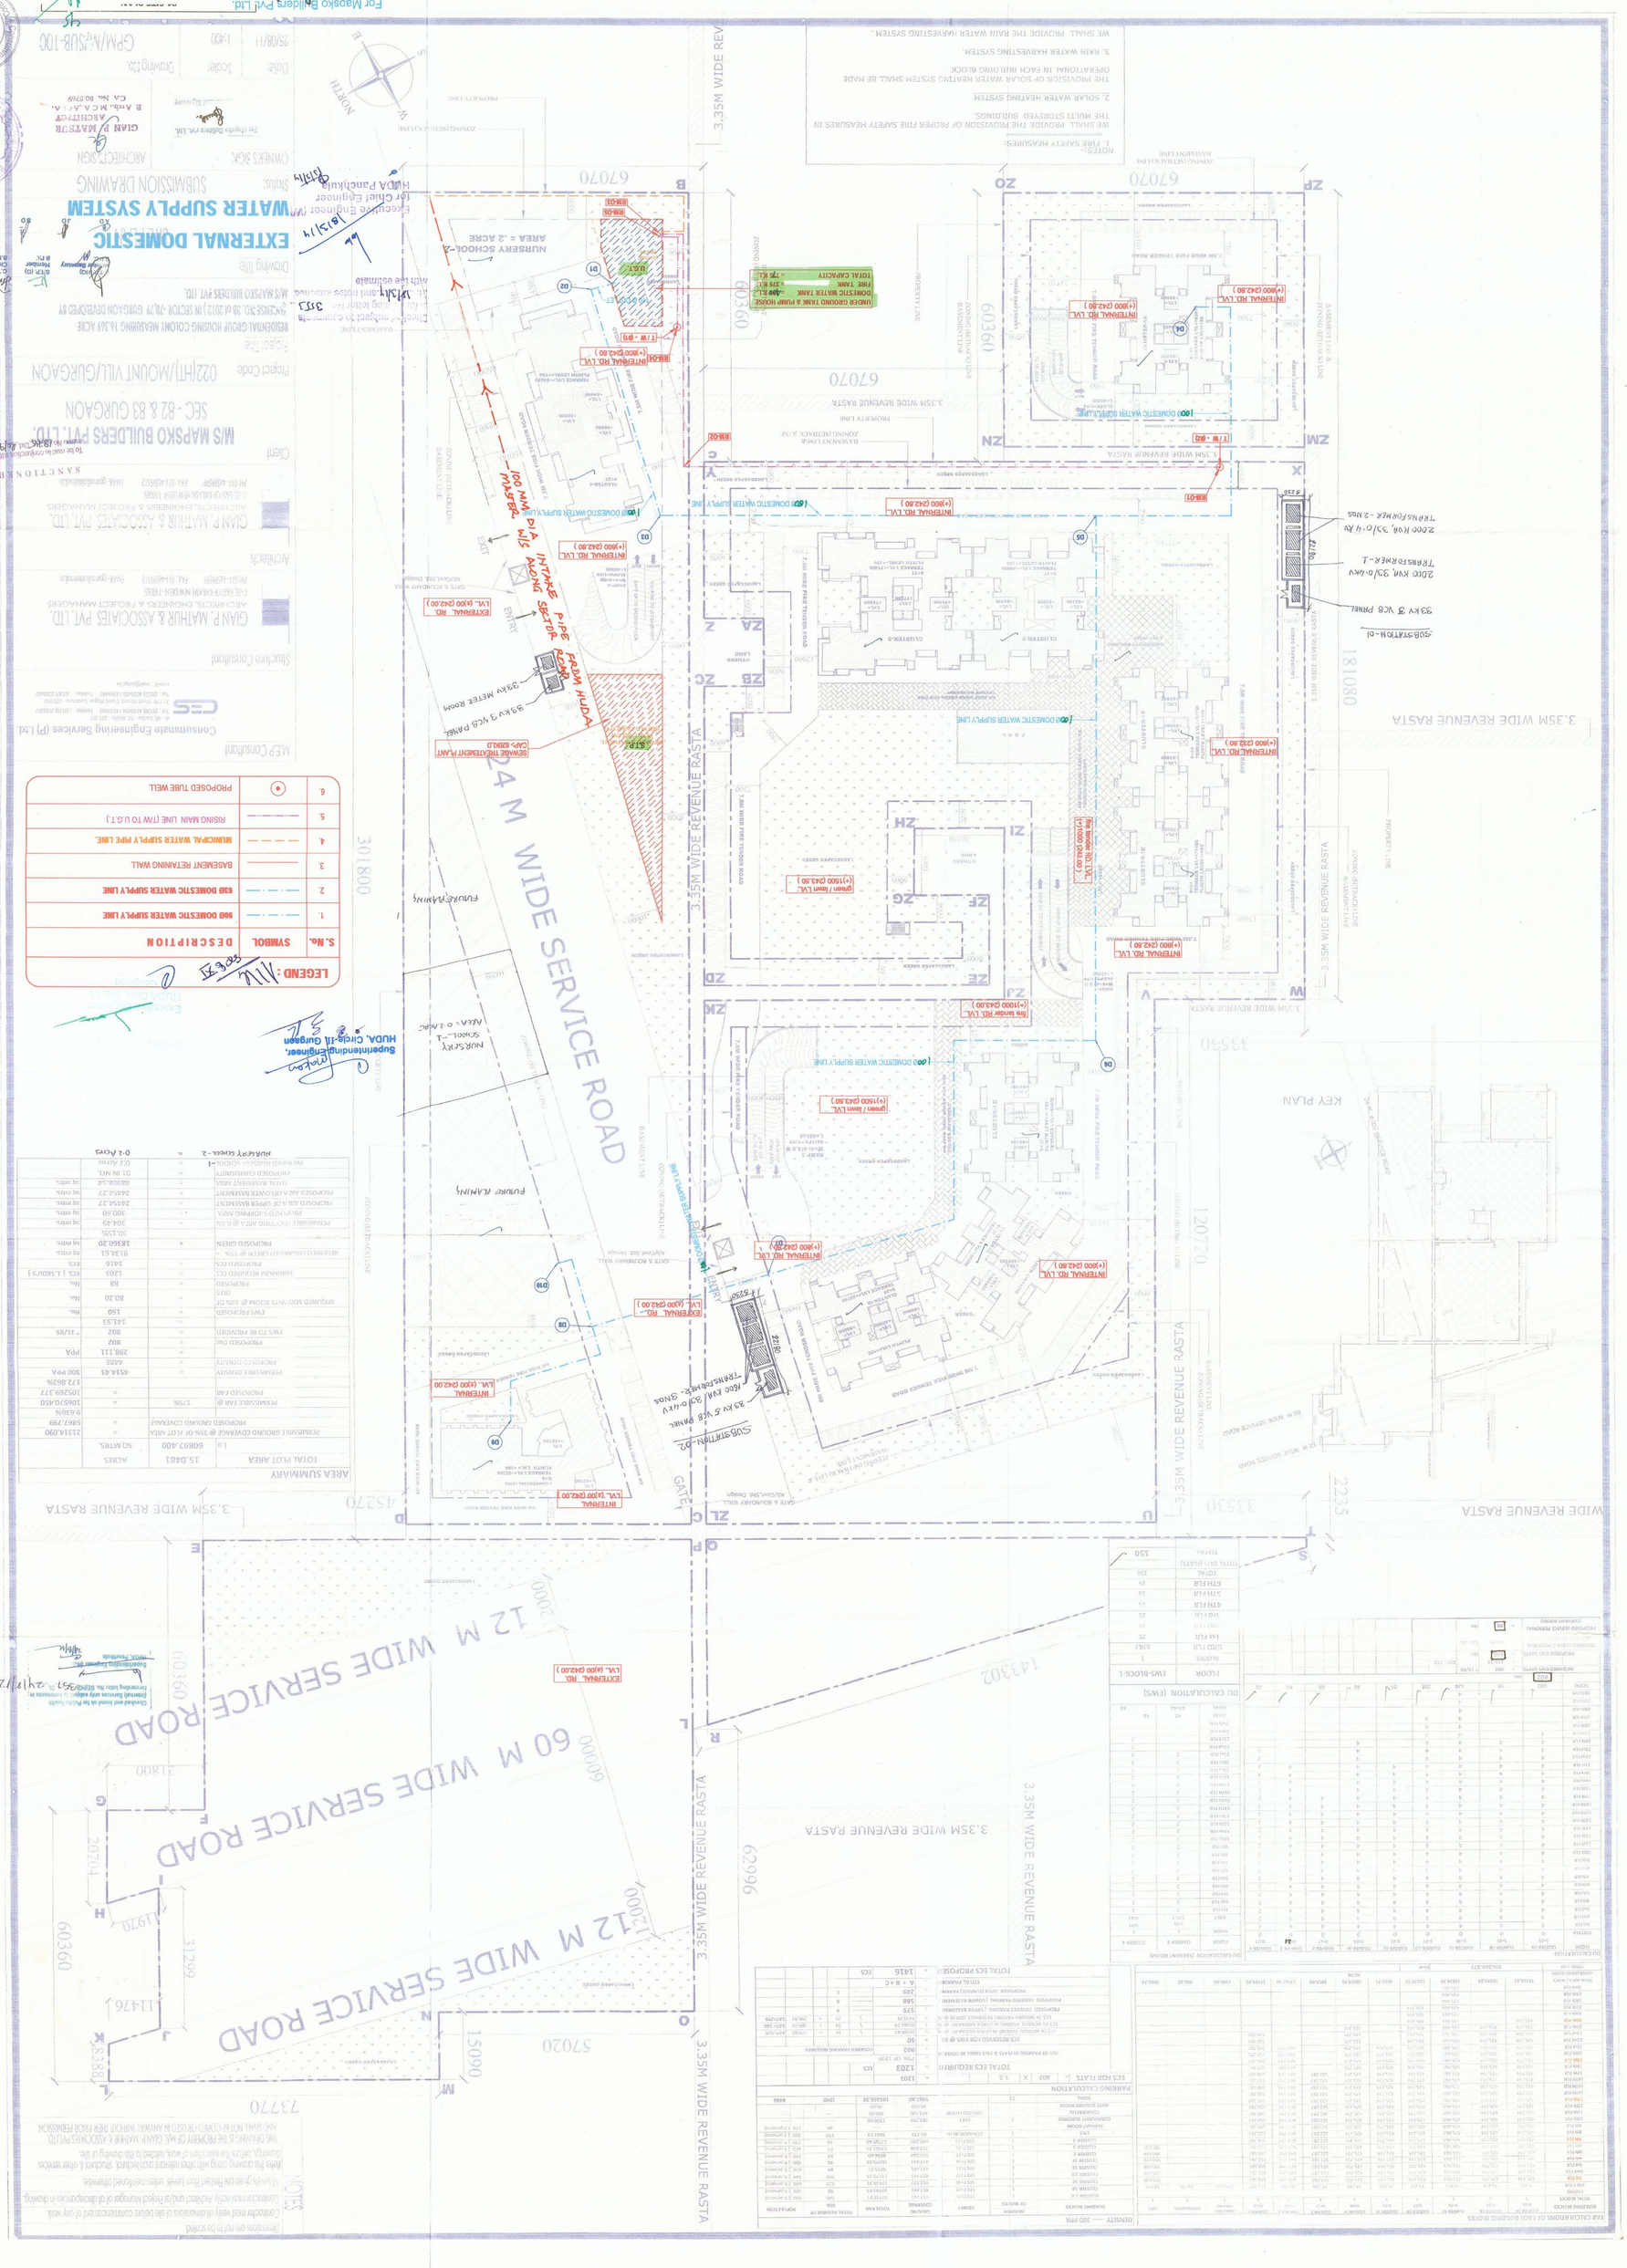
EXTERNAL DOMESTIC WATER SUPPLY SYSTEM
M/S MAPSKO BUILDERS PVT. LTD.
SEC - 82 & 83 GURGAON
GIAN P. MATHUR & ASSOCIATES PVT. LTD.
LEGEND :
S.No. SYMBOL DESCRIPTION
900 DOMESTIC WATER SUPPLY LINE
630 DOMESTIC WATER SUPPLY LINE
BASEMENT RETAINING WALL
MUNICIPAL WATER SUPPLY PIPE LINE
RISING MAIN LINE (TW TO U.G.T.)
PROPOSED TUBE WELL
24 M WIDE SERVICE ROAD
60 M WIDE SERVICE ROAD
12 M WIDE SERVICE ROAD
3.35M WIDE REVENUE RASTA
KEY PLAN
AREA SUMMARY
TOTAL PLOT AREA
PERMISSIBLE GROUND COVERAGE @ 35% OF PLOT AREA
PROPOSED GROUND COVERAGE
PERMISSIBLE FAR @
PROPOSED FAR
PERMISSIBLE DENSITY
PROPOSED DENSITY
PROPOSED DU
DU CALCULATION (EWS)
FAR CALCULATIONS OF EACH BUILDING BLOCKS
DENSITY - 300 PPA
PARKING CALCULATION
ECS FOR FLATS
TOTAL ECS REQUIRED
TOTAL ECS PROPOSED
Superintending Engineer,
HUDA, Circle-II Gurgaon
For Mapsko Builders Pvt Ltd.
Authorised Signatory
Director General
Town & Country Planning,
Haryana, Chandigarh