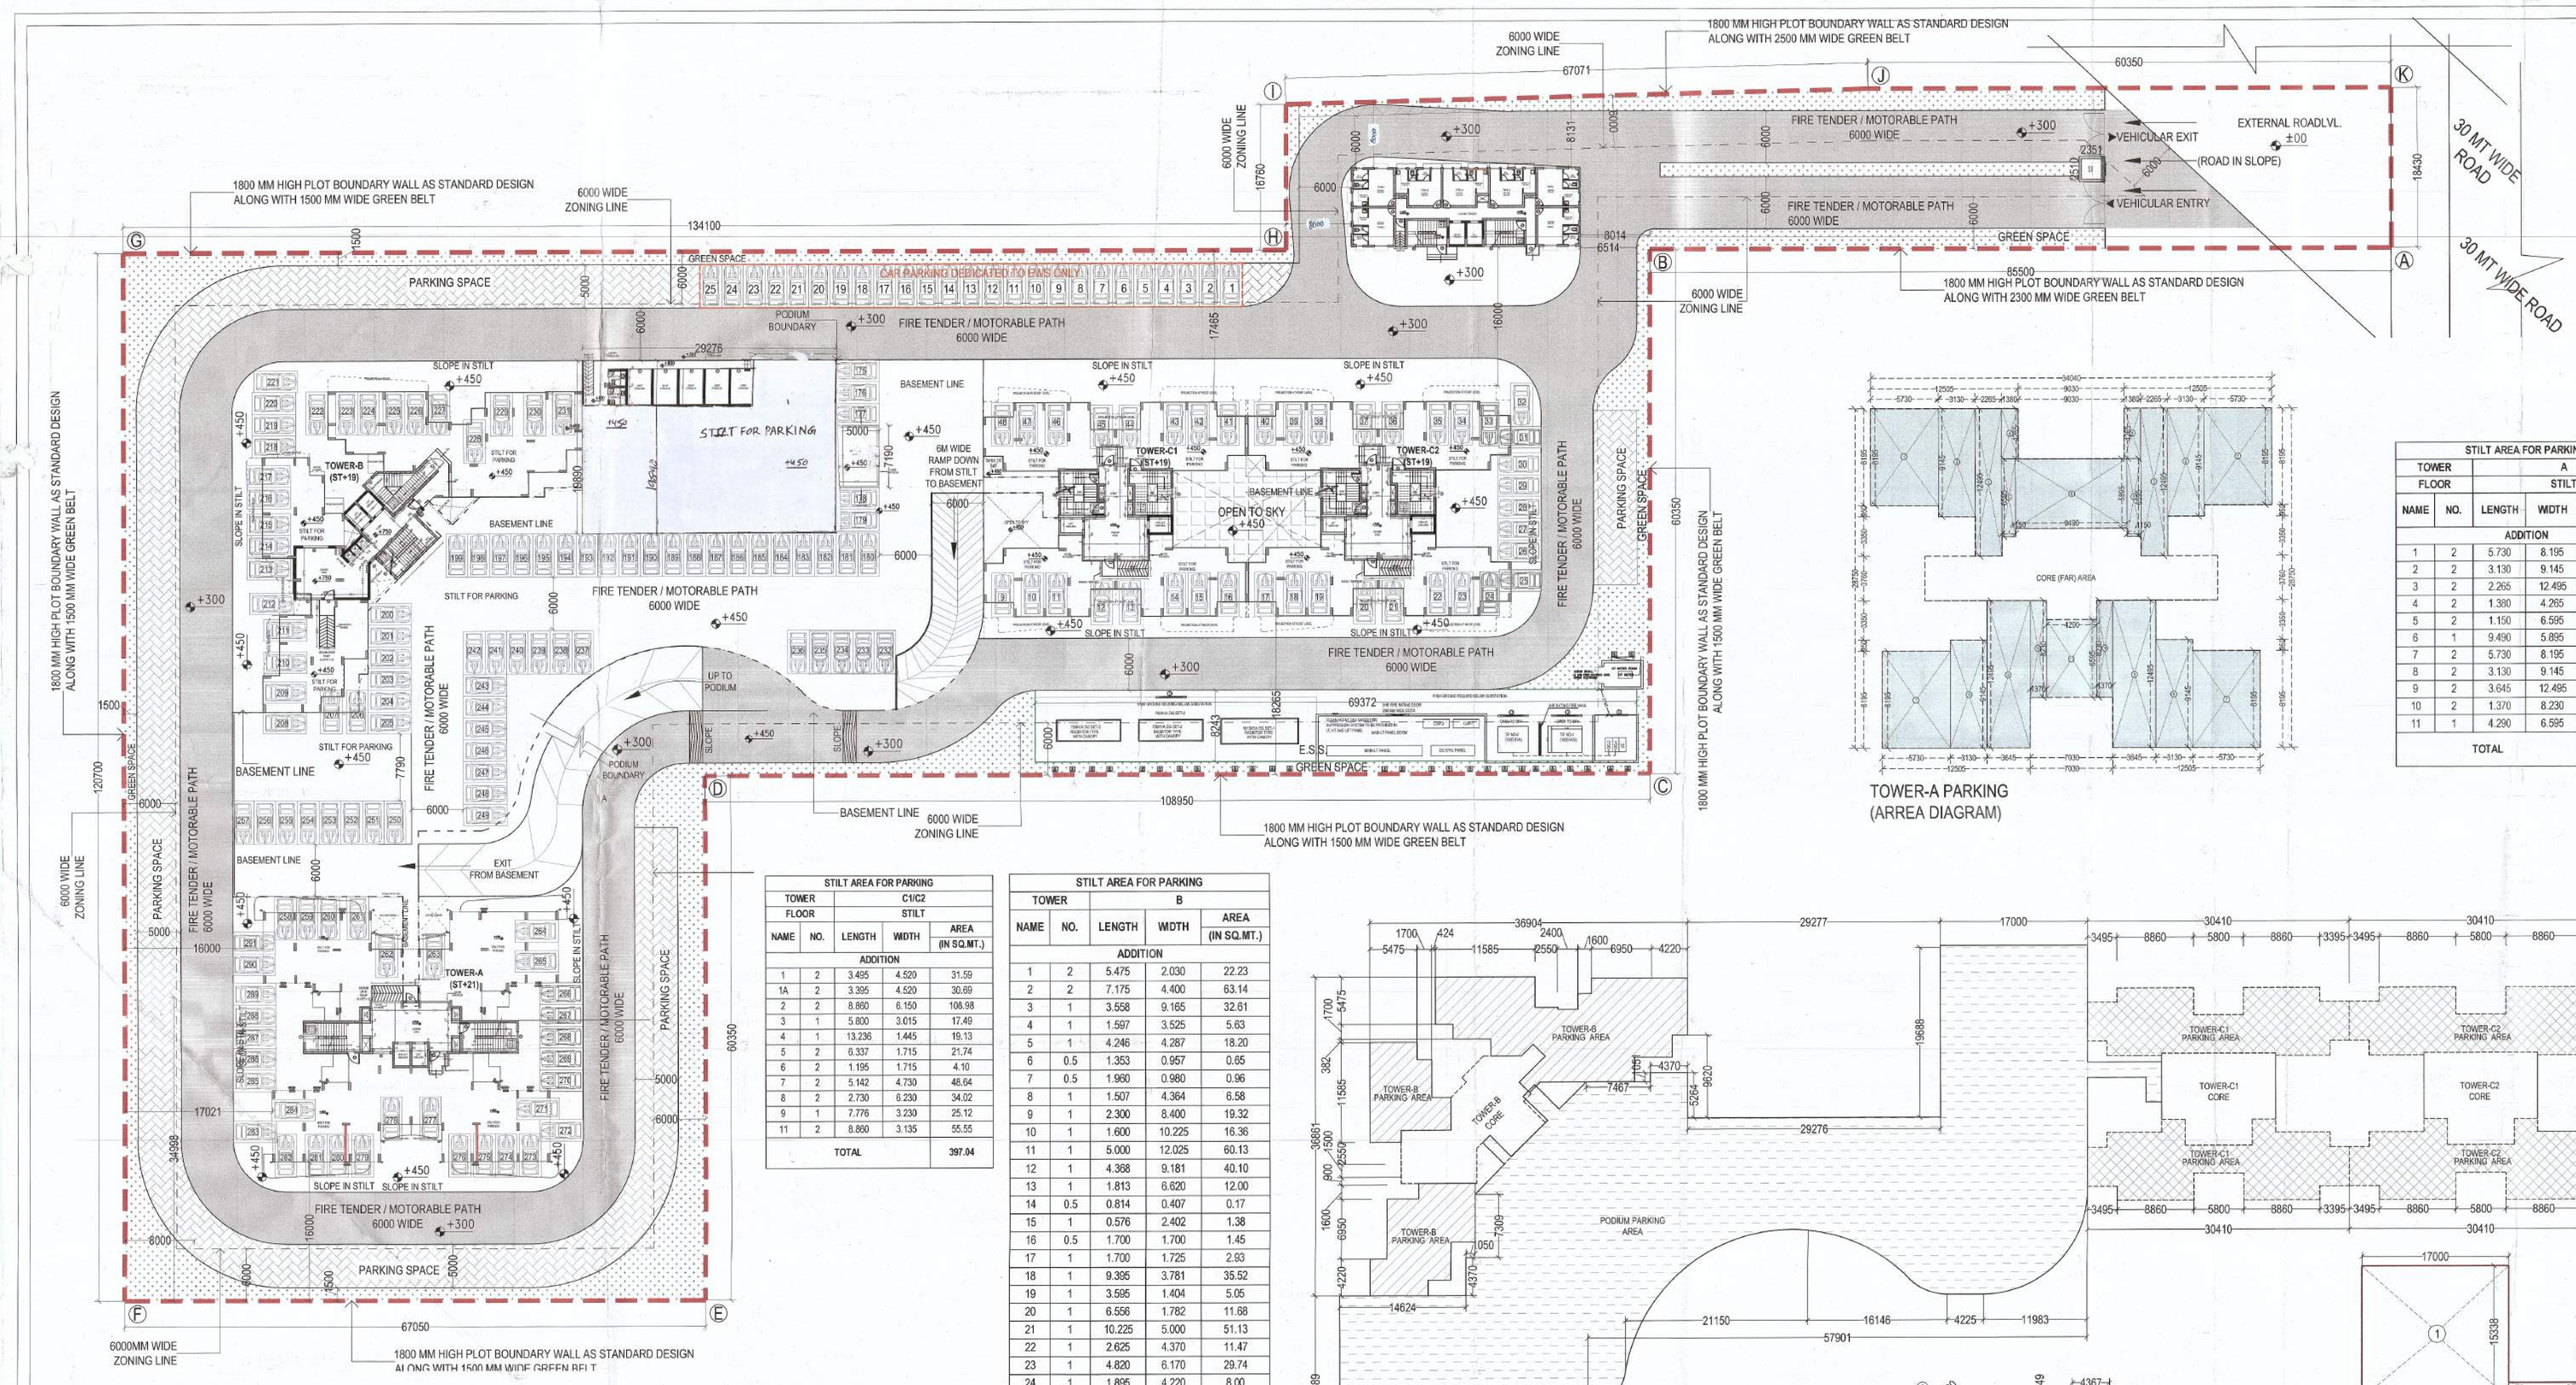

TOWER-A PARKING
(ARREA DIAGRAM)

STILT AREA FOR PARKING				
TOWER		A		
FLOOR		STILT		
NAME	NO.	LENGTH	WIDTH	AREA (IN SQ.MT.)
ADDITION				
1	2	5.730	8.195	93.91
2	2	3.130	9.145	57.25
3	2	2.265	12.495	56.60
4	2	1.390	4.265	11.77
5	2	1.150	6.595	15.17
6	1	9.490	5.895	55.94
7	2	5.730	8.195	93.91
8	2	3.130	9.145	57.25
9	2	3.645	12.495	91.09
10	2	1.370	8.230	22.55
11	1	4.290	6.595	28.29
TOTAL				583.74

STILT AREA FOR PARKING				
TOWER		C1/C2		
FLOOR		STILT		
NAME	NO.	LENGTH	WIDTH	AREA (IN SQ.MT.)
ADDITION				
1	2	3.495	4.520	31.59
1A	2	3.395	4.520	30.69
2	2	8.860	6.150	108.98
3	1	5.800	3.015	17.49
4	1	13.236	1.445	19.13
5	2	6.337	1.715	21.74
6	2	1.195	1.715	4.10
7	2	5.142	4.730	48.64
8	2	2.730	6.230	34.02
9	1	7.776	3.230	25.12
11	2	8.860	3.135	55.55
TOTAL				397.04

STILT AREA FOR PARKING				
TOWER		B		
NAME	NO.	LENGTH	WIDTH	AREA (IN SQ.MT.)
ADDITION				
1	2	5.475	2.030	22.23
2	2	7.175	4.400	63.14
3	1	3.558	9.165	32.61
4	1	1.597	3.525	5.63
5	1	4.246	4.287	18.20
6	0.5	1.353	0.957	0.65
7	0.5	1.960	0.980	0.96
8	1	1.507	4.364	6.58
9	1	2.300	8.400	19.32
10	1	1.600	10.225	16.36
11	1	5.000	12.025	60.13
12	1	4.368	9.181	40.10
13	1	1.813	6.620	12.00
14	0.5	0.814	0.407	0.17
15	1	0.576	2.402	1.38
16	0.5	1.700	1.700	1.45
17	1	1.700	1.725	2.93
18	1	9.395	3.781	35.52
19	1	3.595	1.404	5.05
20	1	6.556	1.782	11.68
21	1	10.225	5.000	51.13
22	1	2.625	4.370	11.47
23	1	4.820	6.170	29.74
24	1	1.895	4.220	8.00
TOTAL				456.42

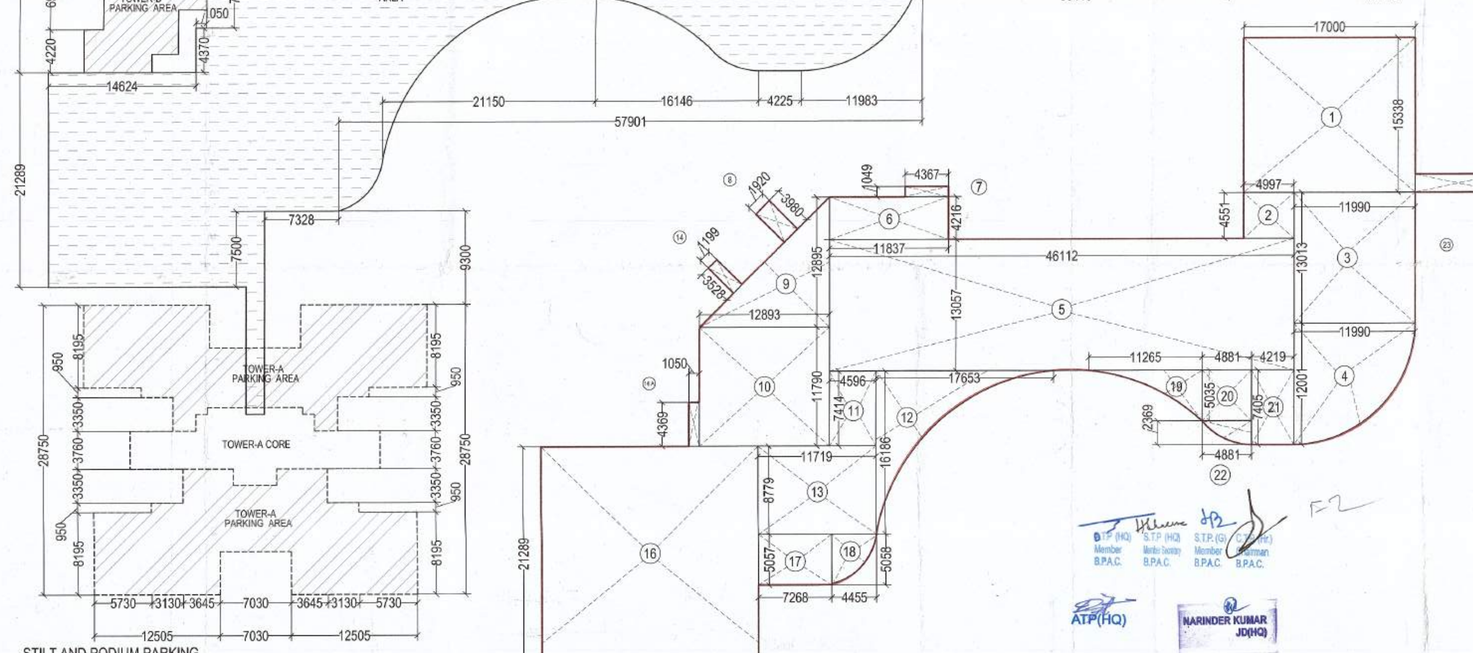

STILT AND PODIUM PARKING
(AREA DIAGRAM)

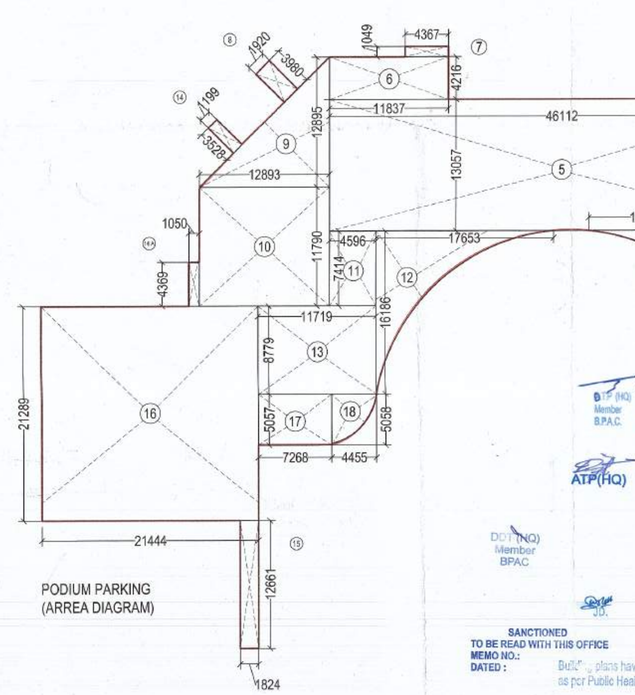

PODIUM PARKING
(ARREA DIAGRAM)

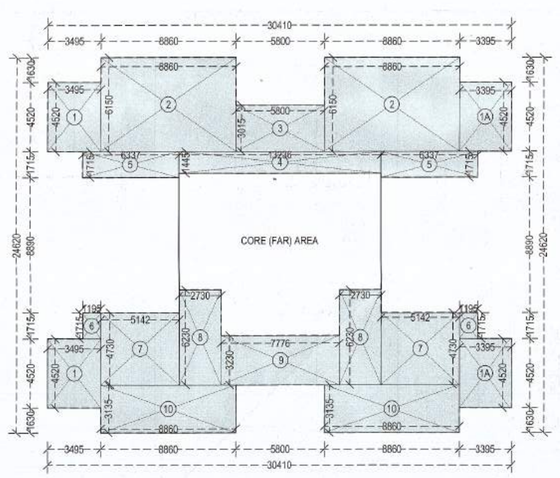

TOWER-C1/C2 PARKING
(ARREA DIAGRAM)

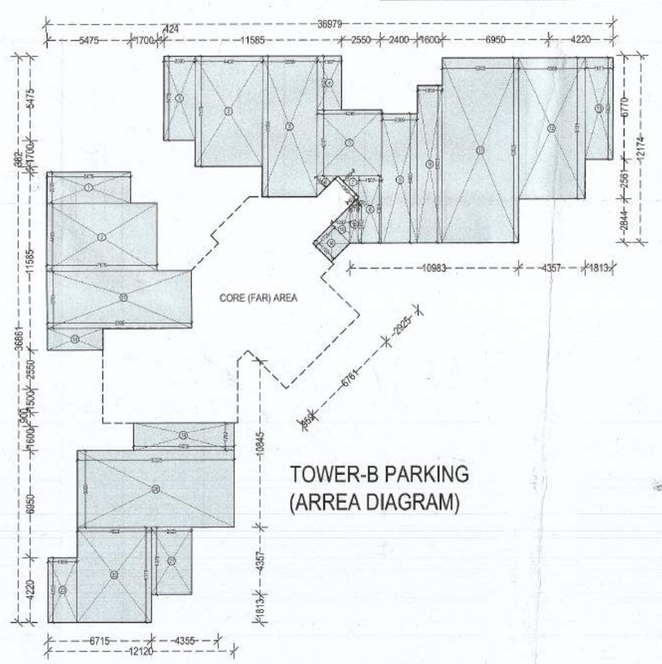

TOWER-B PARKING
(ARREA DIAGRAM)

PROJECT:

PROPOSED BUILDING PLAN OF GROUP HOUSING COLONY OVER AN AREA MEASURING 4.1875 ACRES UNDER TOD POLICY (LICENCE NO 97 OF 2021 DATED 12.11.2021) IN SECTOR 103, GURUGRAM. DEVELOPED BY SUNITA KUMARI W/o SH.ASHOK KUMAR & OTHERS IN COLLABORATION WITH M/s AVIANA GREEN ESTATES PVT. LTD.

SHEET TITLE:

STILT FLOOR SITE LEVEL PLAN & STILT, PODIUM PARKING DIAGRAM AND CALCULATION

ARCHITECT:

ARCHITECTS AND CONSULTANTS
AE STUDIO
an architectural design studio
A-6, GREEN PARK EXT.,
NEW DELHI-110016 , Ph.- 011 47350369
E-Mail : info@aestudio.in , Web : www.aestudio.in

DATE	SEPTEMBER 2022
SCALE	1:250
NORTH	03
SHEET SIZE	A0

CLIENT SIGNATURE: For AVIANA GREEN ESTATES PVT. LTD. Director

ARCHITECT SIGNATURE: Sandeep Tandon Architect CA/87/21554

D.T.P. (HQ) Member B.P.A.C. | S.T.P. (HQ) Member B.P.A.C. | S.T.P. (HQ) Member Chairman B.P.A.C.

ATP(HQ) | NARINDER KUMAR JD(HQ)

DCP (HQ) Member BPAC

J.D. | P.A. | A.H.P.

SANCTIONED
TO BE READ WITH THIS OFFICE MEMO NO.:
DATED :
Building plans have been checked and found in order as per Public Health Services point of view.

EE(W/S) GMDA | EE(Drainage) GMDA | EE(Sew.) GMDA

EE(Nodal Officer) Infra-II, GMDA | CE(Infra-II) GMDA