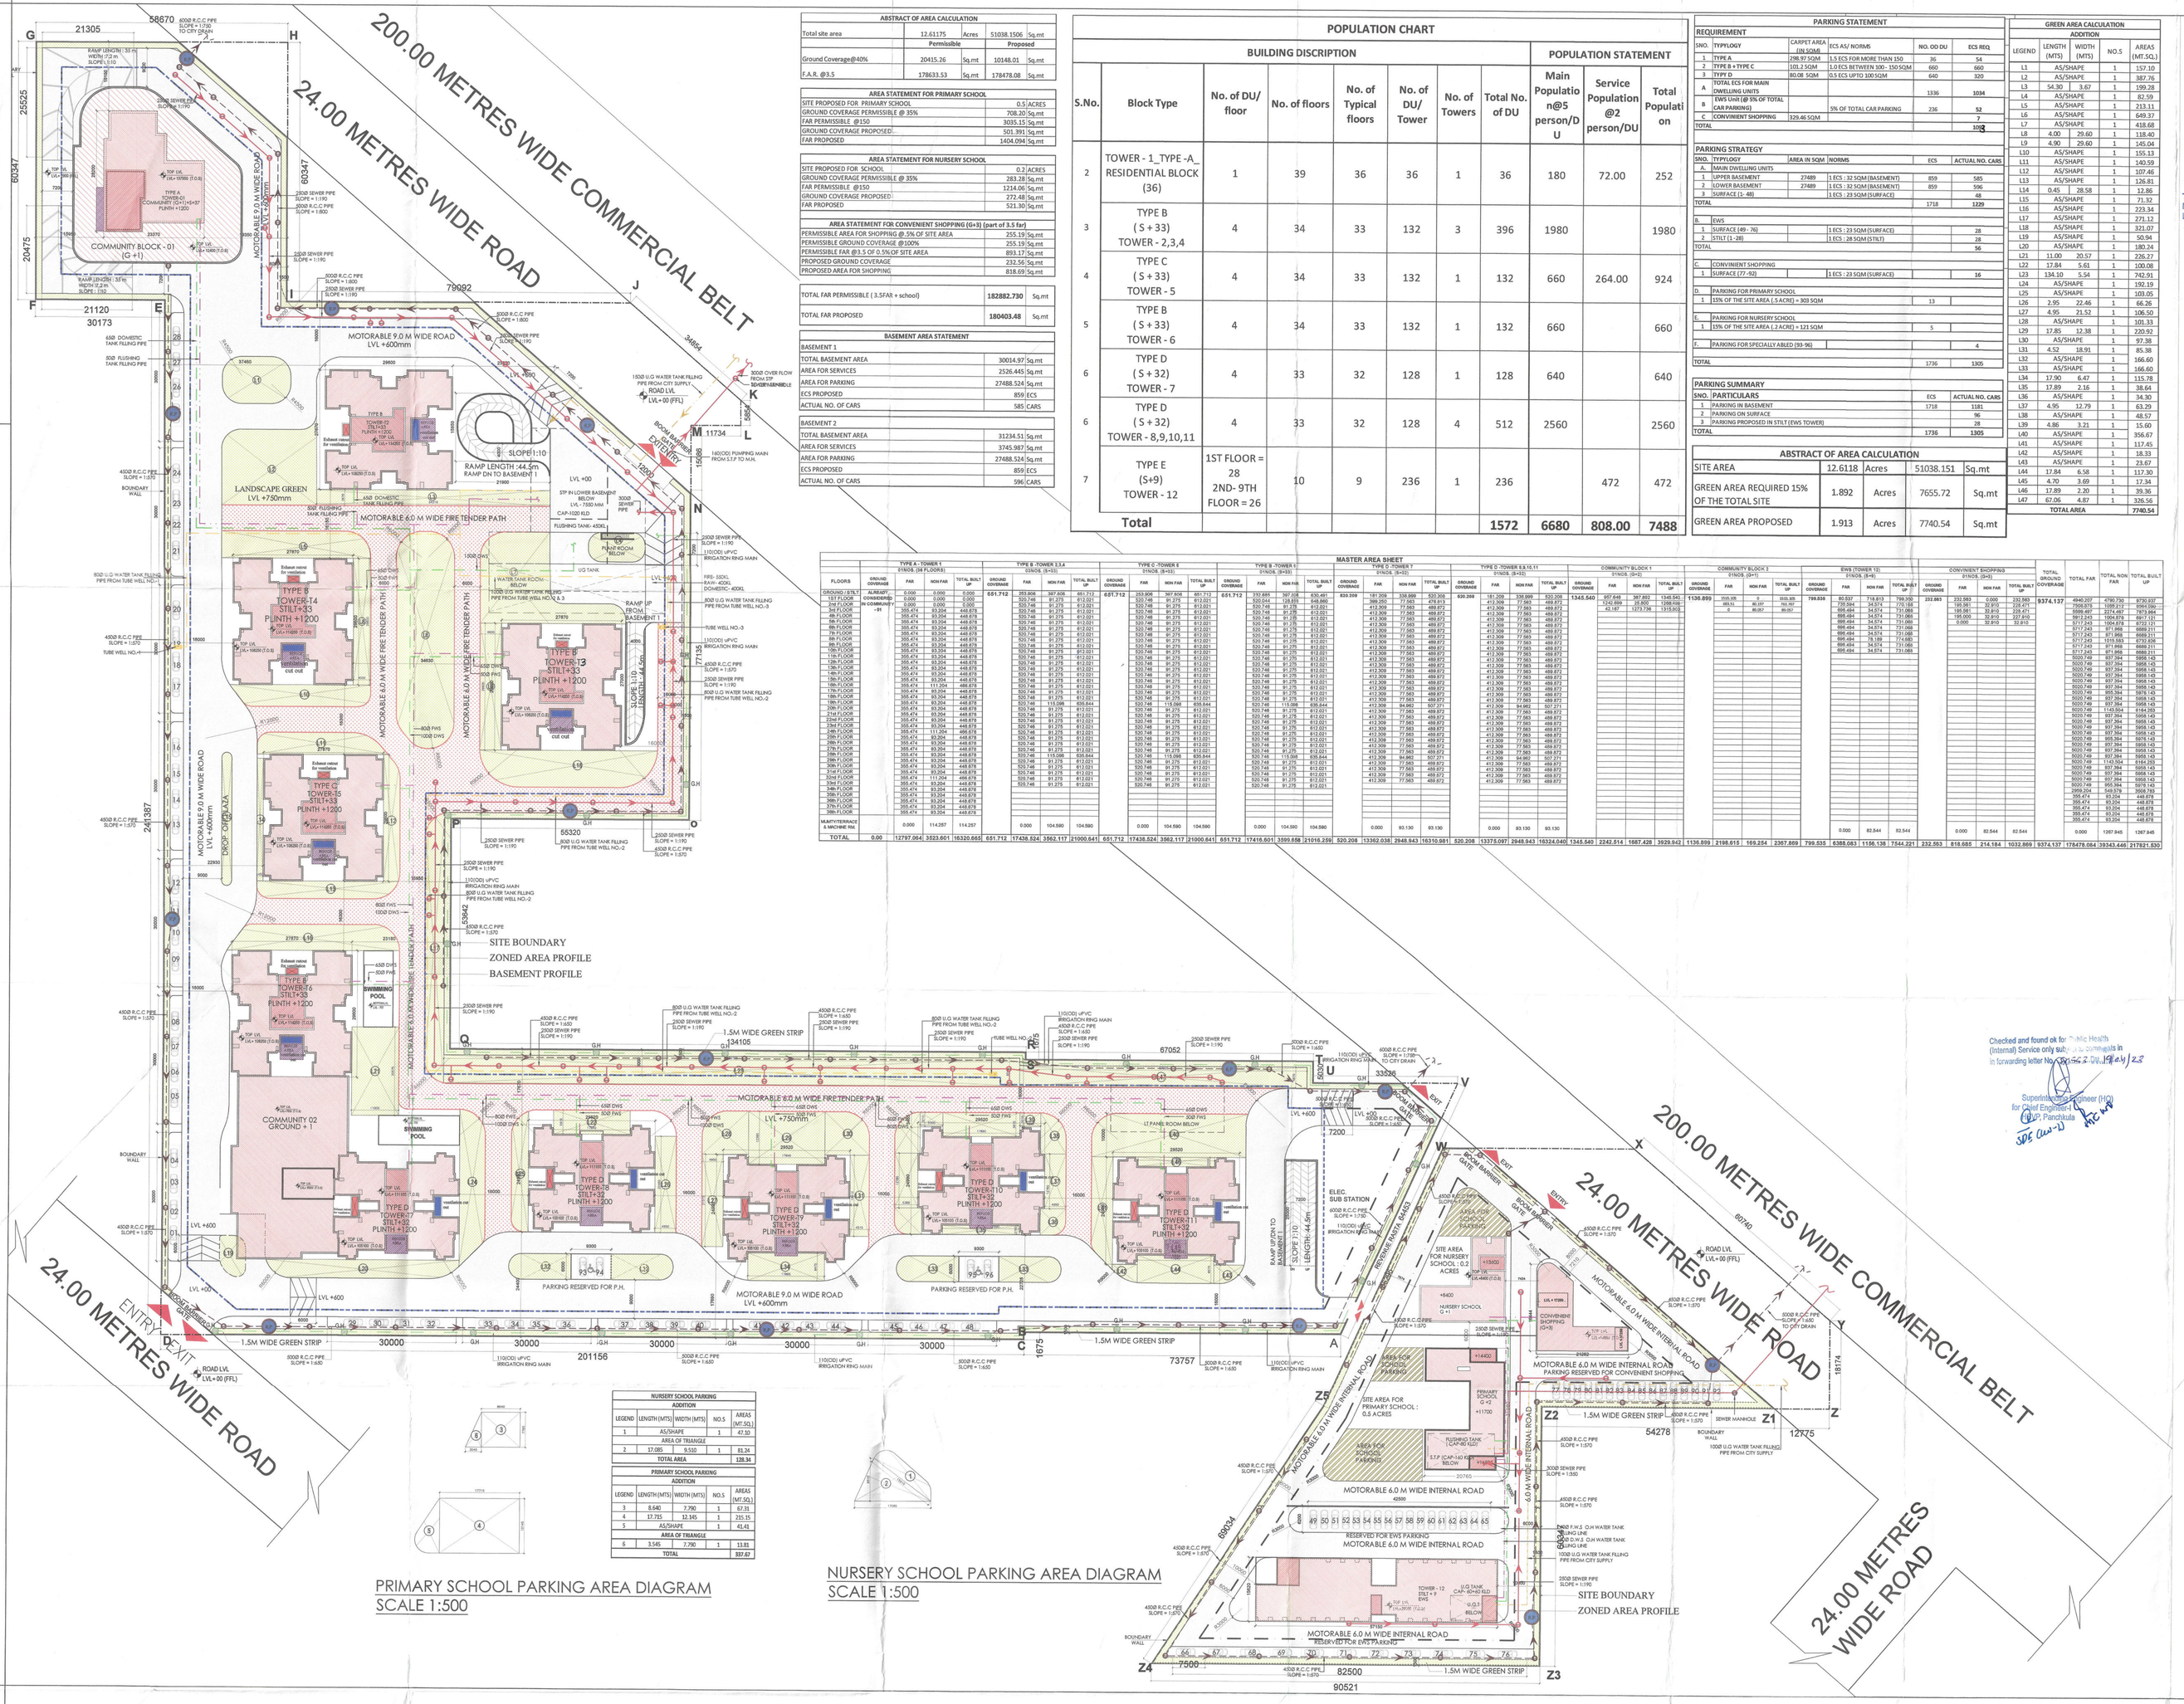
200.00 METRES WIDE COMMERCIAL BELT
24.00 METRES WIDE ROAD
24.00 METRES WIDE ROAD
200.00 METRES WIDE COMMERCIAL BELT
24.00 METRES WIDE ROAD
24.00 METRES WIDE ROAD
ENTRY / EXIT
MOTORABLE 9.0 M WIDE ROAD
LVL +600mm
MOTORABLE 6.0 M WIDE FIRE TENDER PATH
MOTORABLE 6.0 M WIDE INTERNAL ROAD
LANDSCAPE GREEN
LVL +750mm
COMMUNITY BLOCK - 01
(G +1)
COMMUNITY 02
GROUND + 1
TYPE A
TOWER-01
STILT+33
PLINTH +1200
TYPE B
TOWER-04
STILT+33
PLINTH +1200
TYPE B
TOWER-12
STILT+33
PLINTH +1200
TYPE C
TOWER-15
STILT+33
PLINTH +1200
TYPE B
TOWER-16
STILT+33
PLINTH +1200
TYPE B
TOWER-07
STILT+32
PLINTH +1200
TYPE D
TOWER-8
STILT+32
PLINTH +1200
TYPE D
TOWER-10
STILT+32
PLINTH +1200
TYPE D
TOWER-11
STILT+32
PLINTH +1200
SWIMMING POOL
RAMP LENGTH - 58.4m
WIDTH - 12.0 m
SLOPE-1:10
RAMP UP FROM BASEMENT 1
RAMP DN TO BASEMENT 1
SLOPE-1:10
LVL +00
STP IN LOWER BASEMENT BELOW
LVL - 1350 MM
UG TANK
PUMP ROOM BELOW
FLUSHING TANK -450KL
WATER TANK ROOM
1000D UPVC IRRIGATION RING MAIN FROM STP
800D U.G WATER TANK FILLING PIPE FROM TUBE WELL NO.-3
TUBE WELL NO.-3
800D U.G WATER TANK FILLING PIPE FROM TUBE WELL NO.-2
TUBE WELL NO.-2
800D U.G WATER TANK FILLING PIPE FROM TUBE WELL NO.-1
1.5M WIDE GREEN STRIP
1.5M WIDE GREEN STRIP
1.5M WIDE GREEN STRIP
1.5M WIDE GREEN STRIP
PARKING RESERVED FOR P.H.
PARKING RESERVED FOR P.H.
ELEC SUB STATION
SITE AREA FOR NURSERY SCHOOL : 0.2 ACRES
SITE AREA FOR PRIMARY SCHOOL : 0.5 ACRES
MEN'S WC SCHOOL PARKING
WOMEN'S WC SCHOOL PARKING
CONVENIENT SHOPPING
SITE BOUNDARY
ZONED AREA PROFILE
BASEMENT PROFILE
SITE BOUNDARY
ZONED AREA PROFILE
RESERVED FOR EWS PARKING
RAMP UPTO LENGTH-44.6m
SLOPE 1:10
RAMP UP FROM BASEMENT 1
SLOPE-1:10
LVL +00
LVL +400
LVL +750mm
ROAD LVL LVL +00 (FFL)
BOUNDARY WALL
DROP OFF AREA
SEWER MANHOLE
STP
FRS - 500KL
FLUSHING TANK - 450KL
U.G TANK CAP- 80+60 KLD
U.G TANK CAP- 140 KLD
SUMP
SUMP
SUMP