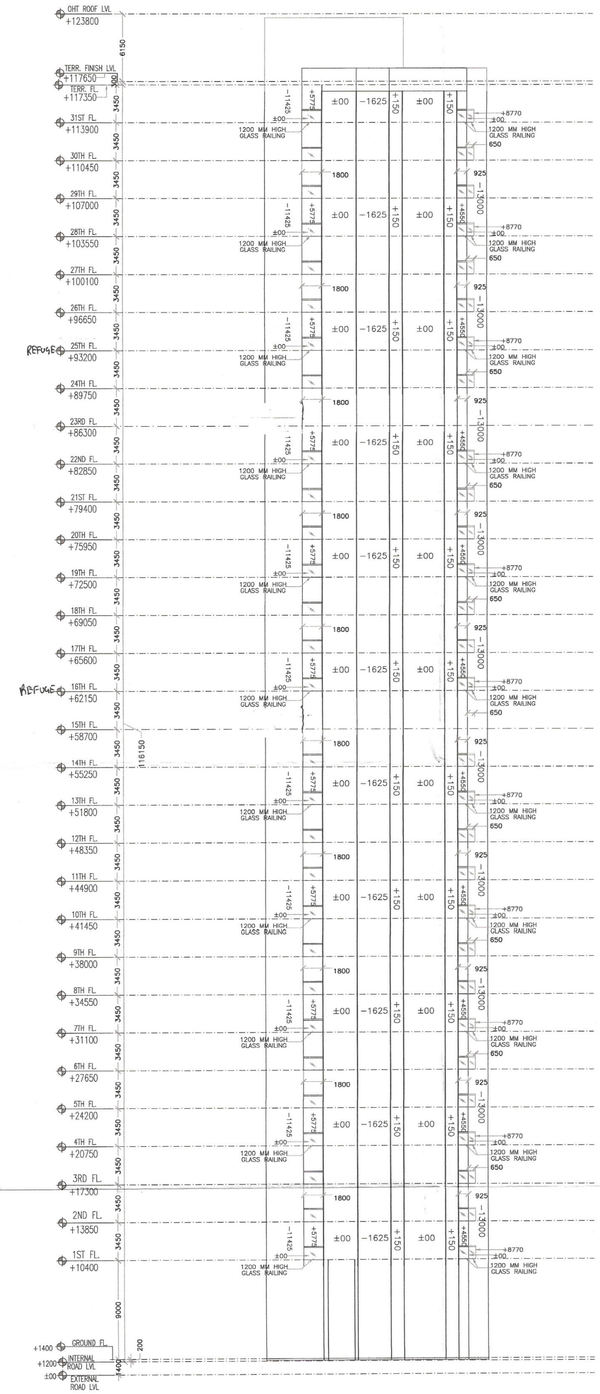

ELEVATION 4

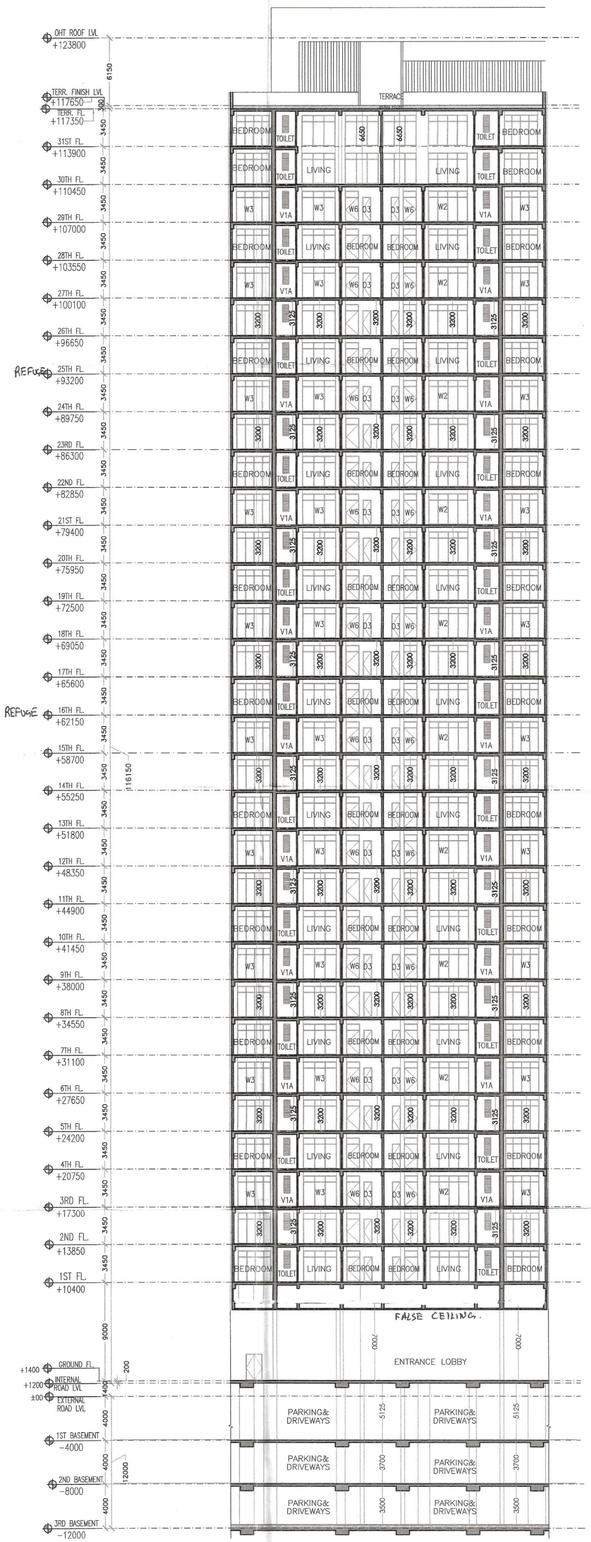

SECTION 'AA'

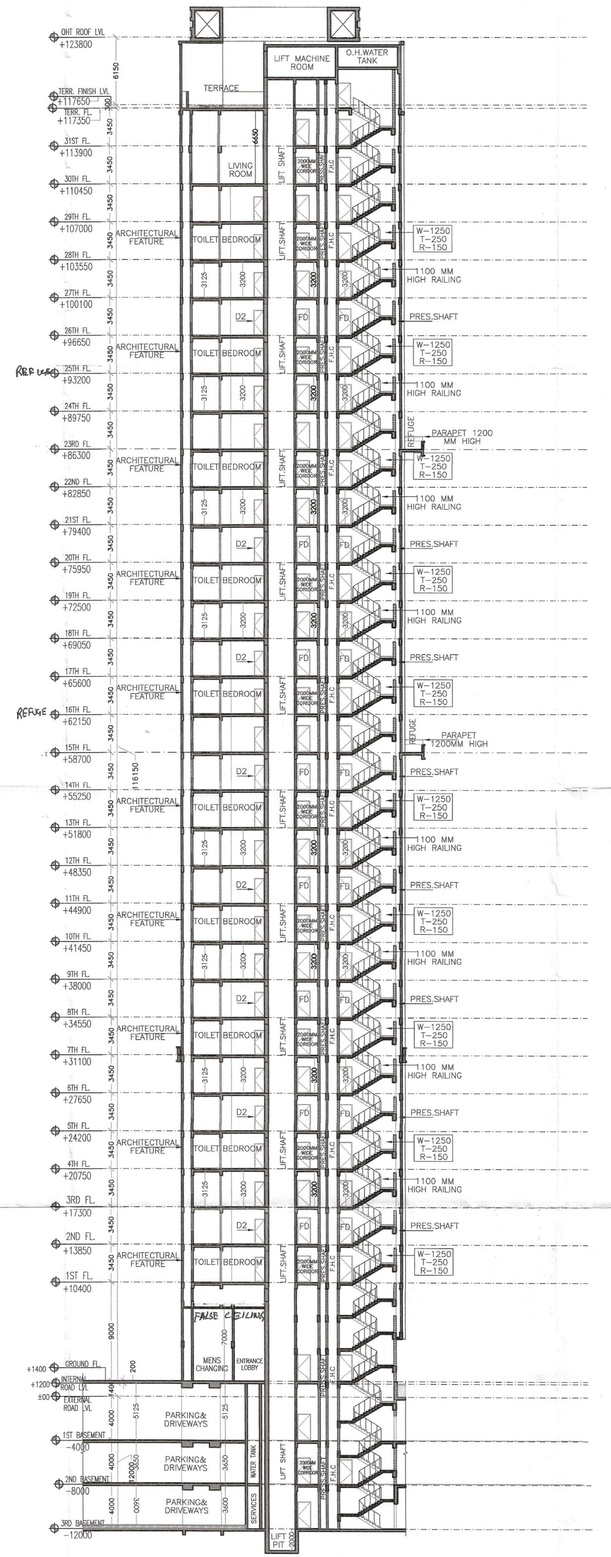

SECTION 'BB'

A.T.P (HQ) Member B.P.A.C. | S.T.P. Member Secretary B.P.A.C. | S.T.P.(G) Member B.P.A.C. | C.T.P.(T.M.) Chairman B.P.A.C.

Ram Avtar Bassi
JD(HQ)

S.T.O. | P.A. | A.T.P.

SANCTIONED
TO BE READ WITH THIS OFFICE MEMO NO.:
DATED :

NOTES:
- FD,FD1,FD2, ARE 2HR FIRE RATED Dr. Sth and ab..
- ALL INTERNAL AND EXTERNAL WALLS ARE R.C.C.

STRUCTURAL MEMBER

NON STRUCTURAL MEMBER

- ALL INTERNAL WALLS ARE OF 100mm AND EXTERNAL WALLS 150mm NON STRUCTURAL
- P.R. ARE ARTIFICIALLY LIT AND MACHANICALLY VENTILATED.
- P.R. = POWER ROOM

ARCHITECT:
VIKAS AHLAWAT ARCHITECTS
ARCHITECTURE , INTERIORS , PLANNING
Unit No.303,Ninex Time Center, Sector-54,Golf Course Road,Gurgaon
O :- 0124-4284293 M.:- 0-9899158486 Mail :- ar.vikas.ahlawat@gmail.com

MEP CONSULTANT:
SANELAC CONSULTANTS PVT LTD.
C-64/2, Okhla Industrial Area, Phase II, New Delhi, Delhi 110020. Tel. 011 40503959

STRUCTURAL CONSULTANT:
VITNTECH CONSULTANTS
CONSULTANT ENGINEERS & PROJECT MANAGERS
C-35, Pampash Enclave, Great Kailash-I, New Delhi-110048.
Tel. 43141516, Fax: 26294767 Email :-vintech@vintechconsultants.com

CLIENT:
WHITELAND
M/s. Whiteland Corporation Private Limited.

DESIGN CONSULTANT :
Architect Hafeez Contractor
29 Bank Street, Fort, Mumbai 400 023 Tel : 2266 1920

PROJECT:-

PROPOSED BUILDING PLAN FOR GROUP HOUSING COLONY AREA MEASURING 6.175 ACRES. (LICENCE N0. 91 OF 2022 DATED 12.07.2022) IN SECTOR- 76, GURUGRAM (G.M.U.C.)BEING DEVELOPED BY WHITELAND CORPORATION PVT. LTD.

OWNERS SIGNATURE:-	ARCHITECT SIGNATURE:-
For Whiteland Corporation Private Limited Authorised Signatory	Ar. VIKAS AHLAWAT CA/2013/50929

DRAWING TITLE :

ELEV. & SEC. OF T-3

DATE:-	NOV-2022	SHEET NO.
SCALE:-	1:250 (A1)	T- 3- E/S- 02