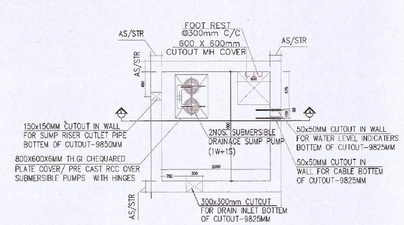

DETAIL OF SUMP

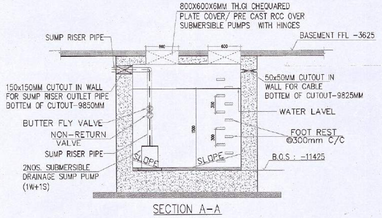

SECTION A-A

PLUMBING LEGEND—	
①	150x150 mm CUTOUT IN FLOOR LVL. 100ø DRAIN PIPE
DSR	150x150 mm CUTOUT IN FLOOR LVL. 100ø DRAINAGE SUMP RISER PIPE
SD	150x150 mm CUTOUT IN FLOOR LVL. 100ø DRAIN PIPE
	STORM LINE
	CATCH BASIN SIZE 600X600MM

DOMASTIC WATER RISER	
FLUSHING WATER RISER	
DOMASTIC WATER RISER	
DOMASTIC WATER RISER	
DOMASTIC WATER RISER	
DOMASTIC WATER RISER	
FLUSHING WATER RISER	
FLUSHING WATER RISER	
FLUSHING WATER RISER	
FLUSHING WATER RISER	
FLUSHING WATER RISER	
FLUSHING WATER RISER	

DWS RISER PIPE (COMMERCIAL)
DWS RISER PIPE (T-1&T-2)
FWS RISER PIPE (COMMERCIAL)
FWS RISER PIPE (T-1&T-2)

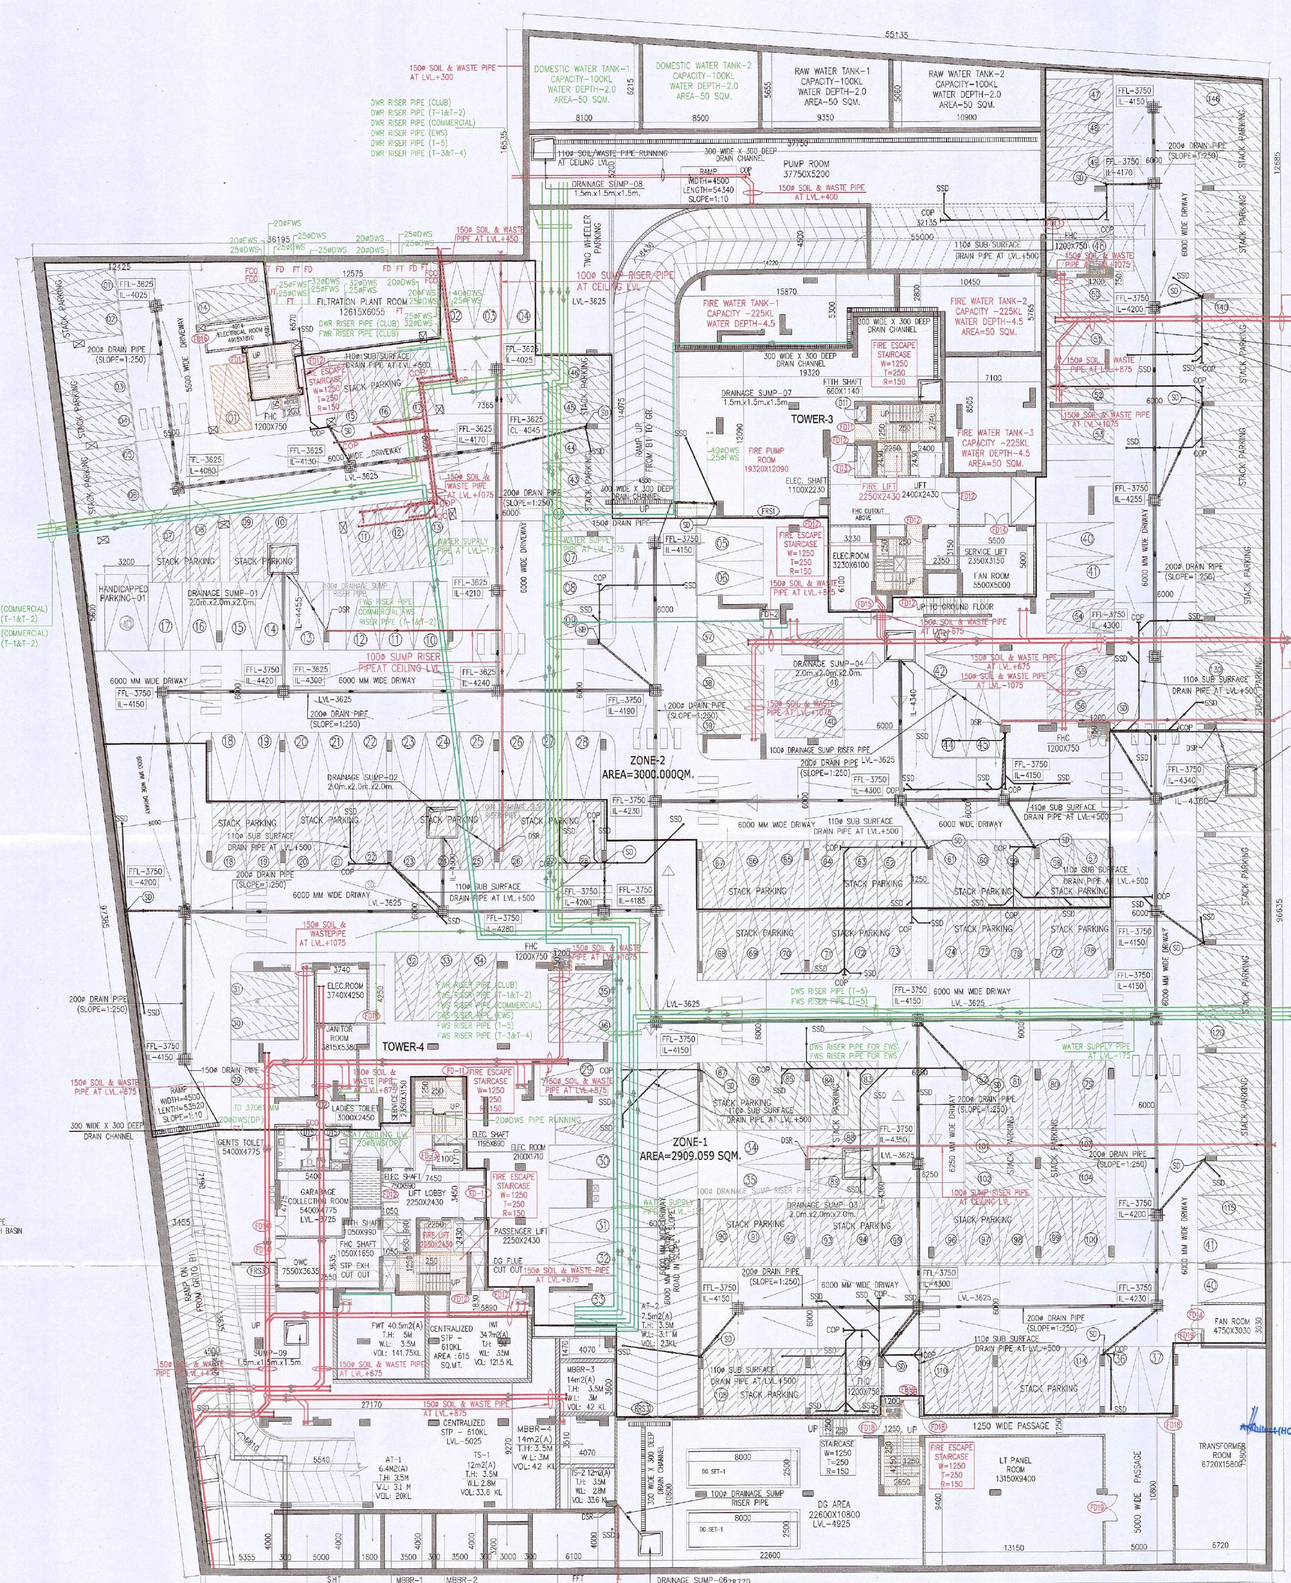

BASEMENT-01(SERVICE)
(PHASE=1)

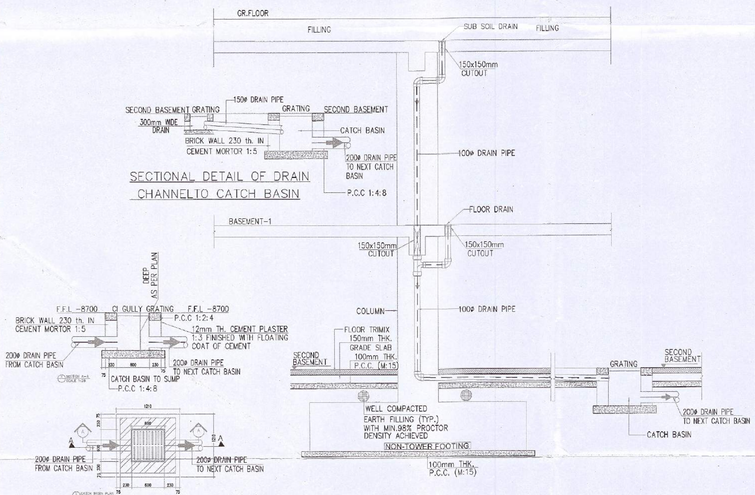

BASEMENT-1(PHASE -01) SERVICES

Checked and found ok for Public Health (Internal) Service only subject to comments in in forwarding letter No.17419 DV 08-05-2023

Superintending Engineer (HQ) for Chief Engineer (I/C Public Health (Internal) Service)

DD(HQ) M/E BPAC

SANCTIONED
TO BE READ WITH THIS OFFICE MEMO NO.: 22966
DATED: 12-07-2023

D.T.P.(HQ) Member B.P.A.C. | S.T.P.(HQ) Member Secretary B.P.A.C. | S.T.P.(G) Member B.P.A.C | C.T.P.(HQ) Chairman B.P.A.C

Ram Avtar Bassi JD(HQ)

AD PA ATP

Note :-

1. BUILDING WILL BE DESIGNED (STRUCTURES) AS PER RELEVENT IS CODES FOR EARTH QUAKE RESISTANCE.

LEGEND:—

PROJECT:-

PROPOSED GROUP HOUSING SITE MEASURING 9.53 ACRES IN RESIDENTIAL PLOTTED COLONY MEASURING 177.86 ACRES(LICENSE NO. 10 OF 2009 DATED DT.21.05.2009,LICENSE NO. 113 OF 2011 DATED 22.12.2011 & LICENSE NO. 117 OF 2022 DATED 23.08.2022) IN SECTOR 65 & 62,GURUGRAM BEING DEVELOPED BY ACTIVE PROMOTERS AND OTHERS IN COLLABORATION WITH EMAAR INDIA LTD(FORMERLY KNOWN AS EMAAR MGF LAND LTD)

ARCHITECT:

DSP DESIGN ASSOCIATES PVT. LTD.
Architects & Interior Designers

6th Floor, Darchand House, Shiv Sagar Estate, Dr Annie Besant Road, Opposite Nehru Centre, Worli, Mumbai - 400 018. Tel: +91 22 4910 1800 Web: www.dspdesign.co.in

W136A, Tenth Floor, Times Tower, M.G. Road, Gurgaon 122002 Tel: +91 124 4221417

• MUMBAI • BENGALURU • PUNE • NEW DELHI • HYDERABAD

Associate Architects

RSMS ARCHITECTS

RSMS ARCHITECTS PVT. LTD.
69,Nora Niwas Bhawani Kunj
(Behind D2), Vasant Kunj,
New Delhi-110070.
Tel.: 011-26898616,26898617
www.rsms-arch.com

OWNER'S SEAL & SIGNATURE

EMAAR INDIA LTD

ARCHITECT'S SEAL & SIGNATURE

FOR DSP
Manmeet Singh Bali
Architect (B.Arch. MCA)
CA/2003/30546

FEB.-2023	Scale : 1:200	
Drawing Title:- BASEMENT-01(SERVICE) (PHASE=1)		Drawing No:- BS-01(a)