ELEVATION-C
TOWER-1

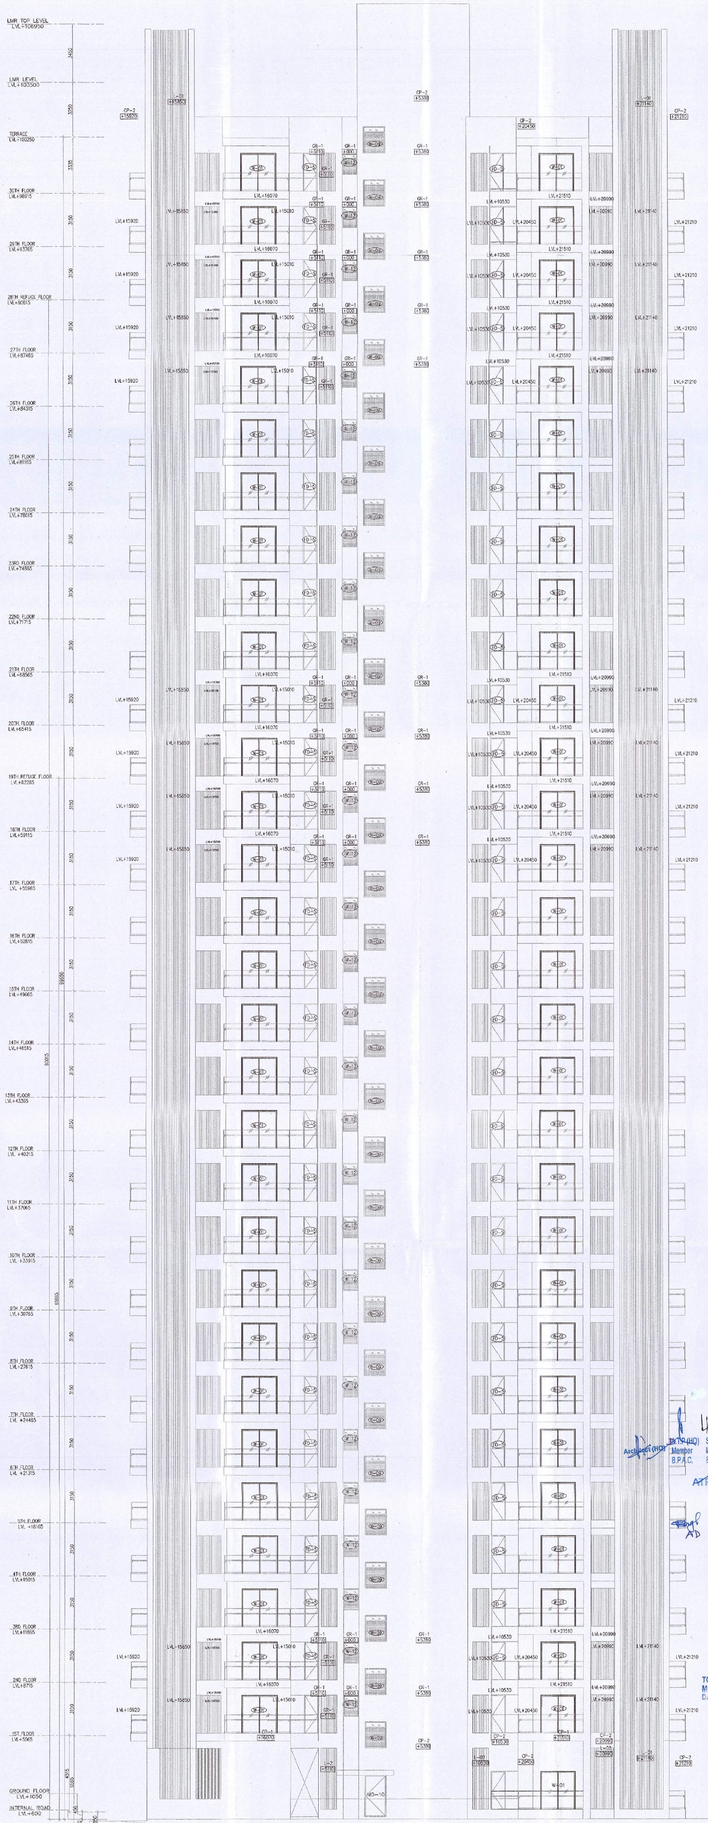

ELEVATION-D
TOWER-1

Note :-

1. BUILDING WILL BE DESIGNED (STRUCTURES) AS PER RELEVENT IS CODES FOR EARTH QUAKE RESISTANCE.
2. BUILDING IS HAS AUTOMATIC SPRINKLER SYSTEM ON ALL FLOORS.

LEGEND:-

PROJECT:-

PROPOSED GROUP HOUSING SITE MEASURING 9.53 ACRES IN RESIDENTIAL PLOTTED COLONY MEASURING 177.86 ACRES(LICENSE NO. 10 OF 2009 DATED DT.21.05.2009,LICENSE NO. 113 OF 2011 DATED 22.12.2011 & LICENSE NO. 117 OF 2022 DATED 23.08.2022) IN SECTOR 65 & 62,GURUGRAM BEING DEVELOPED BY ACTIVE PROMOTERS AND OTHERS IN COLLABORATION WITH EMAAR INDIA LTD(FORMERLY KNOWN AS EMAAR MGF LAND LTD)

ARCHITECT:

DSP DESIGN ASSOCIATES PVT. LTD.
Architects & Interior Designers

6th Floor, Devchand House, Shiv Sagar Estate, Dr Annie Besant Road, Opposite Nehru Centre, Worli, Mumbai - 400 018.
Tel: +91 22 4915 6800
Web: www.dspdesign.co.in

#1002A, Tenth Floor, Times Tower, M.G. Road, Gurgaon 122002.
Tel: +91 124 4221417

• MUMBAI • BENGALURU • PUNE • NEW DELHI • HYDERABAD

Associate Architects

RSMS ARCHITECTS

RSMS ARCHITECTS PVT. LTD.
69,Nora Niwas Bhawani Kunj
(Behind D2), Vasant Kunj,
New Delhi-110070.
Tel.: 011-26898616,26898617
www.rsms-arch.com

STP(HQ) Member BPAC | STP(HQ) Member Secretary BPAC | STP(G) Member BPAC | STP(G) Chairman BPAC

ATP(HQ) Ram Avtar Bassi JD(HQ)

AD PA ATP

DDA(HQ) Member BPAC

SANCTIONED
TO BE READ WITH THIS OFFICE MEMO NO.: 22966
DATED : 12-07-2023

OWNER'S SEAL & SIGNATURE

ARCHITECT'S SEAL & SIGNATURE

FOR DSP
Manmeet Singh Ball
Architect (B.Arch.)
CA/2003/32002

FEB.-2023.	Scale : 1:100	EMD-62
Drawing Title:- ELEVATION-C & D TOWER-01		Drawing No:- T1-07