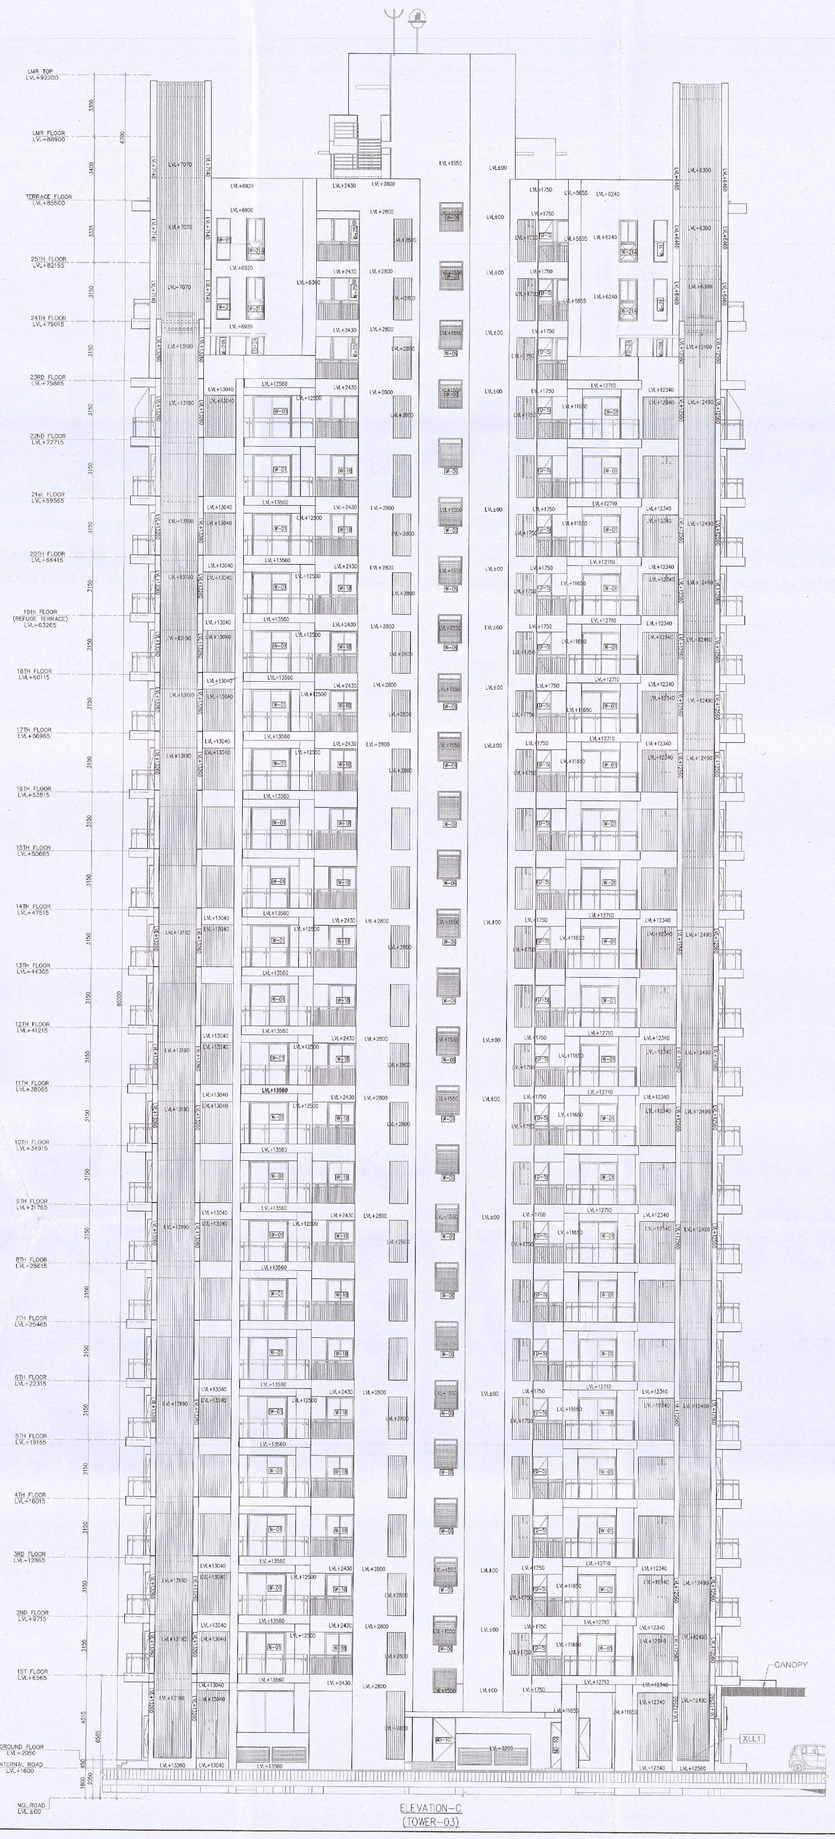

ELEVATION–C
(TOWER–03)

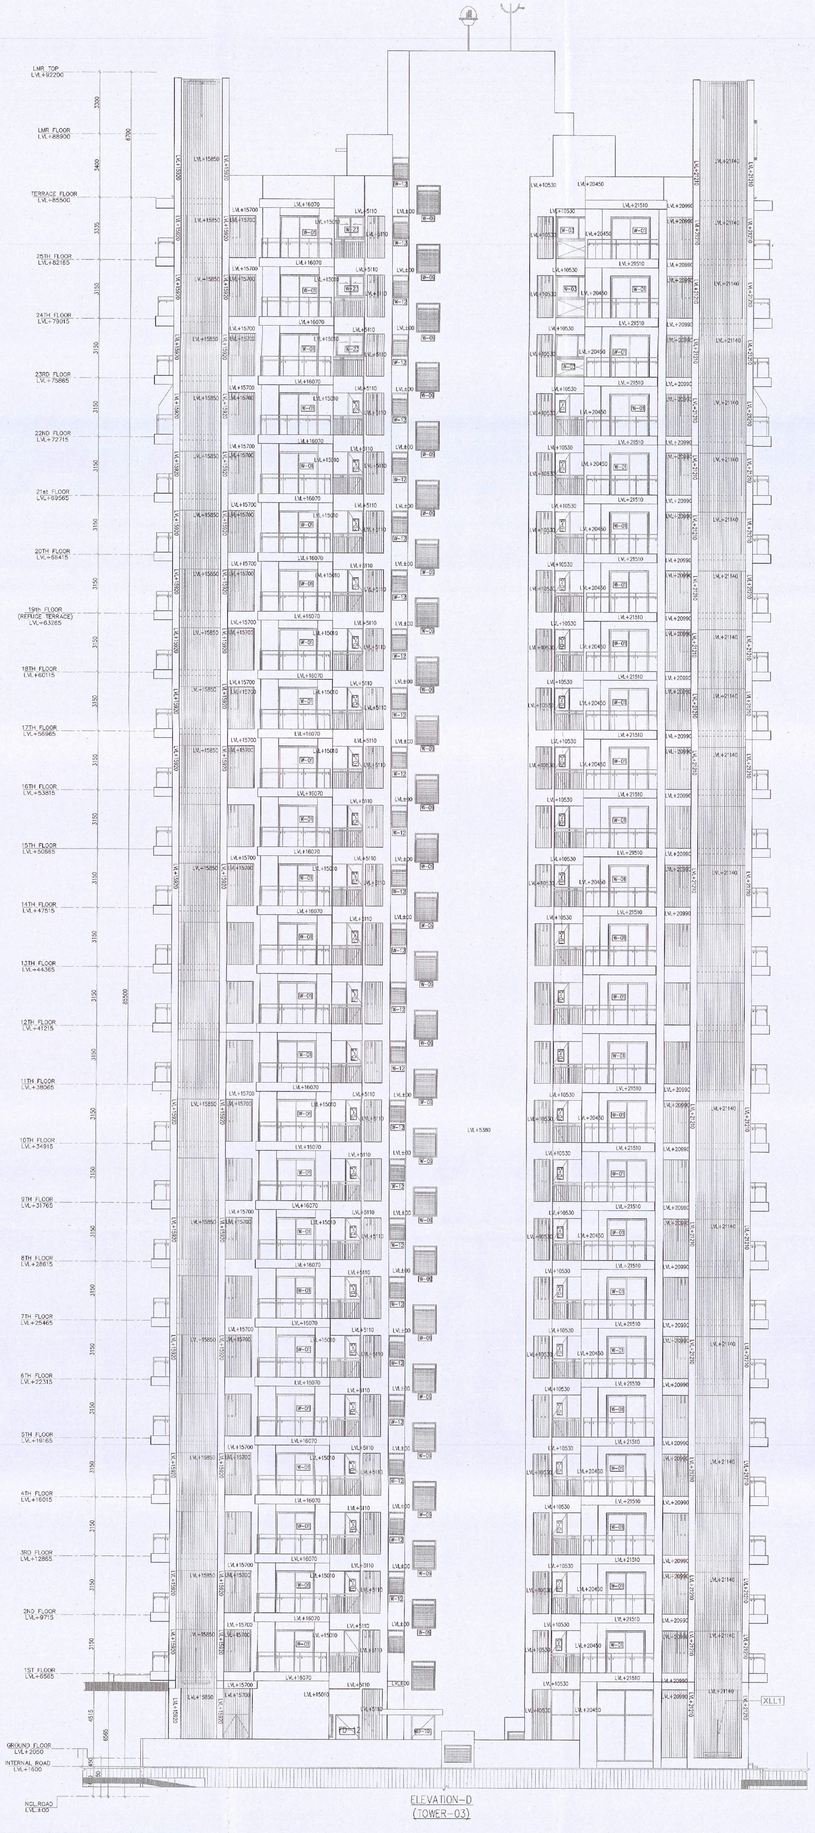

ELEVATION–D
(TOWER–03)

Note :–

1. BUILDING WILL BE DESIGNED (STRUCTURES) AS PER RELEVENT IS CODES FOR EARTH QUAKE RESISTANCE.
2. BUILDING IS HAS AUTOMATIC SPRINKLER SYSTEM ON ALL FLOORS.

LEGEND:–

PROJECT:-

PROPOSED GROUP HOUSING SITE MEASURING 9.53 ACRES IN RESIDENTIAL PLOTTED COLONY MEASURING 177.86 ACRES(LICENSE NO. 10 OF 2009 DATED DT.21.05.2009,LICENSE NO. 113 OF 2011 DATED 22.12.2011 & LICENSE NO. 117 OF 2022 DATED 23.08.2022) IN SECTOR 65 & 62,GURUGRAM BEING DEVELOPED BY ACTIVE PROMOTERS AND OTHERS IN COLLABORATION WITH EMAAR INDIA LTD(FORMERLY KNOWN AS EMAAR MGF LAND LTD)

ARCHITECT:

DSP DESIGN ASSOCIATES PVT. LTD.
Architects & Interior Designers

6th Floor, Devchand House, Shiv Sagar Estate, Dr Annie Besant Road, Opposite Nehru Centre, Worli, Mumbai - 400 018. Tel: +91 22 4015 1800 Web: www.dspdesign.co.in

#1002A, Tenth Floor, Times Tower, M.G. Road, Gurgaon 122002. Tel: +91 124 4221417

• MUMBAI • BENGALURU • PUNE • NEW DELHI • HYDERABAD

Associate Architects

RSMS ARCHITECTS PVT. LTD.
69,Nora Niwas Bhawani Kunj
(Behind D2), Vasant Kunj,
New Delhi–110070.
Tel.: 011–26898616,26898617
www.rsms–arch.com

ZTP(HQ) Member B.P.A.C. | S.T.P.(HQ) Member Secretary B.P.A.C. | S.T.P.(G) Member B.P.A.C. | CTP Chairman B.P.A.C.

AD | PA | ATP

OWNER'S SEAL & SIGNATURE — ATP(HQ) — Ram Avtar Bassi JD(HQ)

EMAAR INDIA

DDTP(HQ) Member BPAC

ARCHITECT'S SEAL & SIGNATURE

SANCTIONED TO BE READ WITH THIS OFFICE MEMO NO.: 22966 DATED.: 12-07-2023

FOR DSP

Manmeet Singh Bali
Architect (Lic.No.)
CA/2003/30849

FEB.–2023.	Scale : 1:100	EMD–62
Drawing Title:– ELEVATION–C & D TOWER–03		Drawing No:– T3-07