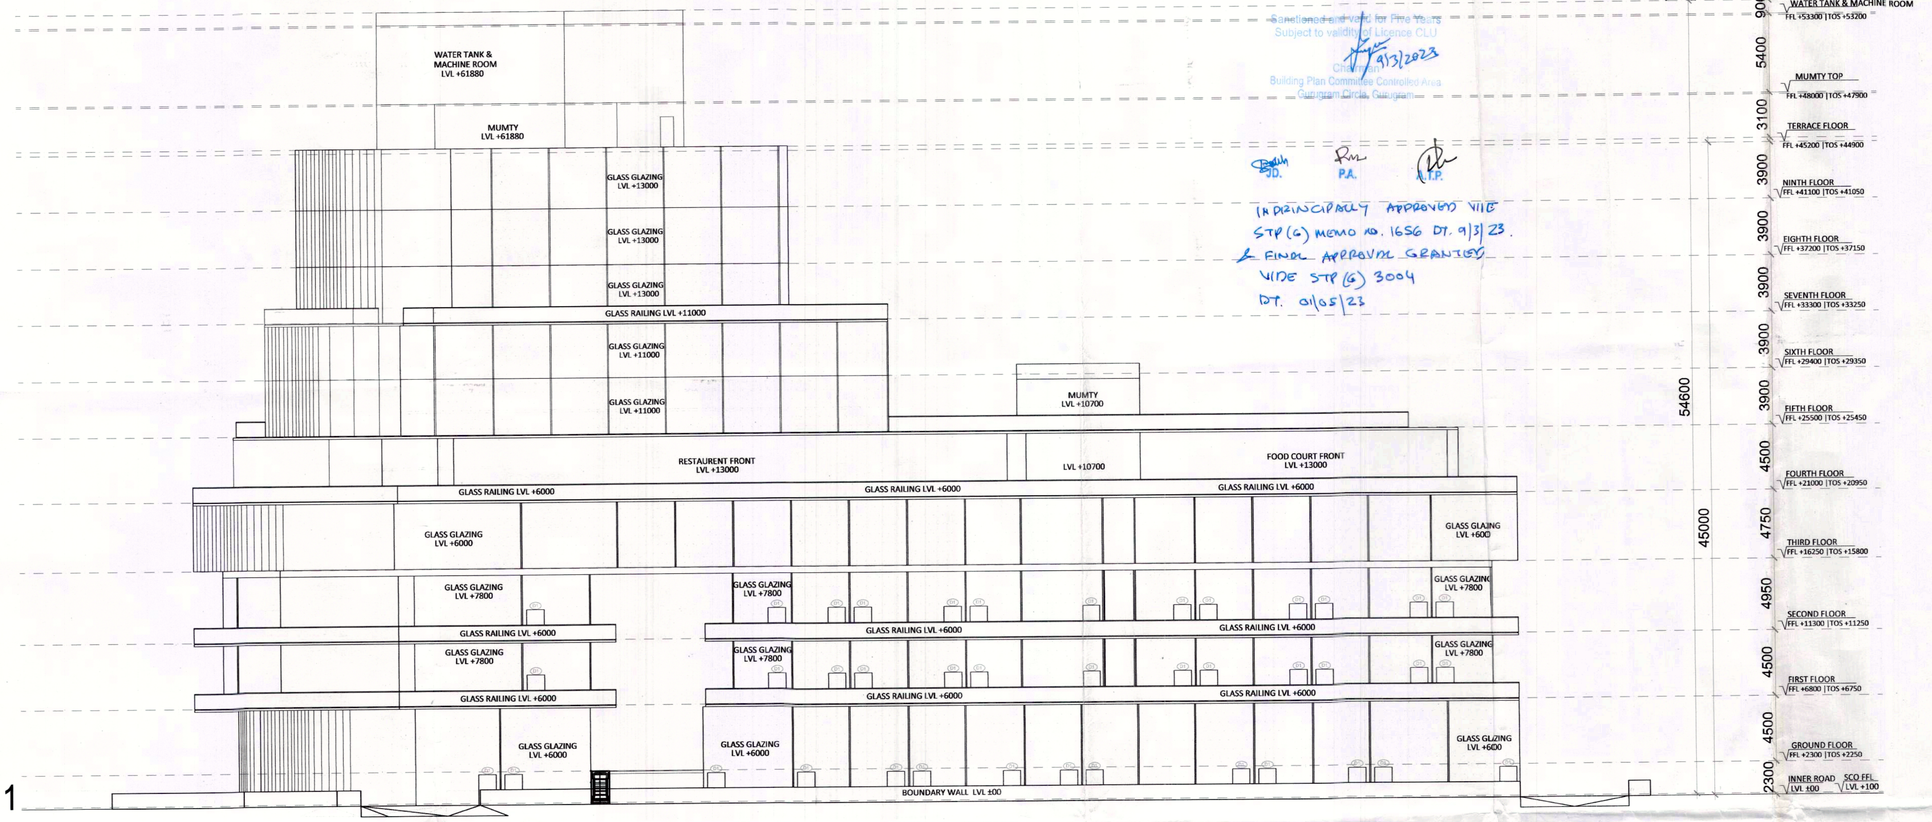

ELEVATION 1

Sanctioned & Valid for Five Years
Subject to validity of Licence CLU
Chief Architect
Building Plan Committee Controlled Area
Gurugram Circle, Gurugram

9/3/2023

V.D. P.A. A.T.P.

IN PRINCIPALLY APPROVED VIDE STP(G) MEMO NO. 1656 DT. 9/3/23.
FINAL APPROVAL GRANTED VIDE STP(G) 3004 DT. 01/05/23

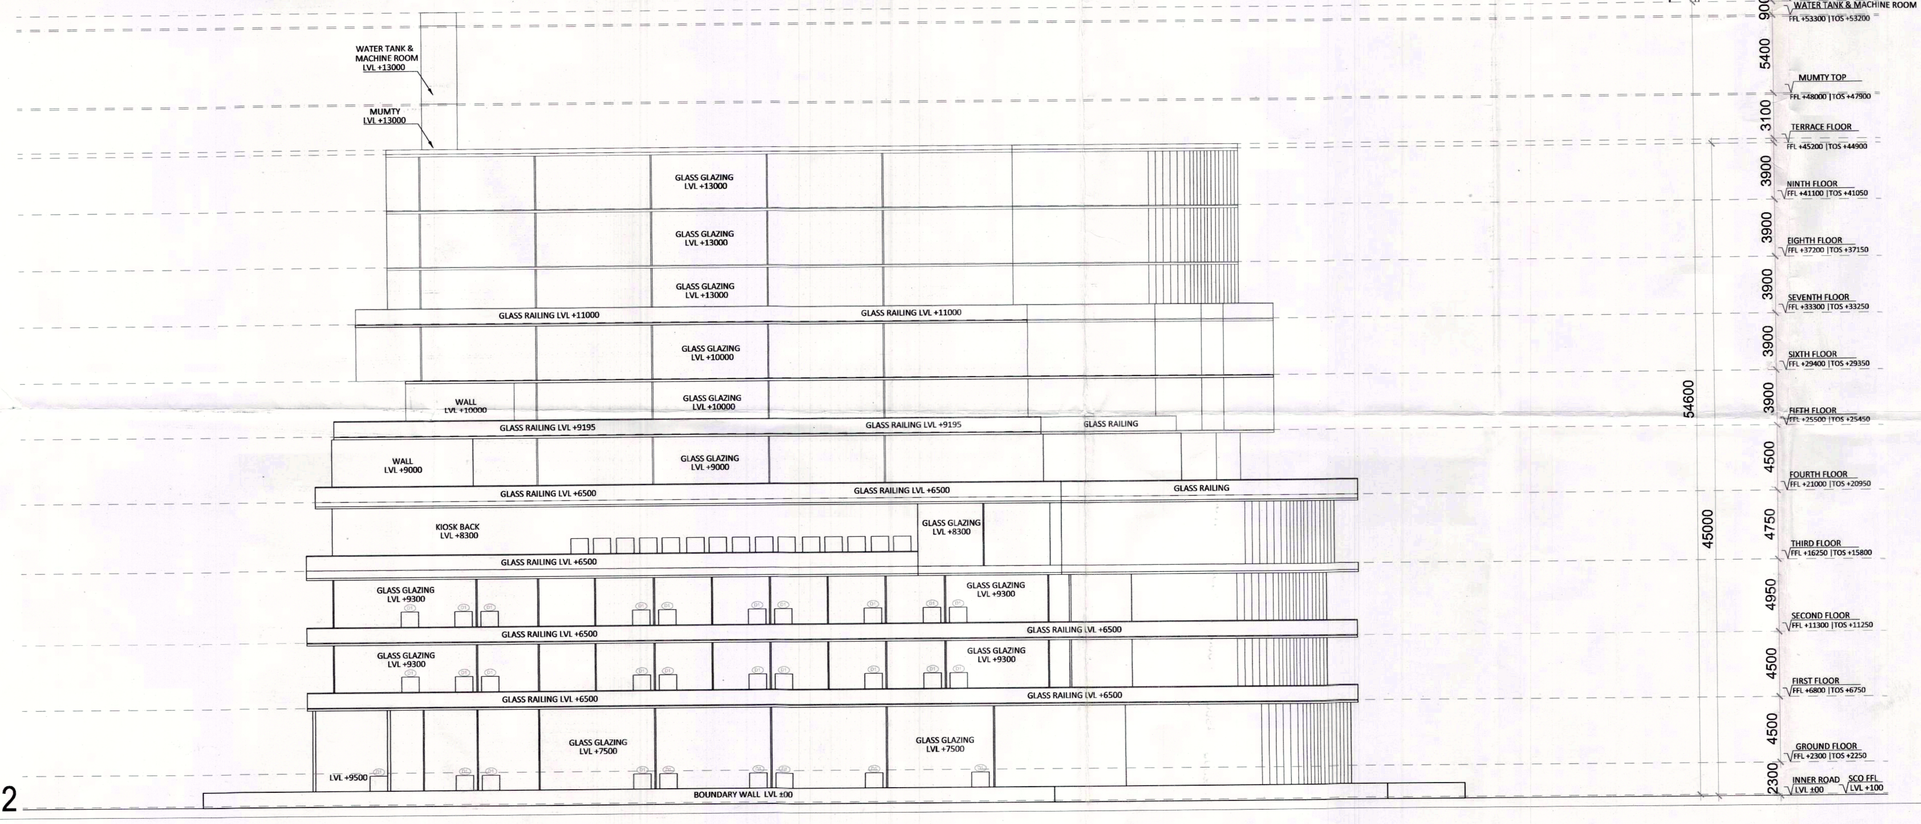

ELEVATION 2

NOTES:
- ALL LIFTS SHALL HAVE 100% POWER BACK-UP.
- ALL ELECTRICAL INSTALLATIONS SHALL BE AS PER PROVISION OF NBC.
- FIRE-FIGHTING / SAFETY PROVISIONS WILL BE AS PER RELEVANT NBC PROVISIONS.
- BASEMENT AREA SHALL HAVE MECHANICALLY VENTILATED AS PER RELEVANT CODE.
- ALL TOILETS ARE VENTILATED AS PER HARYANA BUILDING CODE 2017.
- BUILDING HAS AUTOMATIC SPRINKLER SYSTEM WHEREVER REQUIRED BY NBC.
- BUILDING WILL BE DESIGNED (STRUCTURES) AS PER RELEVANT I.S. CODES FOR EARTHQUAKE RESISTANCE.
- SOLAR PANELS OF REQUIRED CAPACITY SHALL BE PROVIDED ON ROOF TOP AS PER HAREDA /ZONING NORMS.
- ALL HANDICAP RAMPS WITH RAILING.

NOTES:
- ALL LIFTS SHALL HAVE 100% POWER BACK-UP.
- ALL ELECTRICAL INSTALLATIONS SHALL BE AS PER PROVISION OF NBC.
- FIRE-FIGHTING / SAFETY PROVISIONS WILL BE AS PER RELEVANT NBC PROVISIONS.
- BASEMENT AREA SHALL HAVE MECHANICALLY VENTILATED AS PER RELEVANT CODE.
- ALL TOILETS ARE VENTILATED AS PER HARYANA BUILDING CODE 2017.
- BUILDING HAS AUTOMATIC SPRINKLER SYSTEM WHEREVER REQUIRED BY NBC.
- BUILDING WILL BE DESIGNED (STRUCTURES) AS PER RELEVANT I.S. CODES FOR EARTHQUAKE RESISTANCE.
- SOLAR PANELS OF REQUIRED CAPACITY SHALL BE PROVIDED ON ROOF TOP AS PER HAREDA /ZONING NORMS.
- ALL HANDICAP RAMPS WITH RAILING.

KEY PLAN

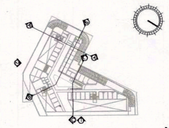

ORIENTATION

N

MEP CONSULTANT:
ENVIRONS BUILDING SERVICES CONSULTANTS
A-14 (Basement), Shivalik,
New Delhi - 110017
Ph : 011 - 41765684
E-mail : environsconsultants@gmail.com

PRINCIPAL ARCHITECT:
ARCOP ASSOCIATES PVT. LTD. ARCOP
A-15 , Pamposh Enclave, Greater
Kailash-1 , New Delhi-110048

PROJECT:-

PROPOSED BUILDING PLANS OF COMMERCIAL SITE-1 ADMEASURING 1.462 ACRES FALLING IN THE RESIDENTIAL PLOTTED COLONY OF 107.919 ACRES (LICENCE NO 97 OF 2010 DATED 18.11.2010, LICENCE NO 41 OF 2011 DATED 03.05.2011) AT SECTOR-66, GURUGRAM BEING DEVELOPED BY ELAN CITY LLP

ELAN CITY LLP
Authorised Signatory
OWNER/AUTH. SIGNATURE

Ashish Gaggar 1403332
ARCOP Associates Pvt. Ltd.
Plot No. 36B, Sec- 32, Gurgaon- 122001
ARCHITECT'S SIGNATURE

DRAWING TITLE
ELEVATION 1 & 2

DRAWING NO. A1-25 SCALE :- 1:200