D.T.P. (HQ)
Member Secretary
B.P.C.

S.T.P. (G)
Member
B.P.C.

C.T.P. (Hr.)
Chairman
B.P.C.

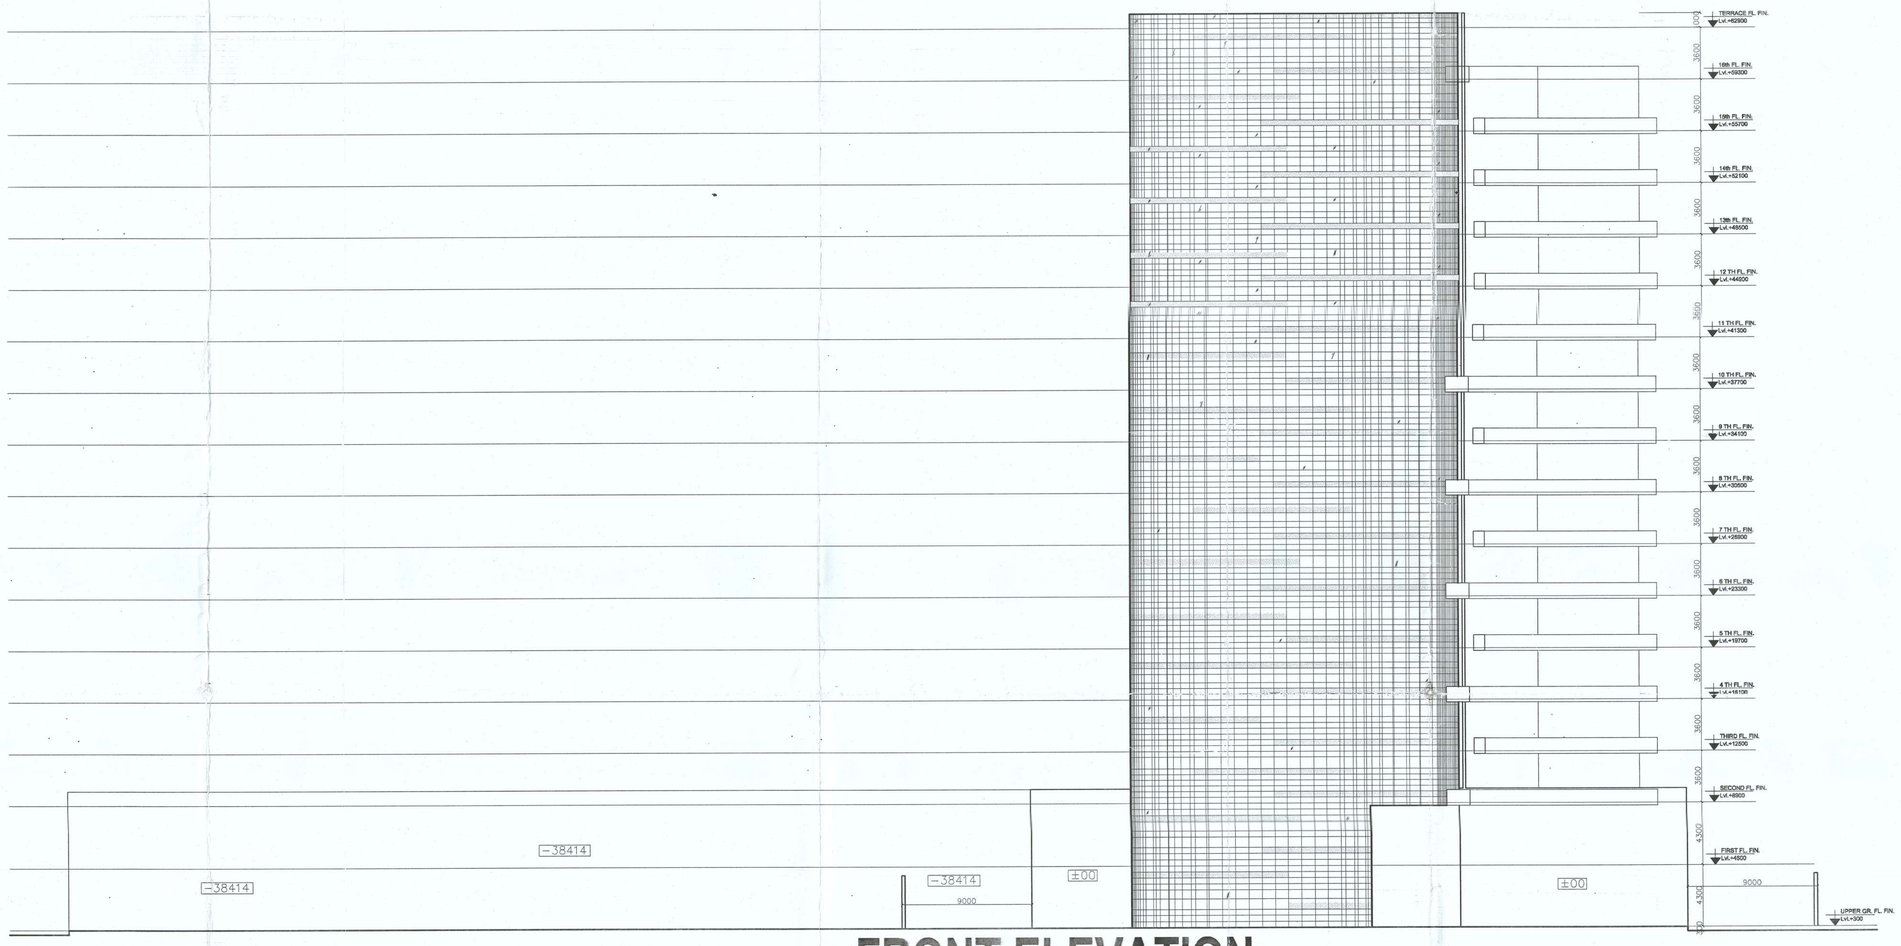

FRONT ELEVATION

RIGHT SIDE ELEVATION

OWNER'S SIGN.

ANJUM & ASSOCIATES ESTATES PVT. LTD.
Authorised Signatory

ARCHITECTS SIGN

RAJ KUMAR DHIR
ARCHITECT
LIC.No.-CA/91/13852

DFA CONSULTANTS PVT. LTD
C-10,SECTOR 3,
NOIDA - 201301

STRUCTURAL CONSULTANT

ESCOM CONSULTANTS PVT. LTD.
C-10,SECTOR 3,
NOIDA - 201301

PROJECT

PROPOSED BUILDING PLAN OF COMMERCIAL COLONY MEASURING 3.7157 ACRES(LICENCE NO 24 OF 2011DATED 24-03-2011) IN SECTOR-109, GURGAON MANESAR URBAN COMPLEX BEING DEVELOPED BY M/S ANJUM ASSOCIATES PVT. LTD. AND OTHERS

DRAWING TITLE

ELEVATIONS

Scale	1:200
Date	
SHEET. NO.	DRG. NO.
JOB. NO	A-09