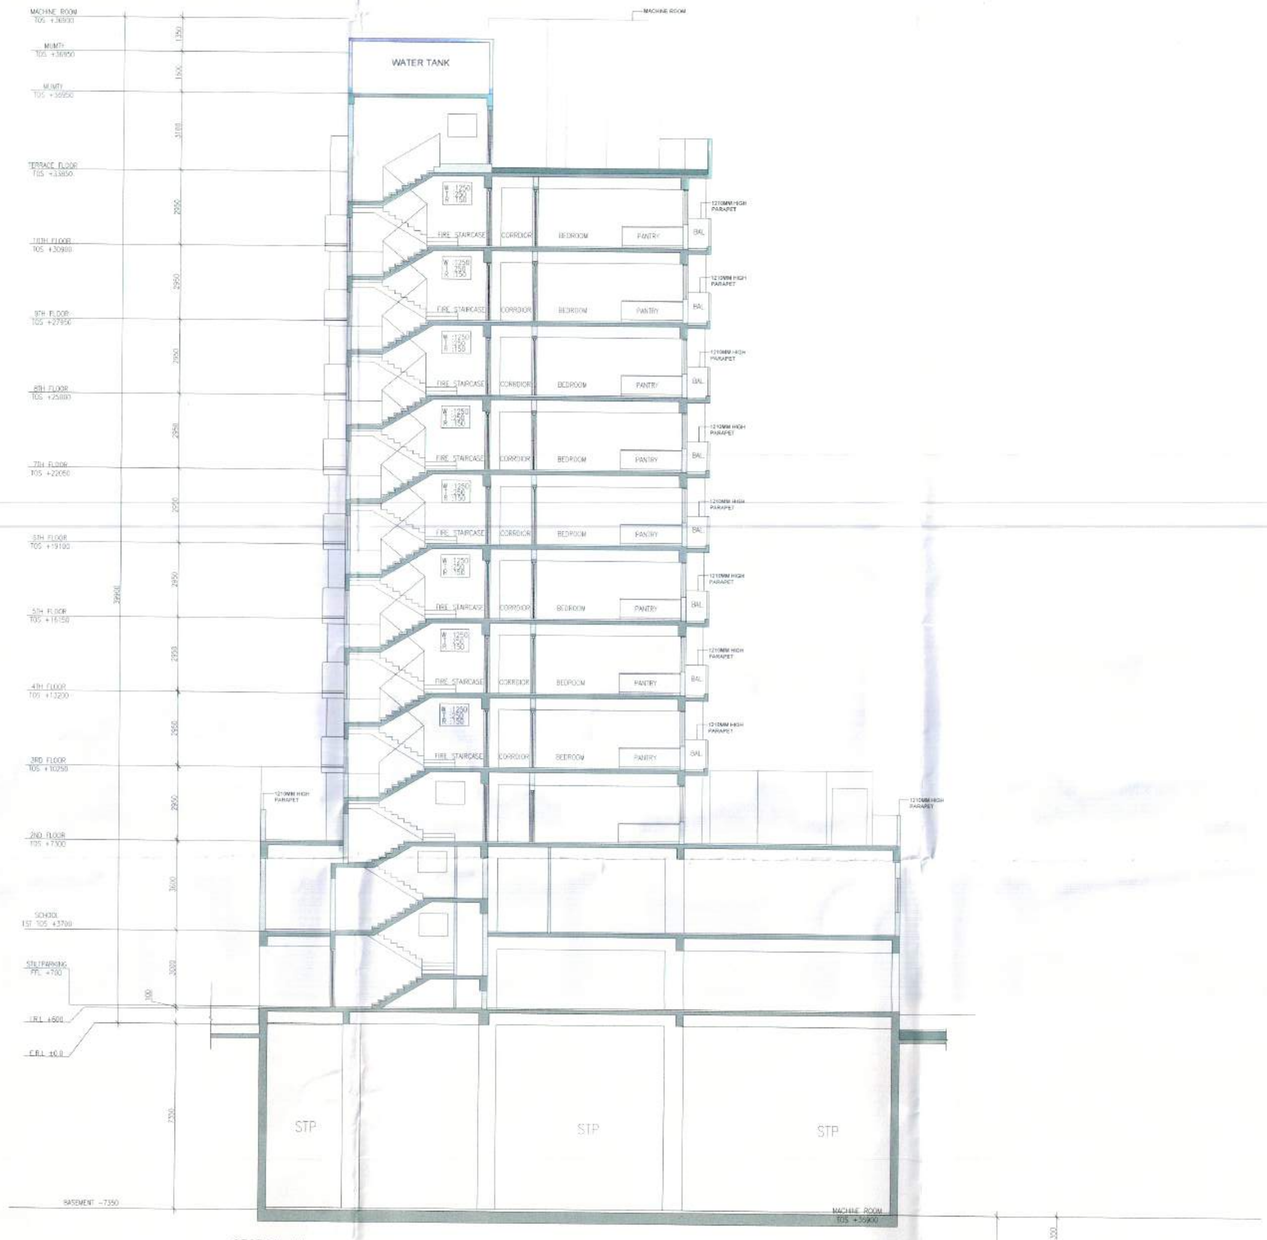

SECTION AA

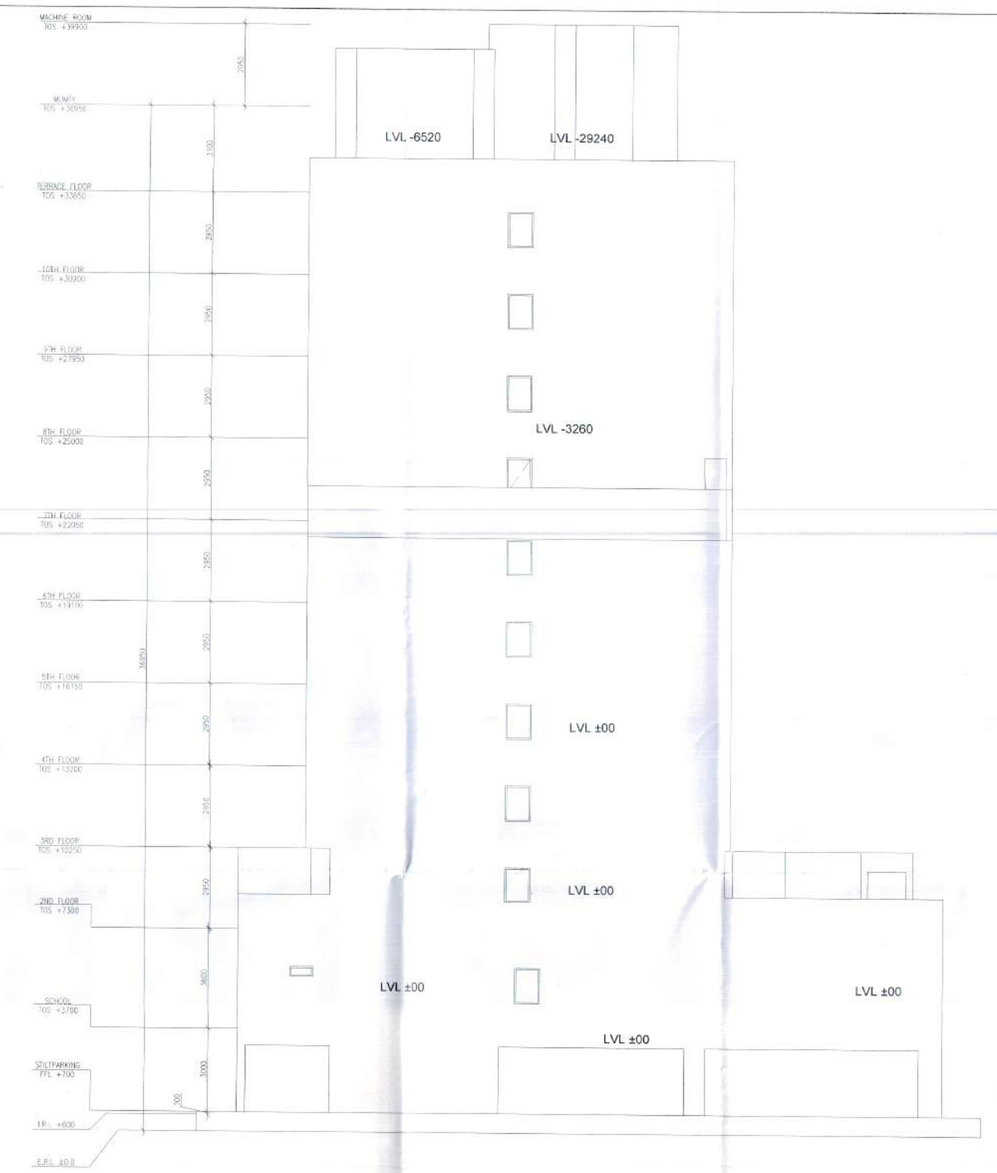

ELEVATION D

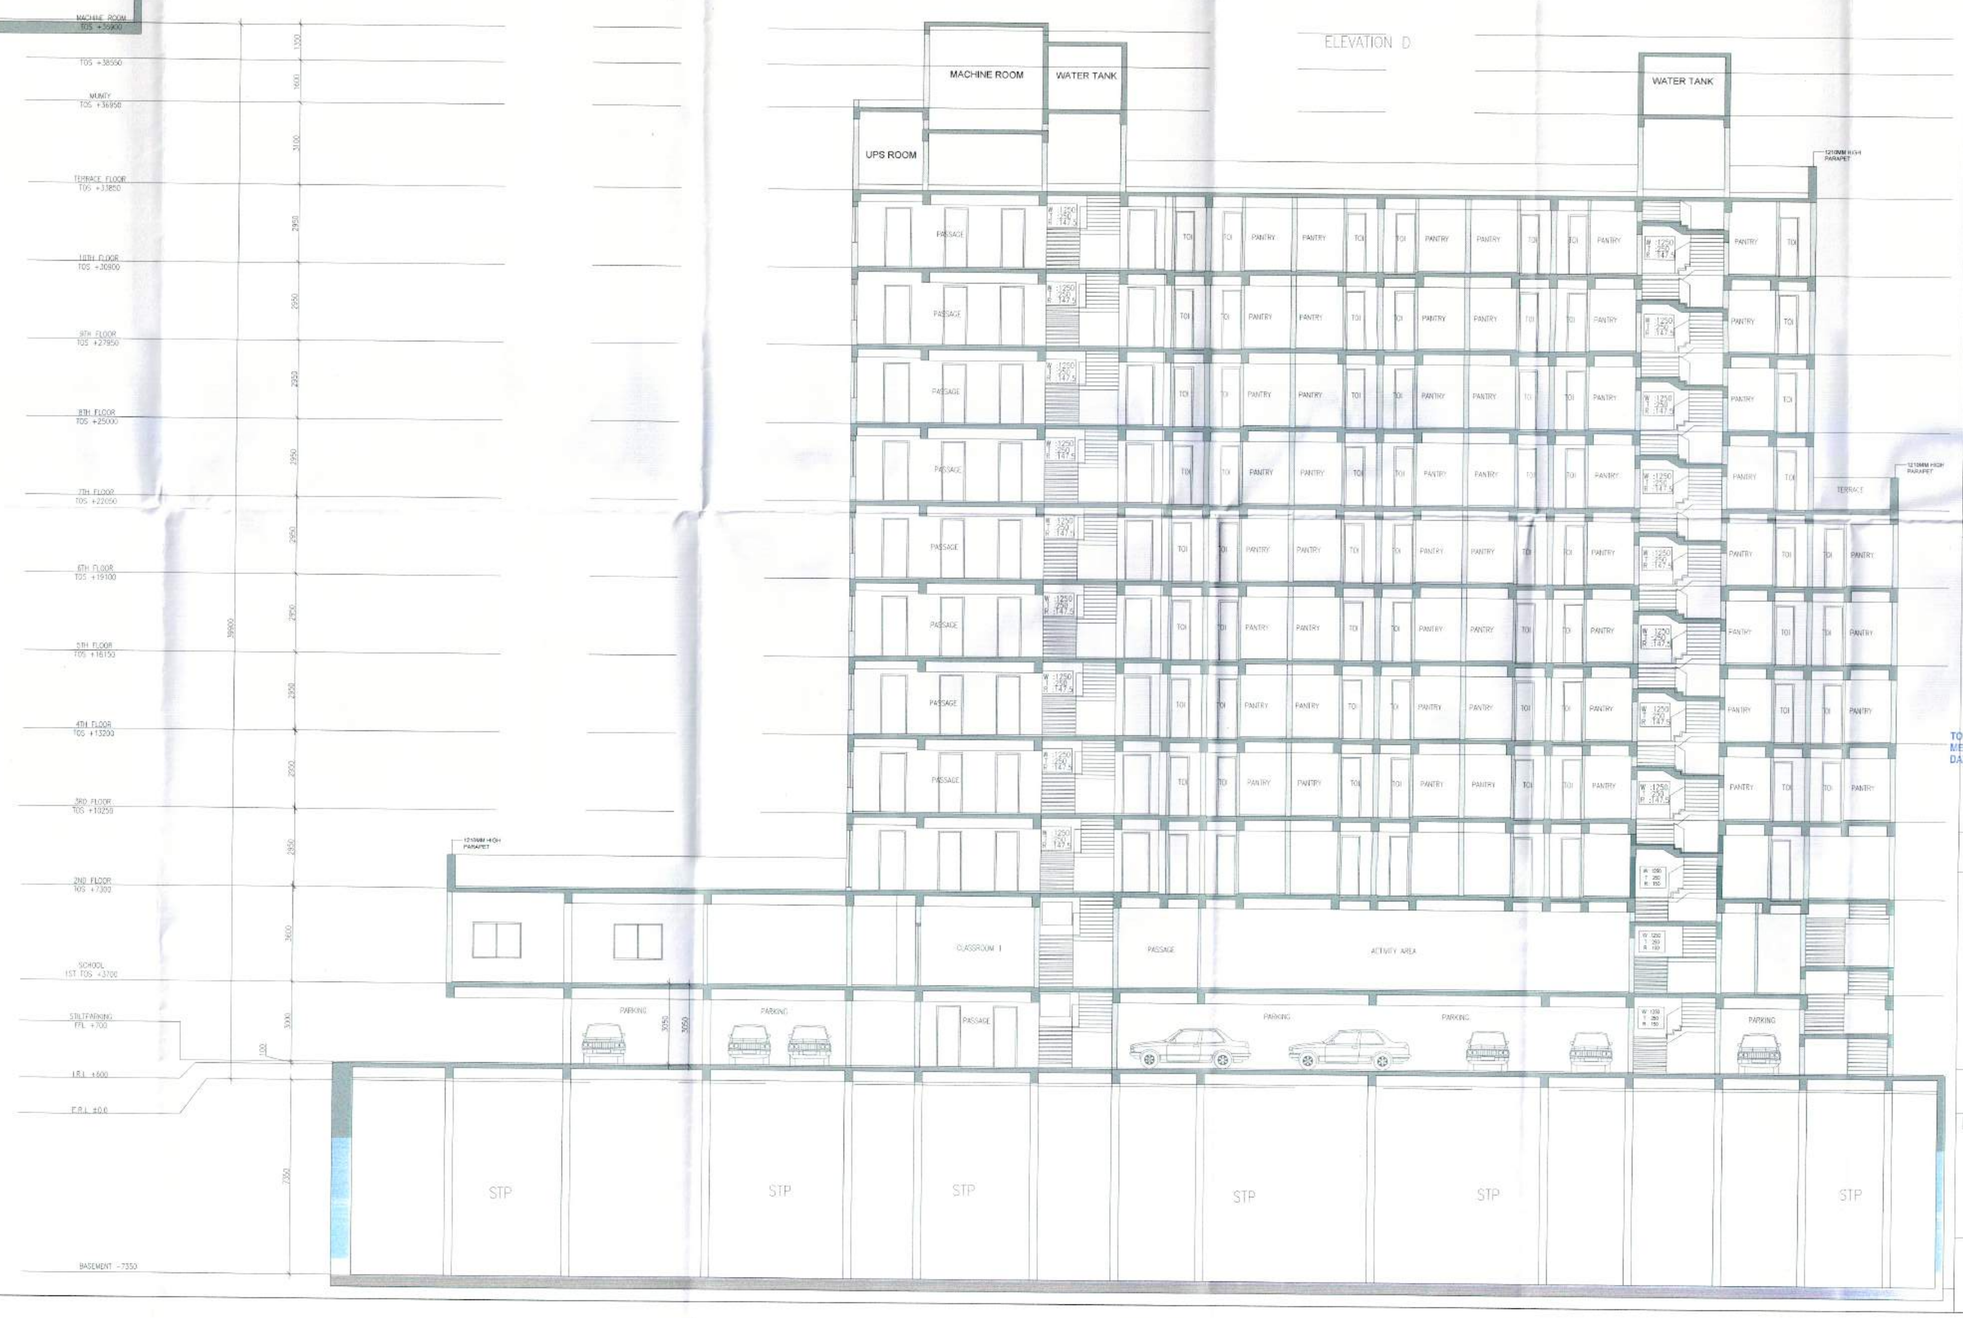

Note :-

1. BUILDING HAS AUTOMATIC SPRINKLER SYSTEM WHEREVER REQUIRED BY NBC
2. BUILDING WILL BE DESIGNED (STRUCTURES) AS PER RELEVENT IS CODES FOR EARTH QUAKE RESISTANCE

PROJECT:

Proposed building plan of Mixed Land use colony (99.5% Residential component and 0.5% Commercial component) under TOD zone over an area measuring 10.7 acres (Licence no. 83 of 2023 dated 18/4/2023) in the revenue estate of village Maidawas, Sector- 66 Gurugram, Haryana being developed by Etsy Realcon Pvt. Ltd.

OWNER:

ETSY Realcon Private Limited.

ARCHITECTS

STUDIO SYMBIOSIS

OWNER'S SEAL & SIGNATURE

ATP(HQ) Member BPAC
STP(HQ) Member BPAC
STP(HQ) Member BPAC
Consultant Architect
ATP(HQ)

SANCTIONING TO BE READ IN LIEU OF OFFICE MEMO NO. 3505 DATED: 18/9/2023

JD
PA
ATP

ARCHITECT'S SEAL & SIGNATURE

Ram Kutar Bassi
JD(HQ)

AMIT GUPTA
Architect
CA / 2004/03147

DD(HQ) Member BPAC

Scale : 1:100

Drawing Title:-

SECTION-AA & BB
ELEVATION-D

Drawing No:-

E-05