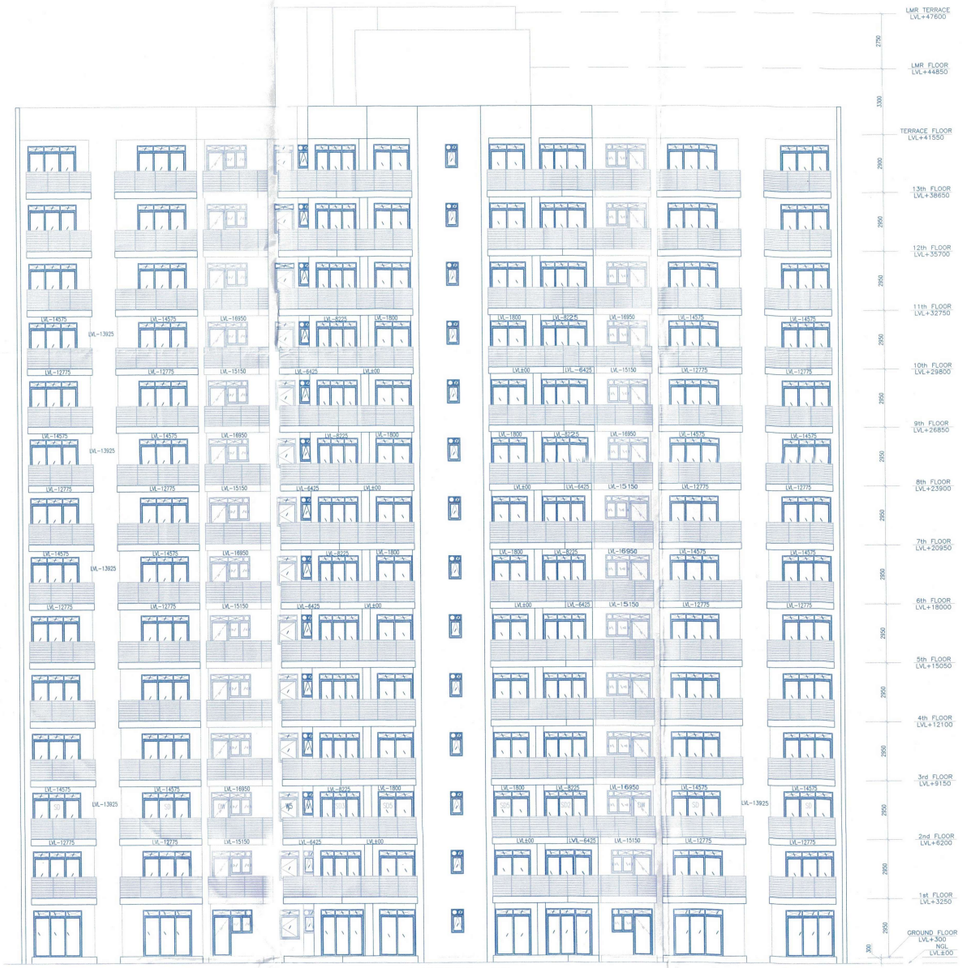

ELEVATION– 01
TOWER–7

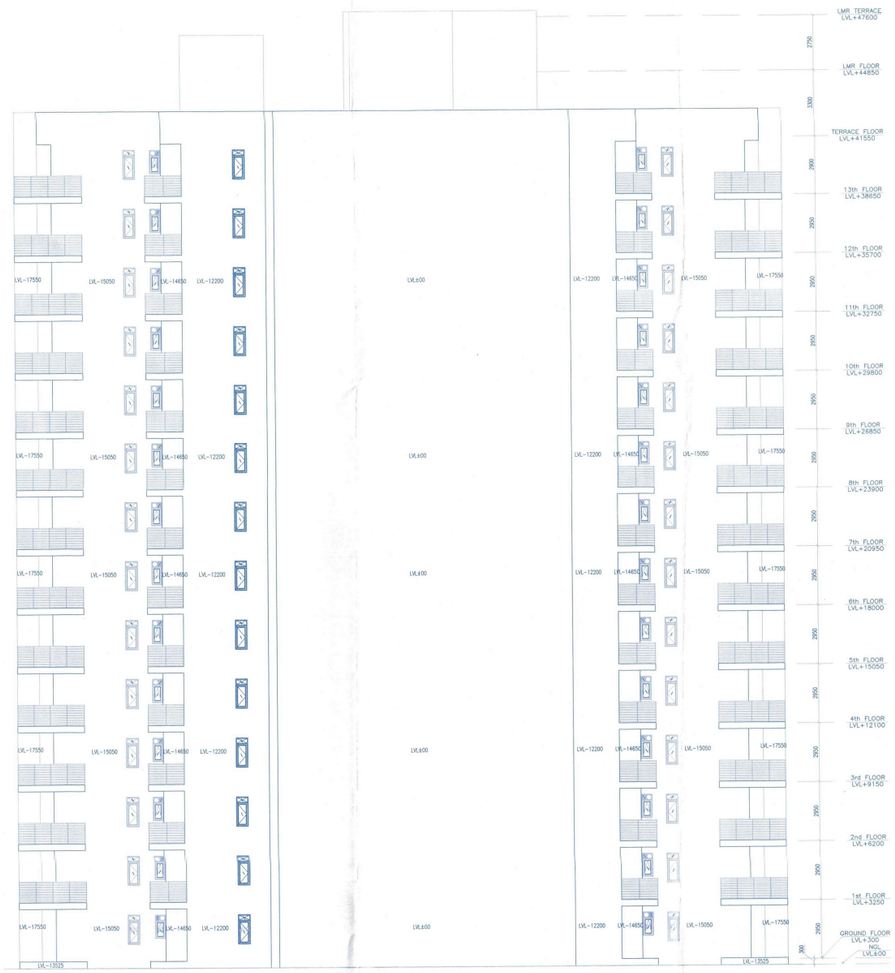

ELEVATION– 02
TOWER–7

Note :-

1. BUILDING WILL BE DESIGNED (STRUCTURES) AS PER RELEVENT IS CODES FOR EARTH QUAKE RESISTANCE.

LEGEND:–

Project:

PROPOSED GROUP HOUSING COLONY MEASURING 14.59375 ACRES (LICENCE NO.47 OF 2013 DATED 06.06.2013)IN SECTOR –79 GURGAON MANESAR URBAN COMPLEX BEING DEVELOPED BY STERLING INFRASTRUTURE PVT. LTD. AND OTHERS.

PROJECT CONSULTANTS: RSP

RSP Design consultants (I) Pvt. Ltd.
UNIT 507, TIME TOWER, MG ROAD, GURGAON–122002
TEL: 4706868 FAX: 4706818
HEAD OFFICE:NO.30, MUSEUM ROAD, BANGALORE – 560 001 TEL: 25596868 FAX: 25596818
EMAIL: rsp@rspindia.net ; www.rspindia.net

Associate Architects

RSMS ARCHITECTS

RSMS ARCHITECTS PVT. LTD.
69,Nora Niwas Bhawani Kunj
(Behind D2), Vasant Kunj,
New Delhi–110070.
Tel.: 011–26898616,26898617
www.rsms–arch.com

SANCTIONED

To be read in conjuction with memo No. 1918 Dtd. 2/10/14

D.T.P. (HQ) Member Secretary B.P.C.
S.T.P. (HQ) Member B.P.C.
C.T.P. (Hr.) Chairman B.P.C.

ARCHITECT'S SEAL & SIGNATURE

OWNER'S SEAL & SIGNATURE

For Sterling Infrastructure Pvt. Ltd.
Authorised Signatory

JUNE,2014 | Scale : 1:100 | N

Drawing Title:–
ELEVATION–1 & 2
(TOWER–7)

Drawing No:–
D–08