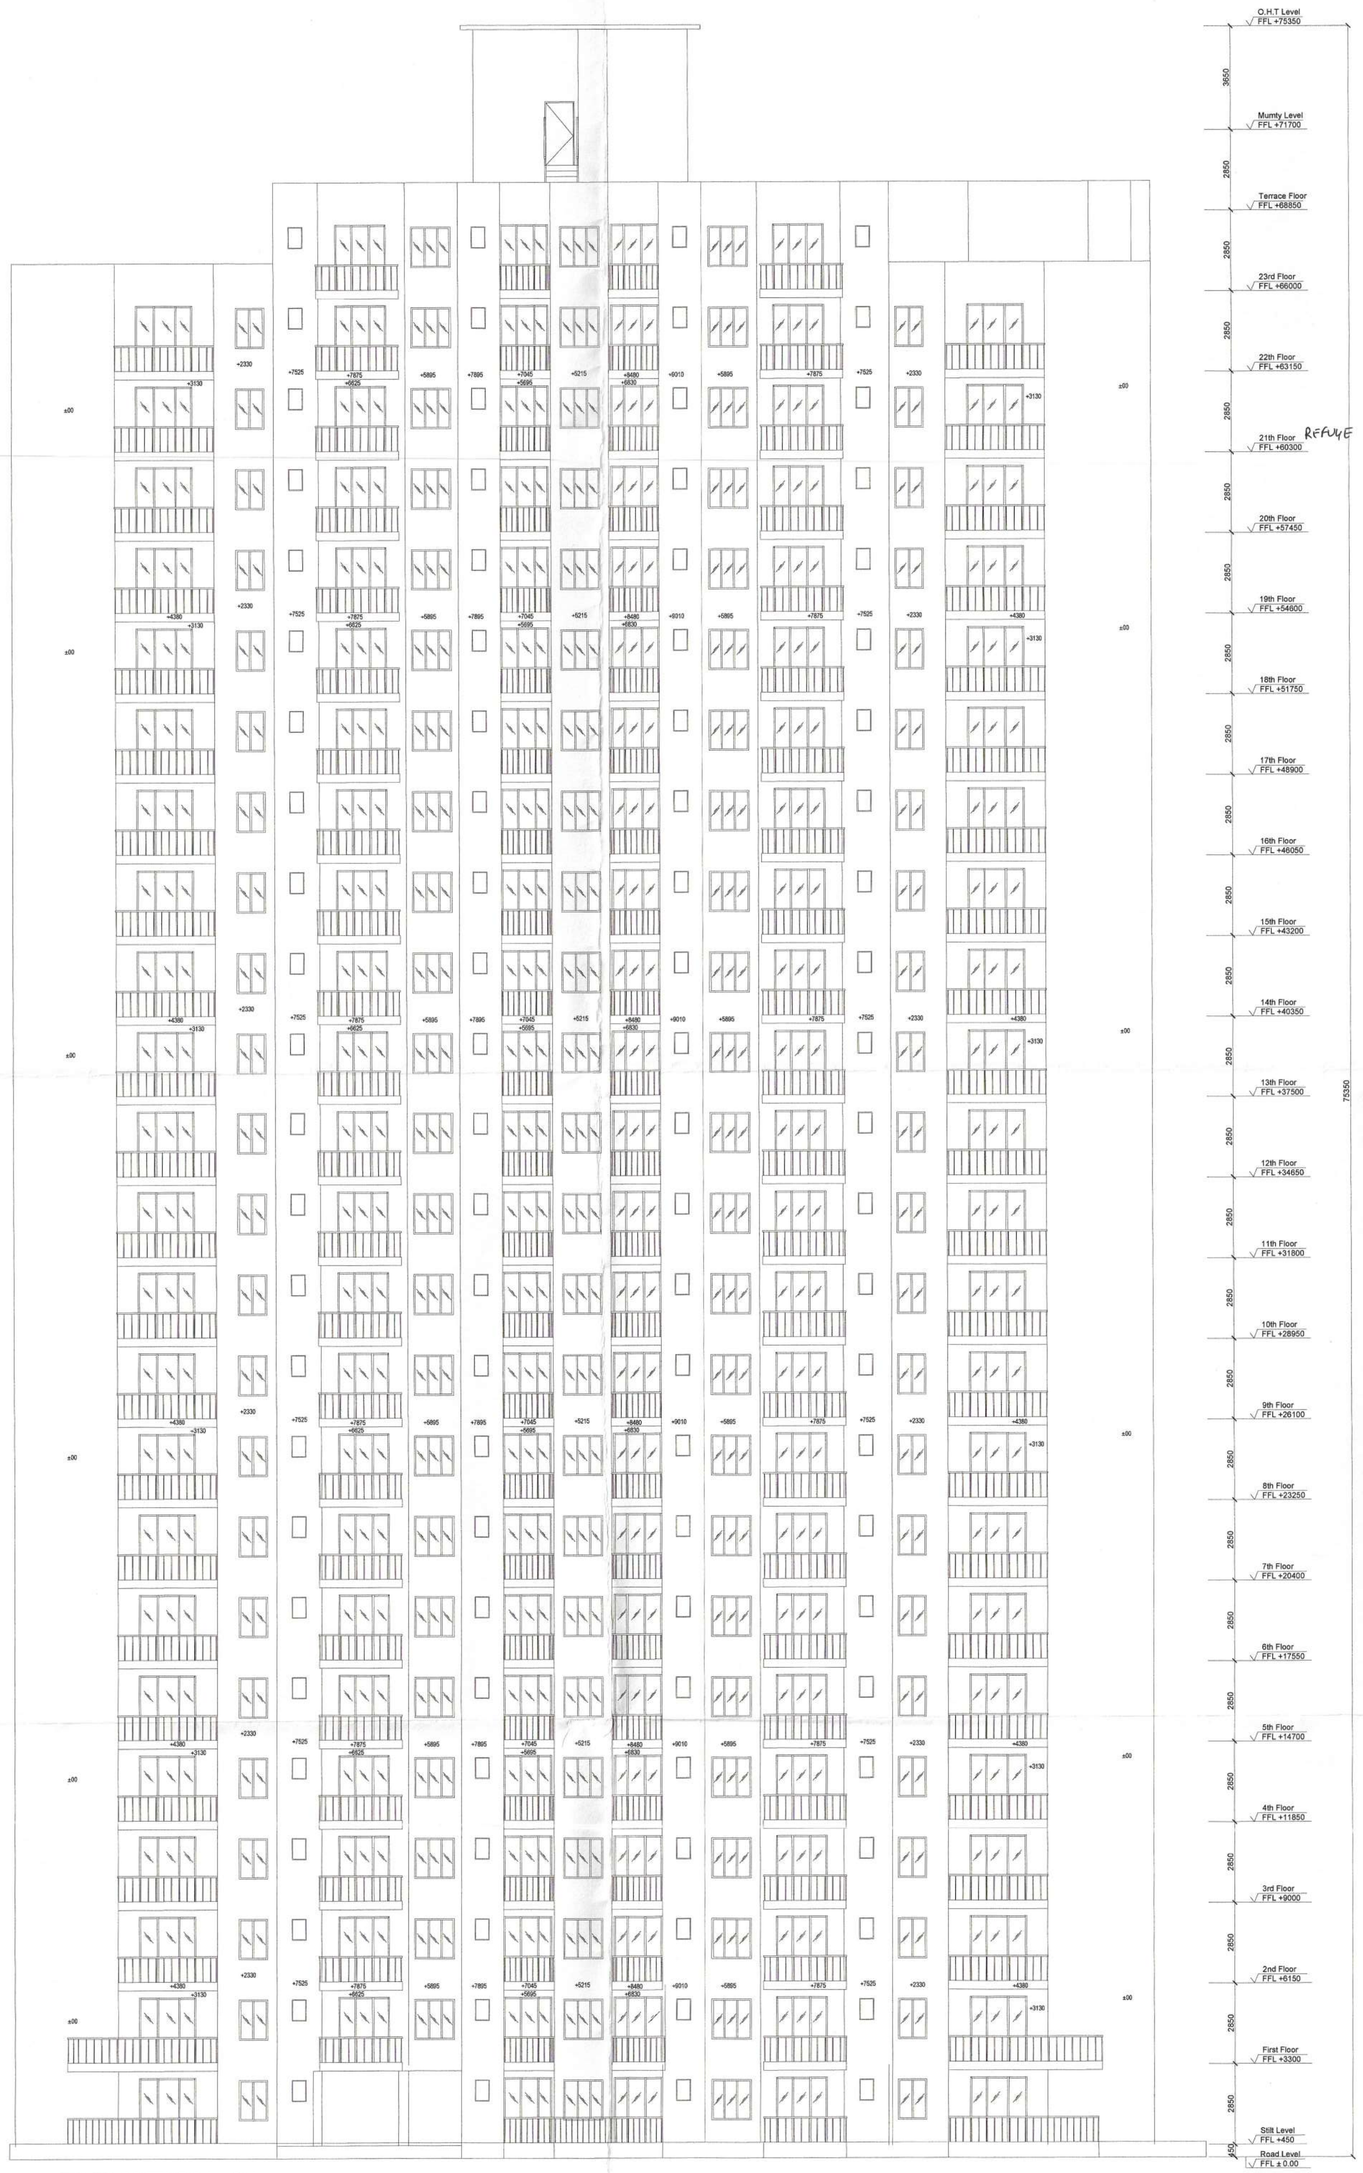

ELEVATION -01

SANCTIONED
TO BE READ WITH THIS OFFICE
MEMO NO.:
DATED :

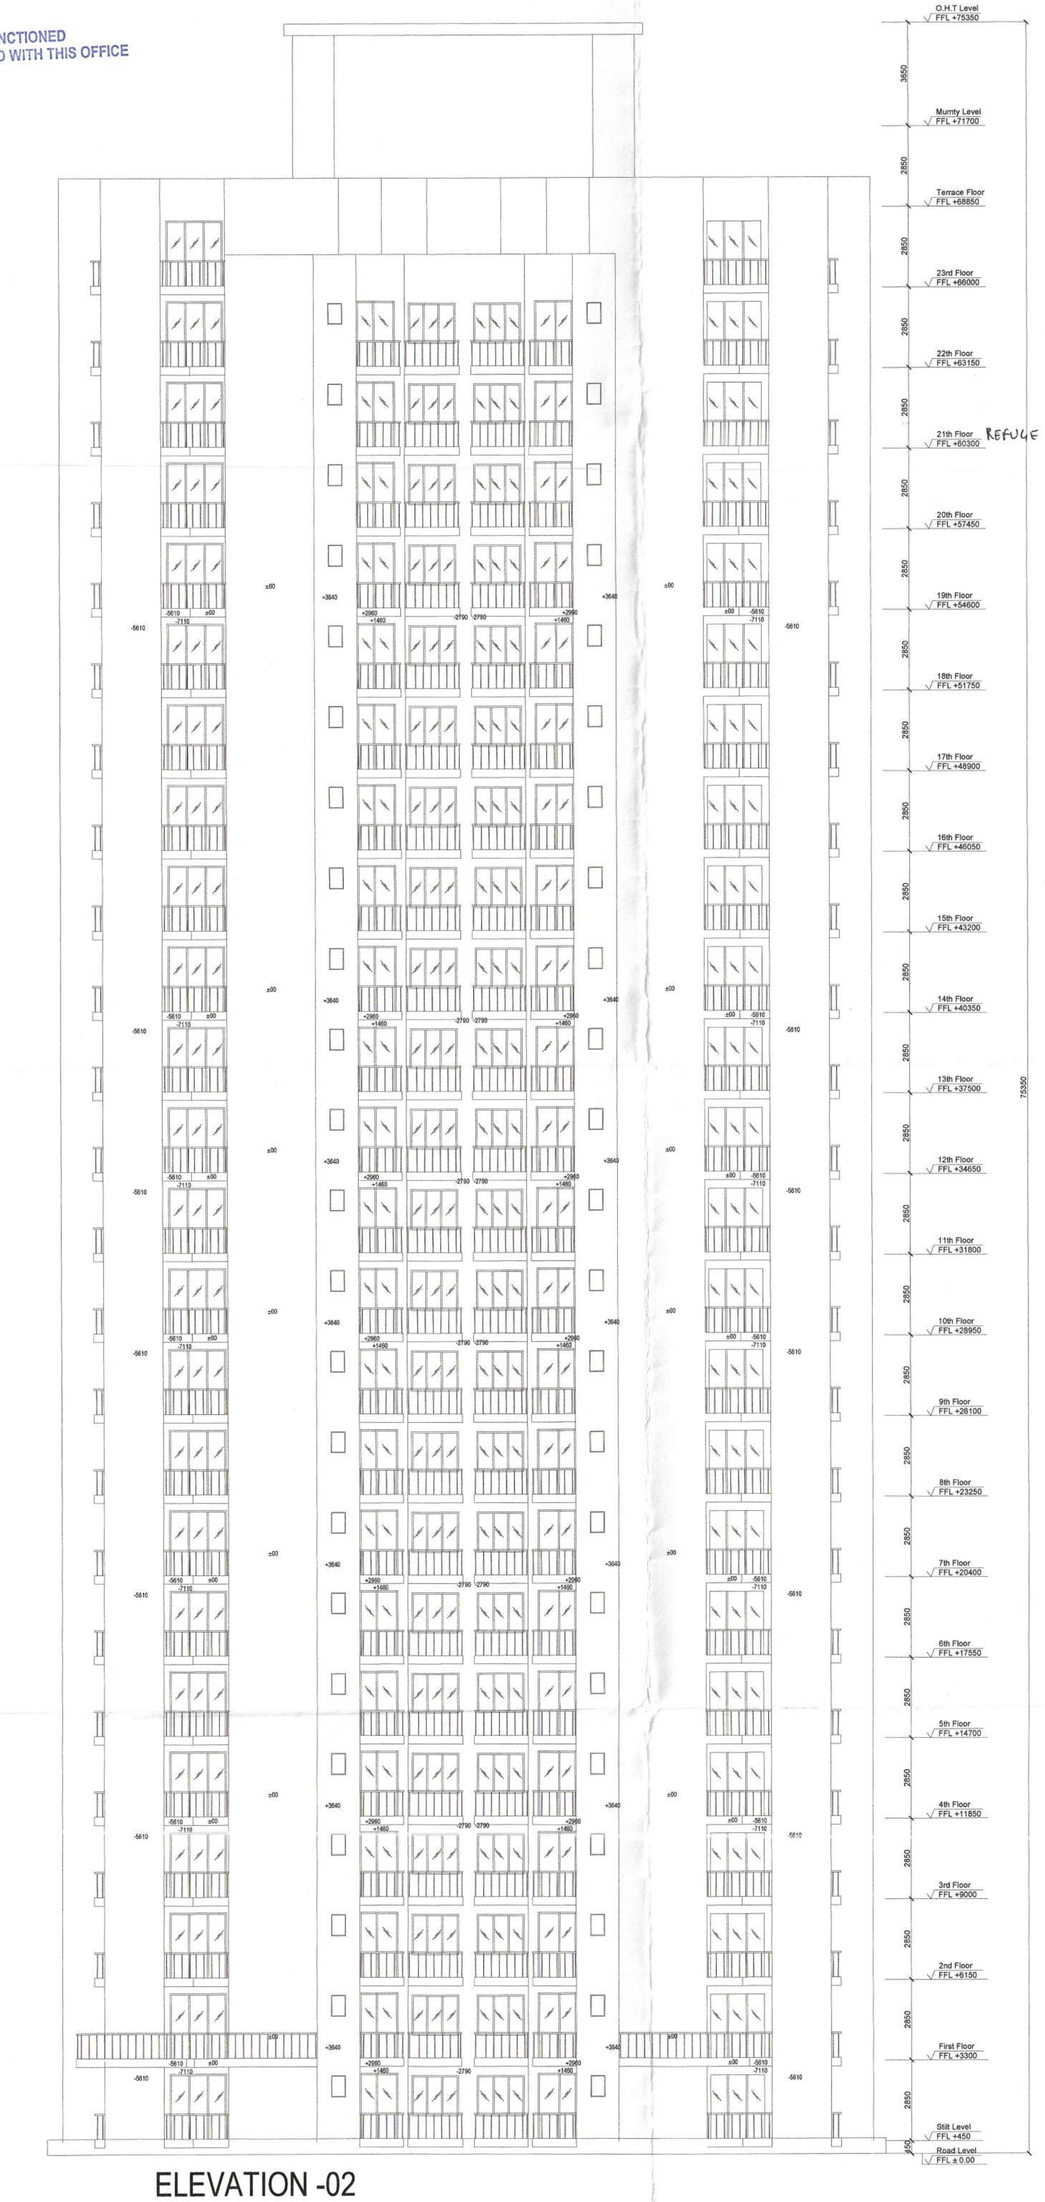

ELEVATION -02

DTP (HQ) — S.T.P (HQ) Member Secretary B.P.A.C. — S.T.P (G) Member B.P.A.C — A.D.T.P (Hr.) Chairman B.P.A.C

AD — PA — ATP — ATP (HQ)

Consultant Architect

DDTP (HQ) MEMBER BPAC

Ram Avtar Bassi
JD(HQ)

This is to certify that the project will be constructed on MIVAN (Aluminium Formwork) construction technology which is more effective & stable design strategy and same is as perNational Building Code IS-456:2000, Section 32.1 & 32.2 whereas Minimum Thickness of all walls shall be 100 mm in RCC.

PROJECT TITLE

PROPOSED BUILDING PLANS OF AFFORDABLE GROUP HOUSING COLONY OVER AN AREA MEASURING 9.90625 ACRES (LICENSE NO. 131 OF 2023 DATED 23.06.2023)IN REVENUE ESTATE OF VILLAGE MOHAMMADPUR GUJJAR AND SOHNA, SECTOR-35, DISTRICT GURUGRAM.
BEING DEVELOPED BY TATHASTU REALTY PRIVATE LIMITED (FORMERLY KNOWN AS SEDULOUS REALTECH PVT. LTD.)

LC -4982

OWNERS' SIGNATURE

TATHASTU REALTY PRIVATE LIMITED

ARCHITECTS' SIGNATURE

Avanika Vashisth
CA/2018/91670

DRAWING TITLE

TOWER - 01

TOWER - 1 ELEVATION 1& 2

ARCHITECT		NORTH
GANGA REALTY - DESIGN TEAM GANGA REALTY Vatika Tower, Golf Course Road Gurugram, Haryana		A N
DATE	SEPT, 2023	DWG. NO.
SCALE	1:100	**S - 110**
DEALT	DA	
CHECKED	NKM	