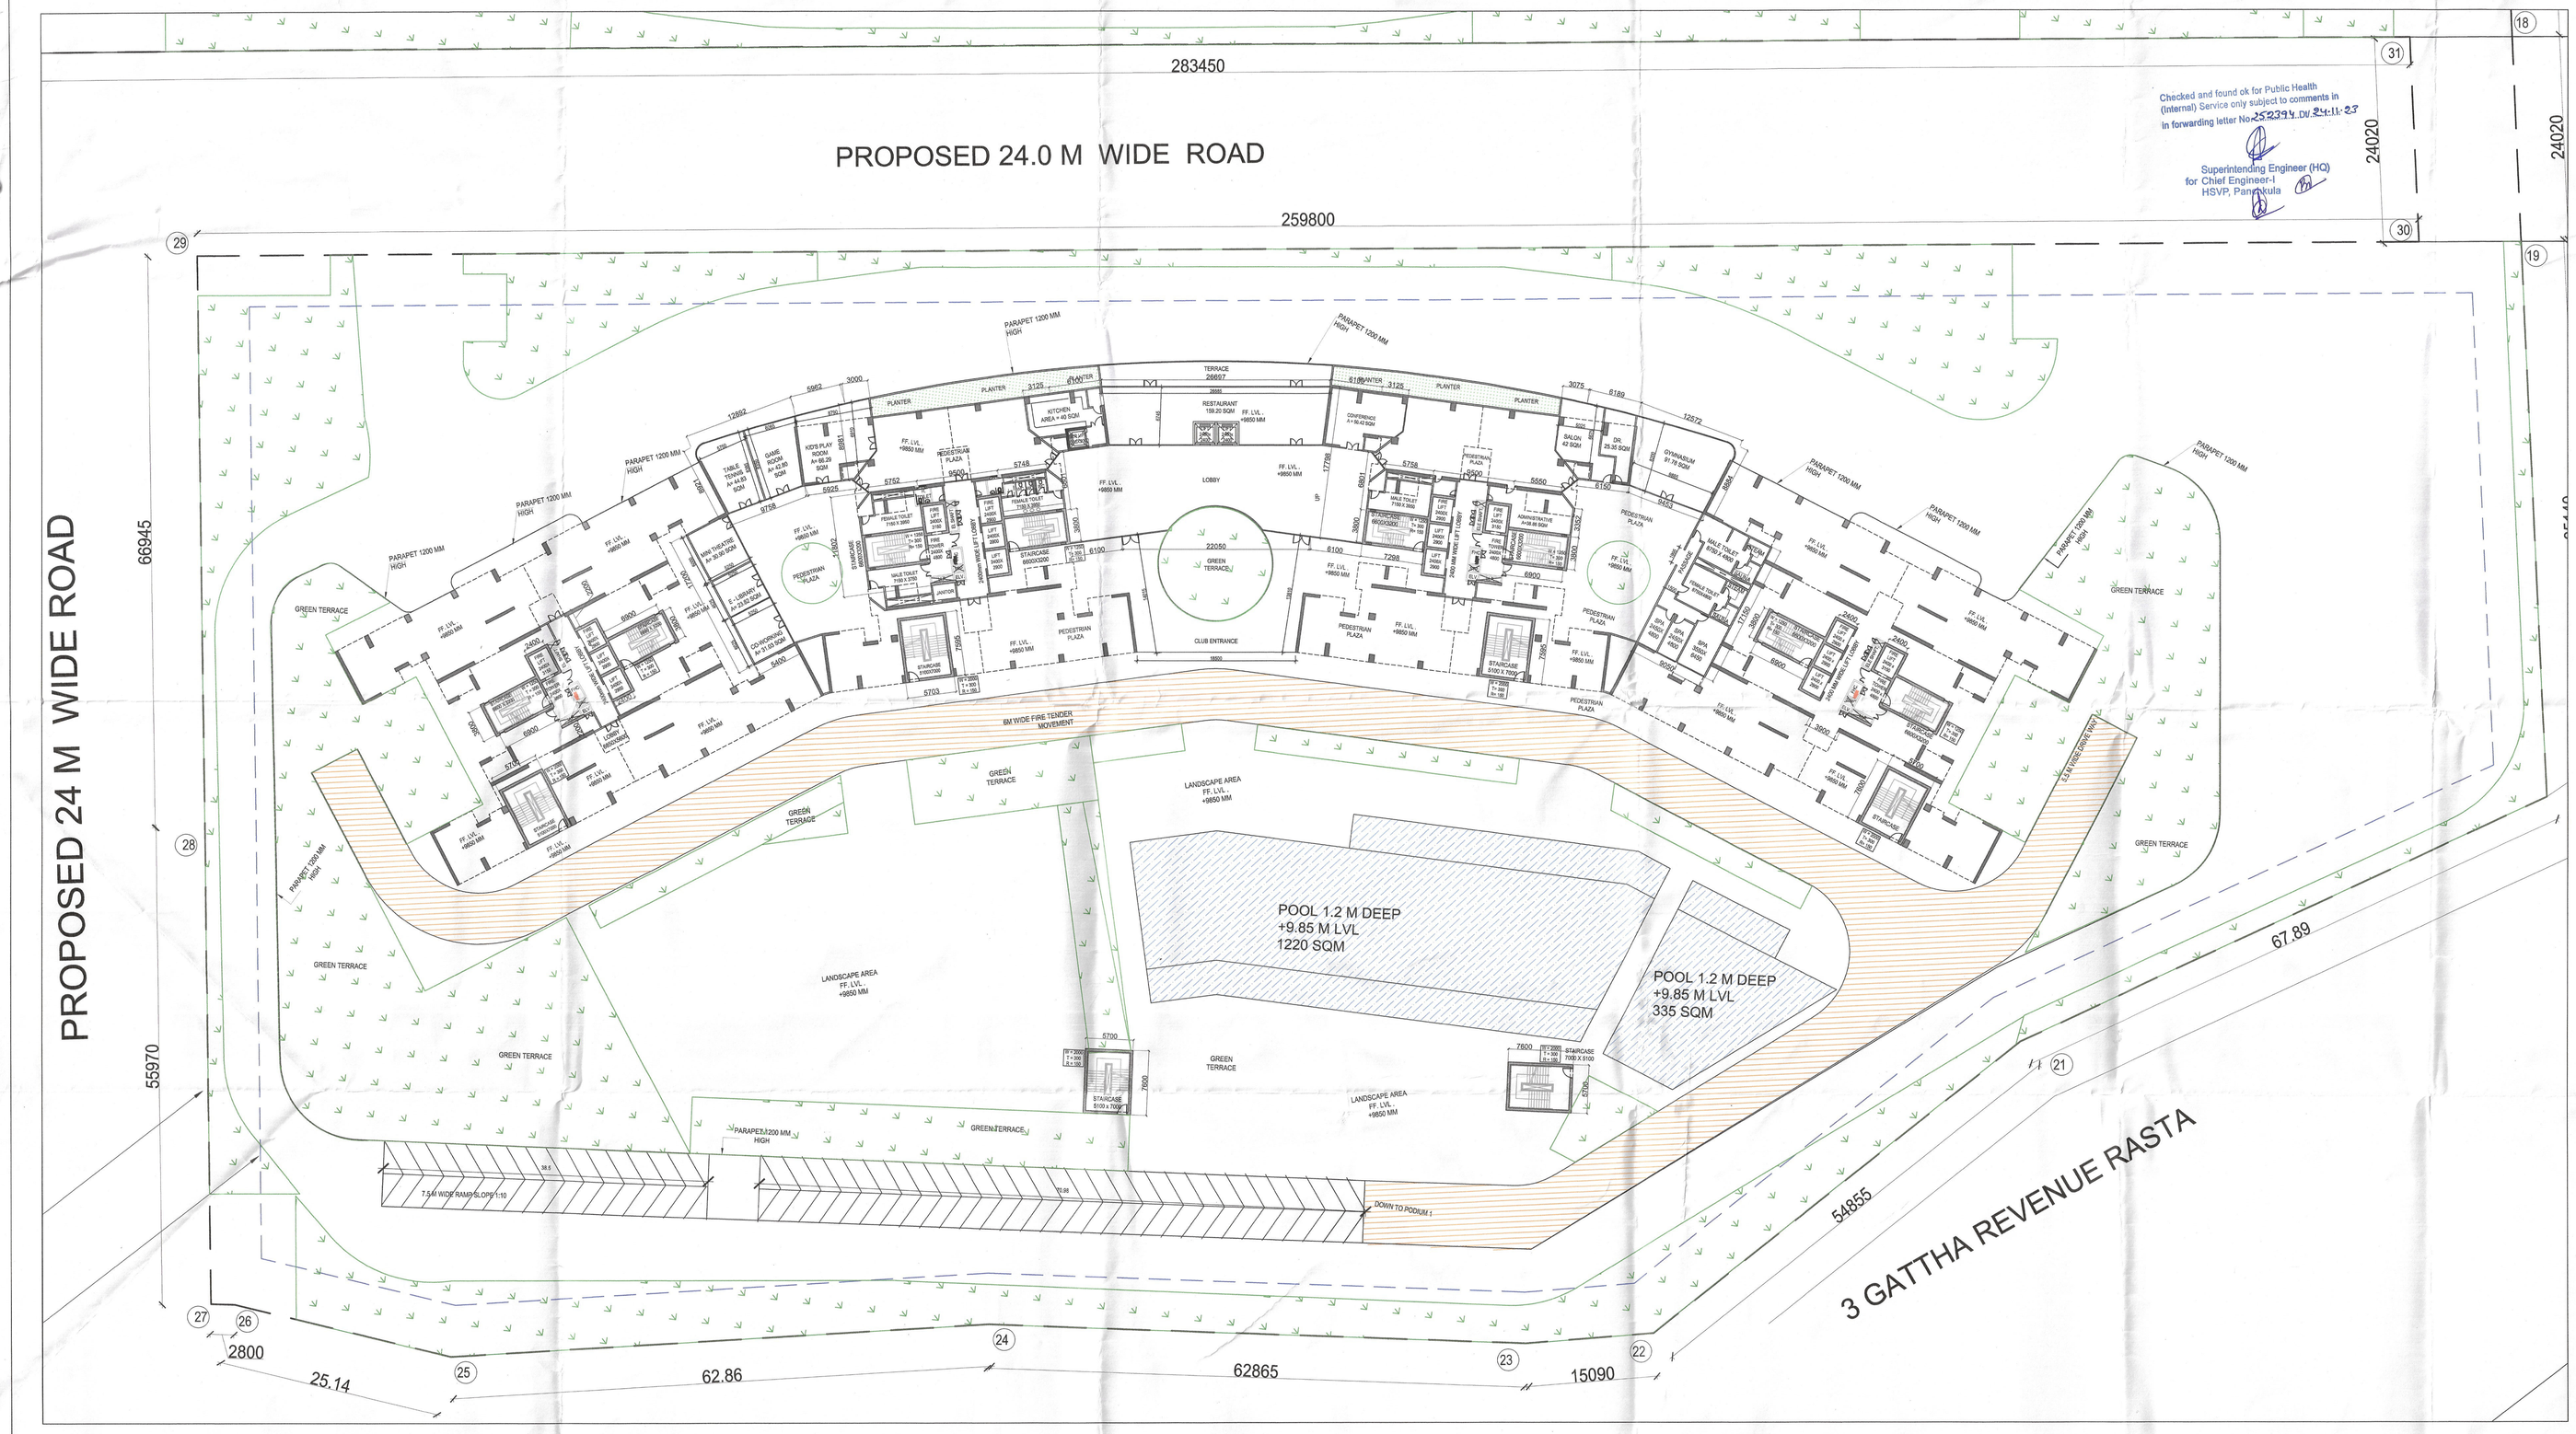

Checked and found ok for Public Health (Internal) Service only subject to comments in in forwarding letter No. 252334 Dt. 24.11.23

Superintending Engineer (HQ)
for Chief Engineer-I
HSVP, Panchkula

Sign & Stamp

DTP (HQ) | STP(HQ) Member Secretary BFAC | STP(I) Member BFAC

Consultant Architect

DTP (HQ)

AD. | P.A. | A.T.P.

(Dinesh Kumar) PA(HQ)

SANCTIONED
TO BE READ WITH THIS OFFICE MEMO NO.:
DATED :

DTP (HQ) Member BFAC

DESIGN FORUM INTERNATIONAL
• ARCHITECTURE • URBAN DESIGN • TOWN PLANNING •

K-47 , KAILASH COLONY NEW DELHI-48
PHONE: 011 - 46556600 FAX : 46556601

PROJECT NAME & ADDRESS

PROPOSED GROUP HOUSING DEVELOPMENT AT VILLAGE GADAULI KALAN, SECTOR 37 D GURUGRAM BEING DEVELOPED BY SIGNATURE GLOBAL BUSSINESS PARK PVT. LTD. AT SECTOR - 37 D, AREA - 16.65625 ACRE. LICENCE NO. - 230 OF 2023 DATED 02-11-2023

CLIENT NAME & ADDRESS

SIGNATURE GLOBAL BUSSINESS PARK PVT. LTD.

114, SECTOR-44, GURUGRAM HARYANA- 122002

ARCHITECT'S SIGN & STAMP	CLIENT'S SIGN & STAMP
MKS MANISH KUMAR CA/2008/42027	Signature Global Business Park Pvt. Ltd.

DRAWING TITLE

FIRST FLOOR PLAN (BLOCK A3)

SCALE	DRAWING NO.	NORTH
1:300 ON A0	1G	
DATE		
31-10-2023		