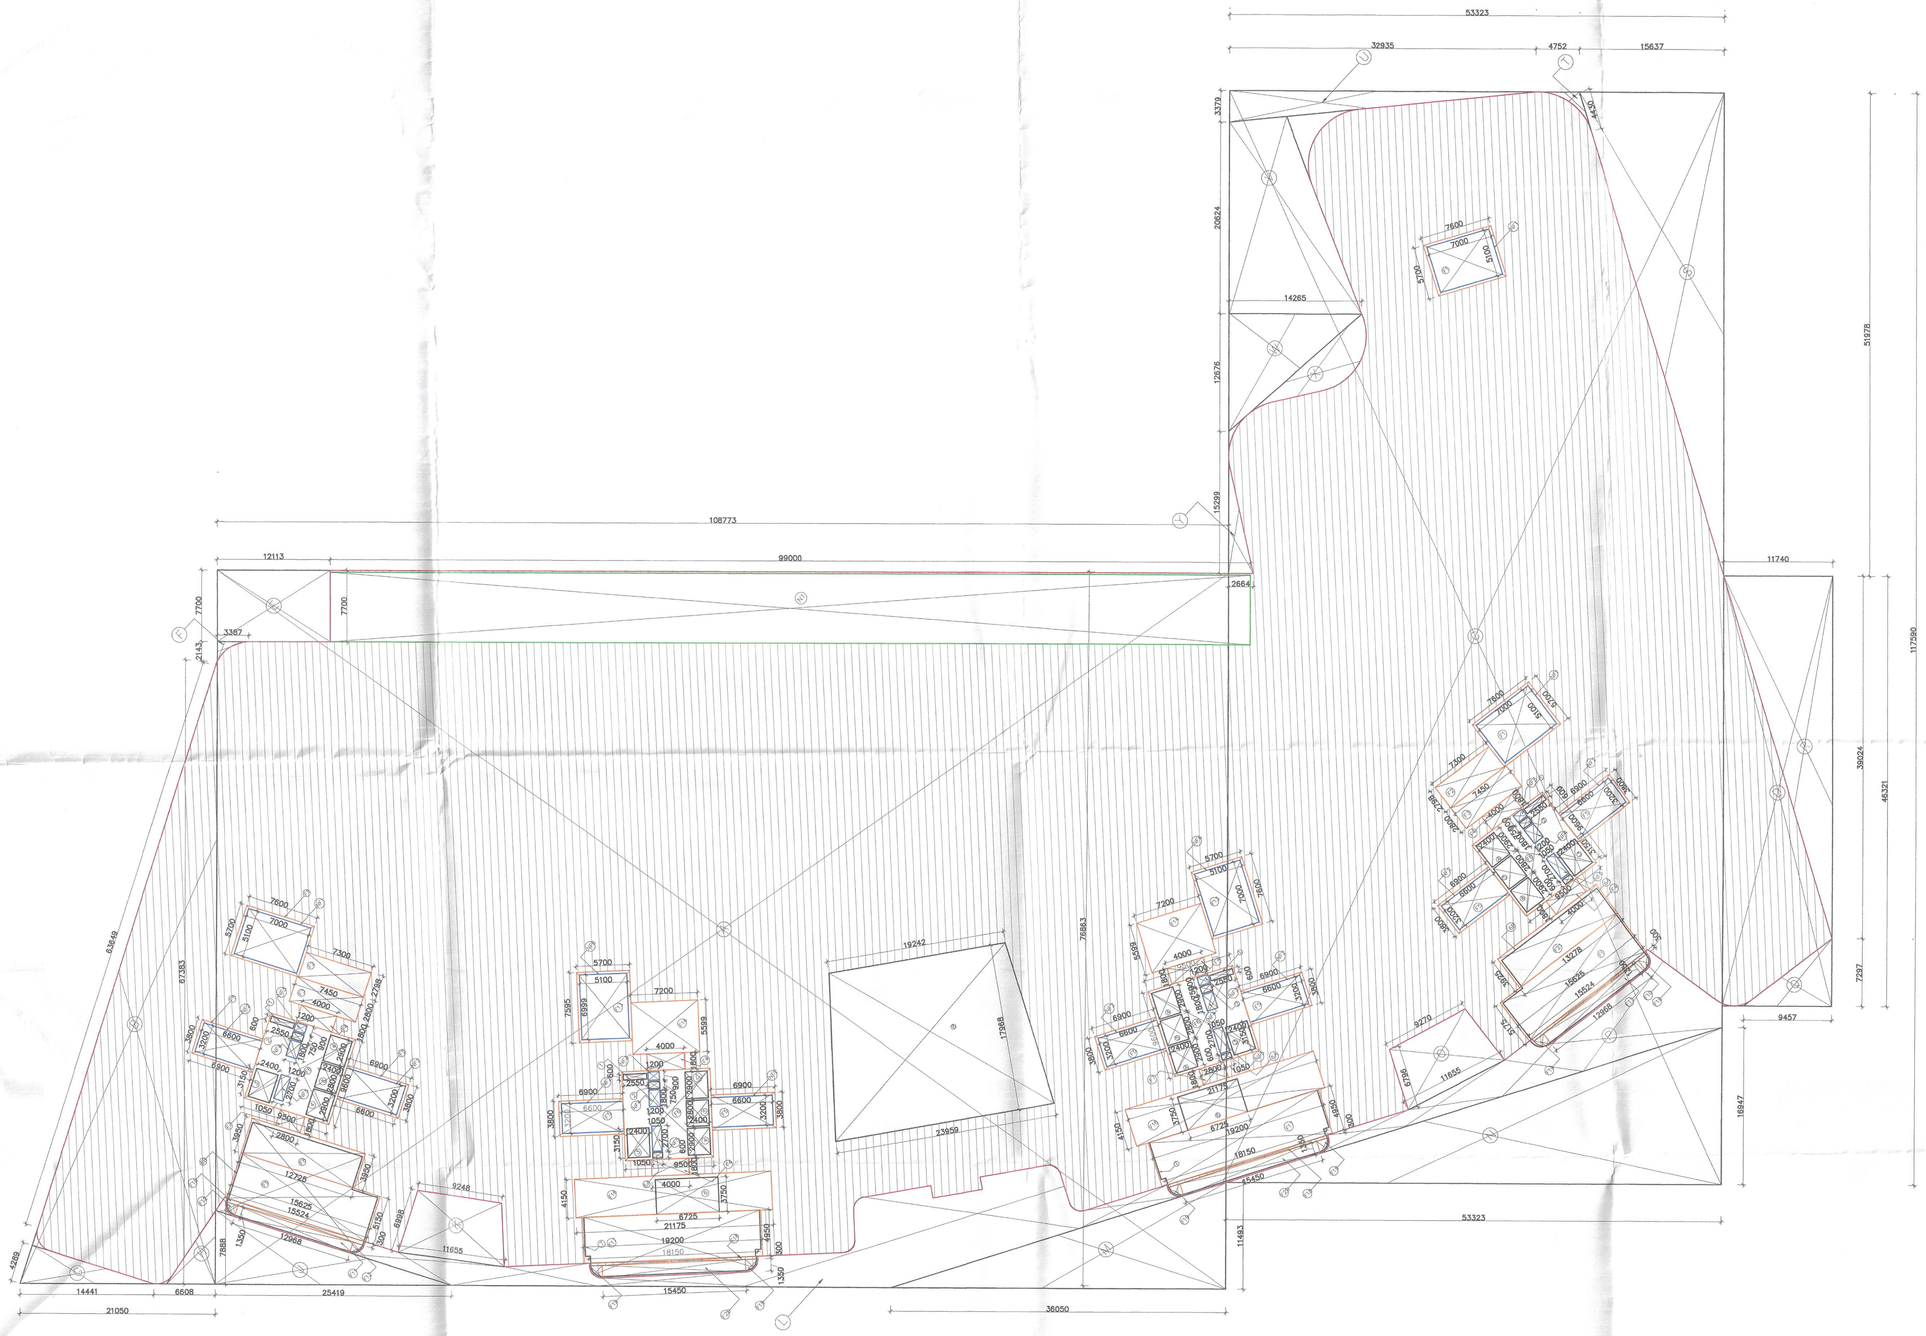

PODIUM LEVEL-02 Area Calculation (BLOCK A-2)						
TYPE	QUANTITY	SHAPE	FORMULA	DETAIL		CALCULATION EACH AREA IN SQ.M
OUTLINE AREA						
Addition						
A	1	RECTANGLE	L x B	108.773	77.104	8386.833
B	1	TRIANGLE	1/2 x B x H	21.050	67.383	709.206
C	1	RECTANGLE	L x B	117.590	53.323	6270.252
D	1	RECTANGLE	L x B	46.321	11.740	543.809
TOTAL AREA A1 :- (A+B+C+D)						**15910.100**
Substraction						
E	1	RECTANGLE	L x B	12.113	7.700	93.270
F	AS PLAN					2.050
G	1	TRIANGLE	1/2 x B x H	13.784	4.289	29.560
H	1	TRIANGLE	1/2 x B x H	7.880	5.223	20.579
J	1	TRIANGLE	1/2 x B x H	25.419	7.888	100.253
K	AS PLAN					71.264
L	AS PLAN					333.875
M	1	TRIANGLE	1/2 x B x H	36.050	11.493	207.161
N	1	TRIANGLE	1/2 x B x H	53.323	16.947	451.832
O	AS PLAN					70.801
P	AS PLAN					193.730
Q	1	TRIANGLE	1/2 x B x H	9.457	7.297	34.504
R	1	TRIANGLE	1/2 x B x H	39.024	11.740	229.071
S	1	TRIANGLE	1/2 x B x H	51.978	15.637	406.390
T	AS PLAN					3.710
U	1	TRIANGLE	1/2 x B x H	32.935	3.379	55.644
V	AS PLAN					214.700
W	1	TRIANGLE	1/2 x B x H	14.198	12.676	89.987
X	AS PLAN					39.260
Y	AS PLAN					16.901
TOTAL AREA A2 :- (ADDITION E TO Y)						**2664.541**
TOTAL OUTLINE AREA (A3) = A1-A2						**13245.558**
FAR AREA						
FAR OUTLINE (I)						
Addition						
F1	3	RECTANGLE	L x B	7.600	5.700	129.960
F2	2	RECTANGLE	L x B	7.300	2.798	40.851
F3	2	RECTANGLE	L x B	7.450	2.800	20.860
F4	6	RECTANGLE	L x B	4.000	1.800	43.200
F5	8	RECTANGLE	L x B	6.600	3.800	200.640
F6	4	RECTANGLE	L x B	9.500	9.600	364.800
F7	2	RECTANGLE	L x B	2.800	1.800	10.080
F8	1	RECTANGLE	L x B	12.725	3.950	50.264
F9	2	RECTANGLE	L x B	15.625	5.150	160.938
F10	2	RECTANGLE	L x B	15.524	0.300	9.314
F11	2	RECTANGLE	L x B	12.968	1.350	35.014
F12	2	AS/PLAN				2.536
F13	2	RECTANGLE	L x B	5.700	7.595	86.583
F14	2	RECTANGLE	L x B	7.200	5.599	80.626
F16	2	RECTANGLE	L x B	21.175	4.150	175.753
F17	2	RECTANGLE	L x B	19.200	4.950	190.080
F18	2	RECTANGLE	L x B	18.150	0.300	10.890
F19	6	AS/PLAN				8.580
F20	2	RECTANGLE	L x B	15.450	1.350	41.715
F21	1	RECTANGLE	L x B	13.278	3.925	52.116
SUB TOTAL						**1714.798**
NON FAR AREA (II)						
NF1	3	RECTANGLE	L x B	7.000	5.100	107.100
NF2	8	RECTANGLE	L x B	6.600	3.200	168.960
NF3	4	RECTANGLE	L x B	1.200	0.900	4.320
NF4	4	RECTANGLE	L x B	1.200	1.800	8.640
NF5	4	RECTANGLE	L x B	2.700	1.050	11.340
NF6	2	RECTANGLE	L x B	5.100	7.000	71.400
SUB TOTAL						**371.760**
CUT OUT AREA WITH IN FAR OUTLINE (III)						
1	4	RECTANGLE	L x B	2.550	0.600	6.120
2	4	RECTANGLE	L x B	0.750	1.200	3.600
3	4	RECTANGLE	L x B	2.400	3.150	30.240
4	8	RECTANGLE	L x B	2.900	2.400	55.680
5	4	RECTANGLE	L x B	2.800	2.400	26.880
6	2	RECTANGLE	L x B	6.725	3.750	50.438
6A	3	RECTANGLE	L x B	1.050	0.600	1.890
6B	2	AS/PLAN				287.640
7	2	AS/PLAN				237.720
SUB TOTAL						**700.208**
TOTAL FAR AREA = I - (II-III)						**642.831**
RAMP AREA						
N1	1	RECTANGLE	L x B	75.000	7.700	577.500
TOTAL RAMP AREA						**577.500**
CUTOUT AREA /Hall (IV)						
8	1	TRAPEZIUM	1/2(B1+B2)*H	43.201	17.968	388.118
TOTAL CUTOUT AREA						**388.118**
TOTAL BUILT UP AREA = TOTAL OUTLINE AREA - (TOTAL CUTOUT'S AREA (III- IV)						**12157.233**
TOTAL PARKING AREA = TOTAL OUTLINE AREA (A3) - FAR OUTLINE (I)- RAMP AREA-CUTOUT AREA IV						**10565.142**
TOTAL ECS @ 28 SQM PER ECS						377.33
TOTAL PARKING NOS. SAY						183

Sign & Stamp

DTP (HQ) STP(HQ) Member Secretary BPAC STP(HQ) Member BPAC

Consultant Architect

DTP (HQ)

A.D. P.A. A.T.P.

SANCTIONED
TO BE READ WITH THIS OFFICE MEMO NO.:
DATED :

(Dinesh Kumar) PA(HQ)

STP (I) Mbmt. BPAC

DESIGN FORUM INTERNATIONAL
• ARCHITECTURE • URBAN DESIGN • TOWN PLANNING

K-47 , KAILASH COLONY NEW DELHI-48
PHONE: 011 - 46556600 FAX : 46556601

PROJECT NAME & ADDRESS

PROPOSED GROUP HOUSING DEVELOPMENT AT VILLAGE GADAULI KALAN, SECTOR 37 D GURUGRAM BEING DEVELOPED BY SIGNATURE GLOBAL BUSSINESS PARK PVT. LTD. AT SECTOR - 37 D, AREA - 16.65625 ACRE. LICENCE NO. - 230 OF 2023 DATED 02-11-2023

CLIENT NAME & ADDRESS

SIGNATURE GLOBAL BUSSINESS PARK PVT. LTD.

114, SECTOR-44, GURUGRAM HARYANA- 122002

ARCHITECT'S SIGN & STAMP | CLIENT'S SIGN & STAMP

MKS
DESIGN FORUM
CA/2008/42027

Signature Global Business Park Pvt. Ltd.

DRAWING TITLE

PODIUM LEVEL -02
AREA DIAGRAM (BLOCK A2)

SCALE	DRAWING NO.	NORTH
1:300 ON A0	06.1	
DATE		
31-10-2023		