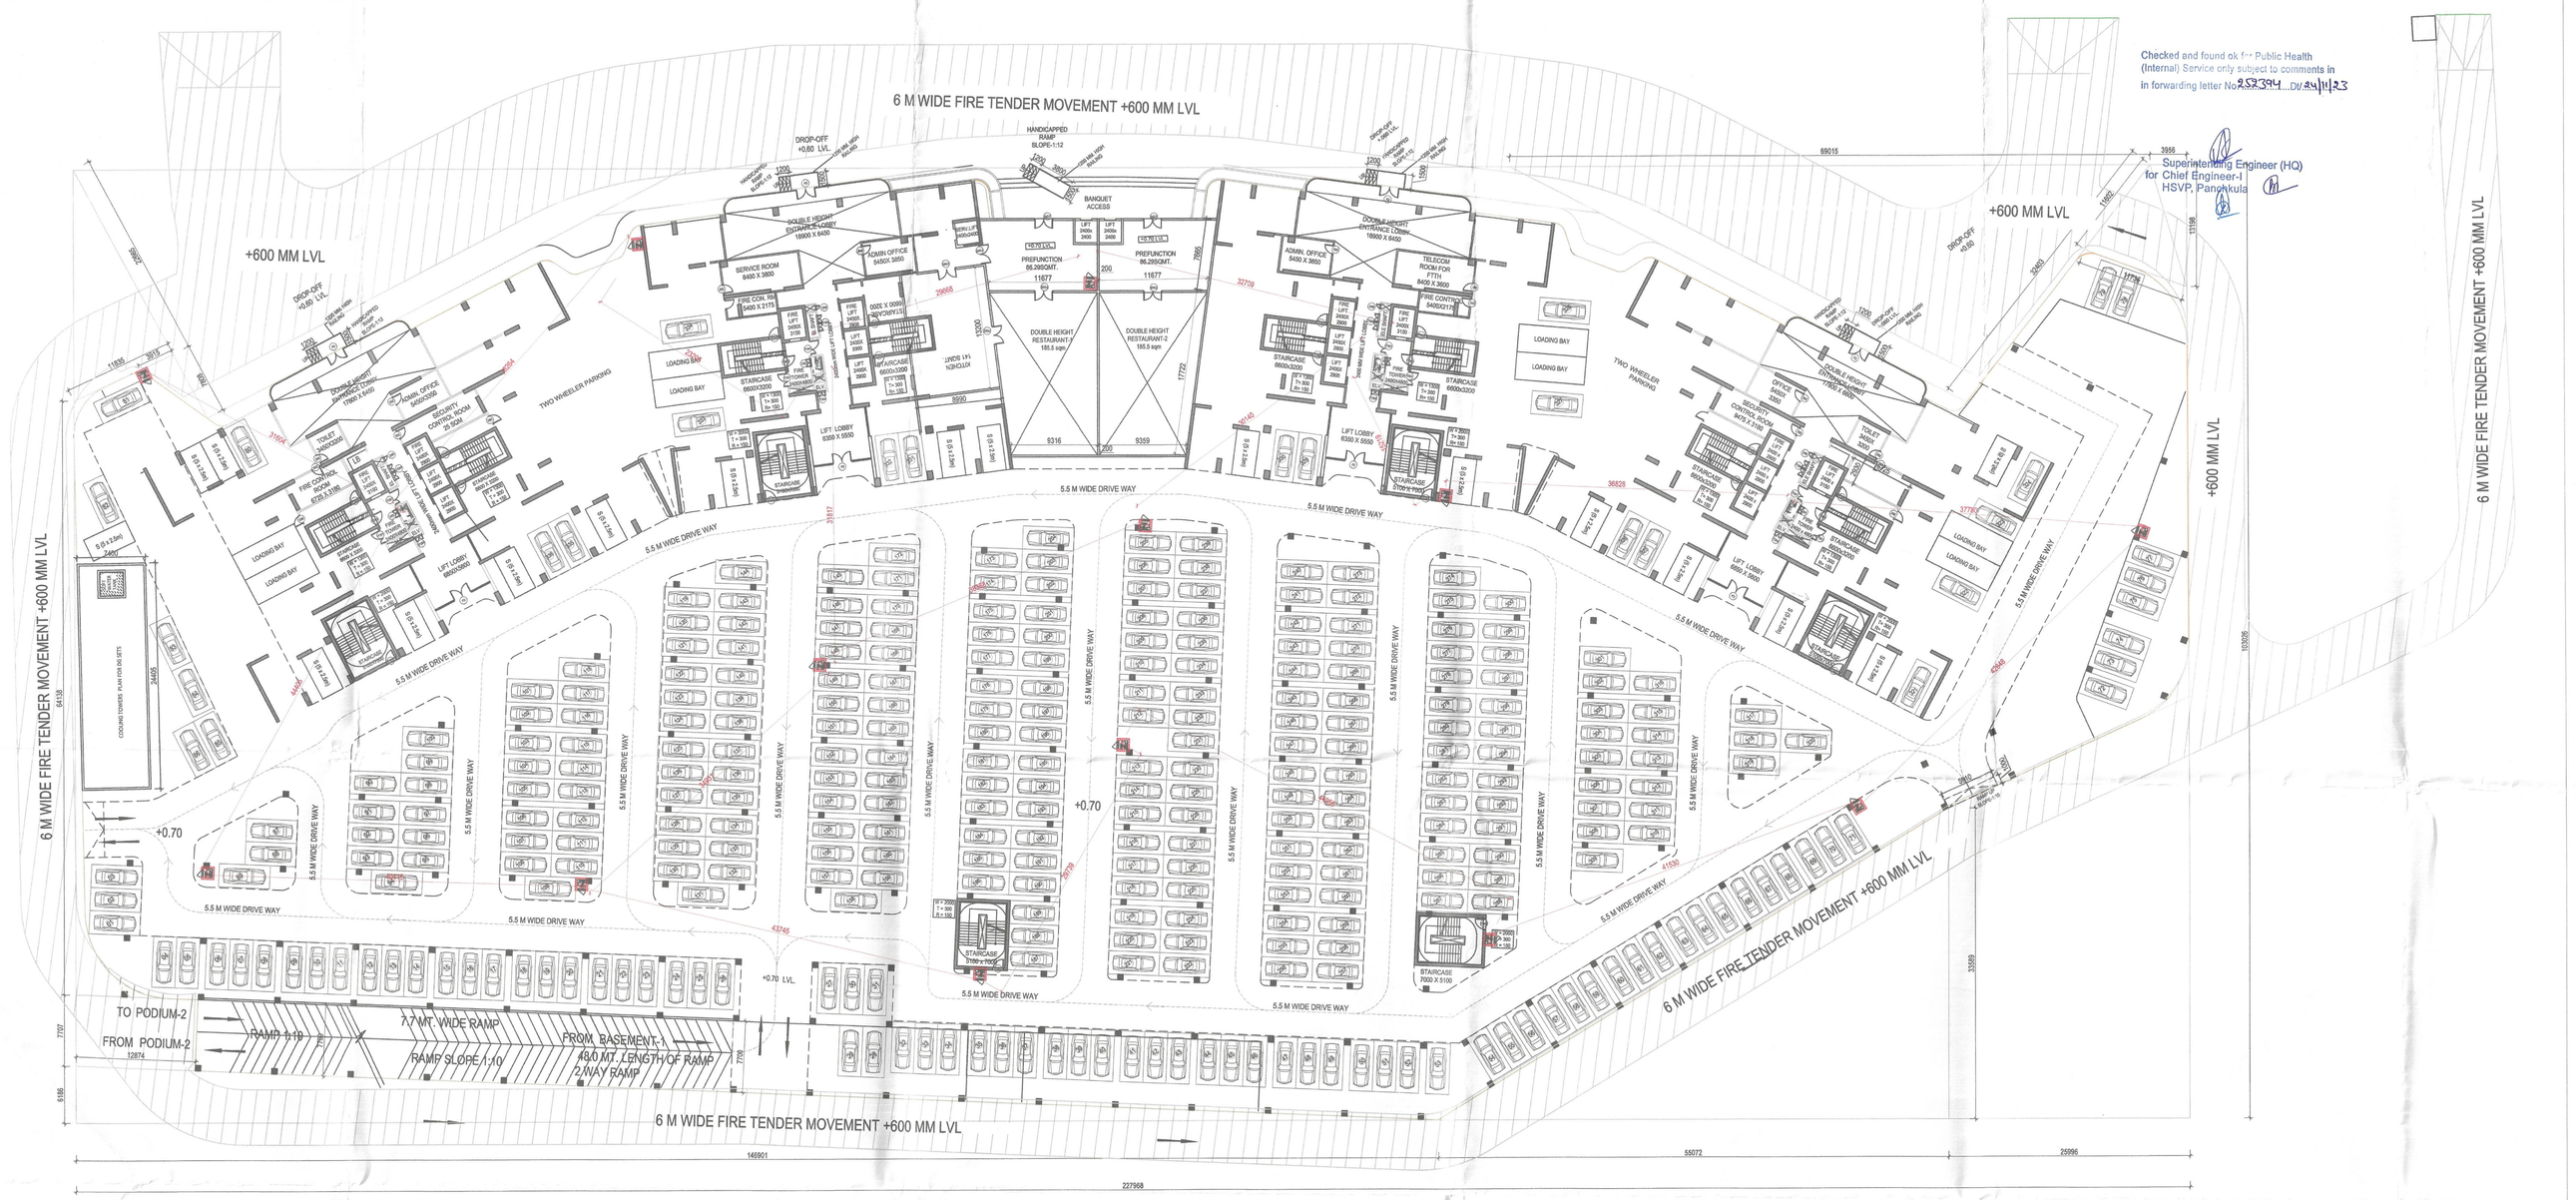

DOOR - WINDOW SCHEDULE- PODIUM I & PODIUM II

DOOR TAG	ILEVEL (FROM FFL.)				FIRE RATED (HRS.)
	WIDTH	HEIGHT	CILL	LINTEL	
INTERNAL DOORS					
D01	1300	2100	±00	2100	2HRS
D01A	1200	2100	±00	2100	2HRS
D02	1000	2100	±00	2100	
D03	900	2100	±00	2100	2HRS
D04	800	2100	±00	2100	
D05	750	2100	±00	2100	
D06	500	2100	±00	2100	
FD	2100	2100	±00	2100	2HRS
FD01	1800	2100	±00	2100	2HRS
FD02	1500	2000	100	2100	2HRS
FD03	1200	2000	100	2100	2HRS
FD04	900	2100	±00	2100	2HRS
EXTERNAL DOORS					
DW01	5000	2350	100	2450	
DW03	2250	2350	100	2450	
DW04	2200	2350	±00	2450	
DW05	2000	2350	±00	2450	
WINDOWS					
W0	750	1300	1200	2450	
W01	600	1300	1200	2450	
W02	600	1350	150	1500	
W03	1950	1300	100	2450	

Sign & Stamp

DTP (HQ) | S.T.P (HQ) Member Secretary B.P.A.C. | S.T.P (G) Member B.P.A.C. | C.T.P (Hr.) Chairman B.P.A.C.

Consultant Architect

DTP (HQ)

AD PA ATP

SANCTIONED
TO BE READ WITH THIS OFFICE MEMO No.
DATED:

(Dinesh Kumar) PA(HQ)

DCP(HQ) Memo BPAC

DESIGN FORUM INTERNATIONAL
• ARCHITECTURE • URBAN DESIGN • TOWN PLANNING •

K-47 , KAILASH COLONY NEW DELHI-48
PHONE: 011 - 46556600 FAX : 46556601

PROJECT NAME & ADDRESS

Proposed Group Housing Colony under TOD Policy on an area measuring 16.6125 acre falling in the revenue estate of village Garoli Kalan Sector-37D, Gurugram- Signature Global Business Park and Fantabulous Town Developers Pvt. Ltd.

CLIENT NAME & ADDRESS

M/s Signature Global Business Park Pvt. Ltd.

ARCHITECT'S SIGN & STAMP | CLIENT'S SIGN & STAMP

MANISH KUMAR CA/2008-[illegible]021

Signature Global Business Park Pvt. Ltd.

DRAWING TITLE

PODIUM LEVEL -01 FLOOR PLAN (PLOT A3)

SCALE	DRAWING NO.	NORTH
1:300 ON A0	005	
DATE 18-11-2023		