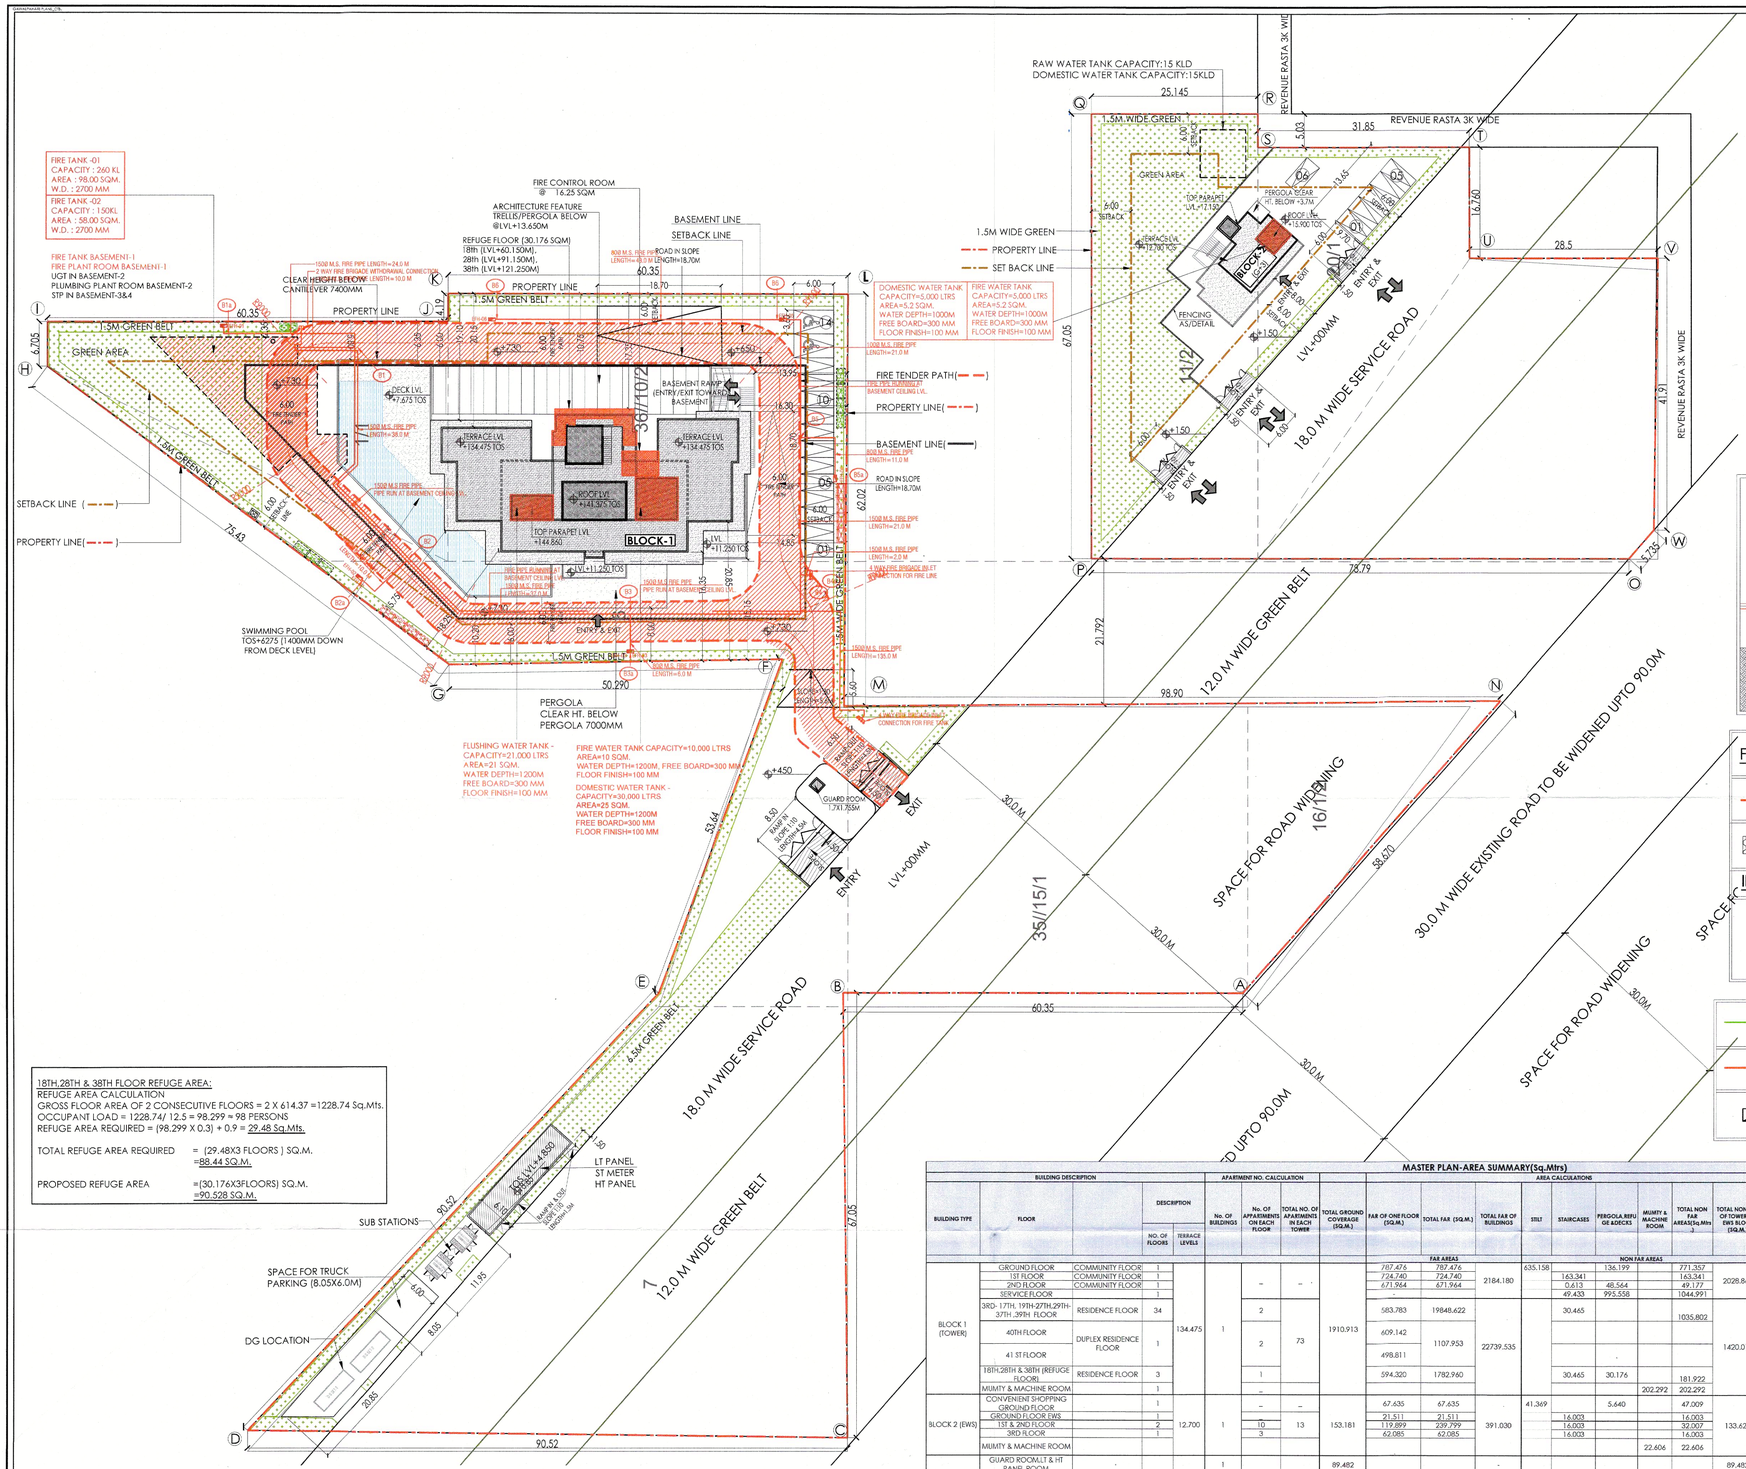
RAW WATER TANK CAPACITY:15 KLD
DOMESTIC WATER TANK CAPACITY:15KLD
REVENUE RASTA 3K WIDE
1.5M WIDE GREEN
PROPERTY LINE
SET BACK LINE
FIRE TANK -01
CAPACITY : 260 KL
AREA : 98.00 SQM.
W.D. : 2700 MM
FIRE TANK -02
CAPACITY : 150KL
AREA : 58.00 SQM.
W.D. : 2700 MM
FIRE TANK BASEMENT-1
FIRE PLANT ROOM BASEMENT-1
UGT IN BASEMENT-2
PLUMBING PLANT ROOM BASEMENT-2
STP IN BASEMENT-3&4
FIRE CONTROL ROOM @ 16.25 SQM
ARCHITECTURE FEATURE TRELLIS/PERGOLA BELOW @LVL+13.65M
REFUGE FLOOR (30.176 SQM) 18th (LVL+60.150M), 28th (LVL+91.150M), 38th (LVL+121.250M)
CLEAR HEIGHT BELOW CANTILEVER 7400MM
BASEMENT LINE
SETBACK LINE
GREEN AREA
1.5M GREEN BELT
6.5M GREEN BELT
SETBACK LINE
PROPERTY LINE
BLOCK-1
TOP PARAPET LVL +144.860
ROOF LVL +141.375 TOS
TERRACE LVL +134.475 TOS
DECK LVL +7.675 TOS
BASEMENT RAMP (ENTRY/EXIT TOWARD BASEMENT)
ROAD IN SLOPE LENGTH=18.70M
SWIMMING POOL TOS+6275 (1400MM DOWN FROM DECK LEVEL)
PERGOLA CLEAR HT. BELOW PERGOLA 7000MM
FLUSHING WATER TANK - CAPACITY=21,000 LTRS AREA=21 SQM. WATER DEPTH=1200M FREE BOARD=300 MM FLOOR FINISH=100 MM
FIRE WATER TANK CAPACITY=10,000 LTRS AREA=10 SQM. WATER DEPTH=1200M, FREE BOARD=300 MM FLOOR FINISH=100 MM
DOMESTIC WATER TANK - CAPACITY=30,000 LTRS AREA=25 SQM. WATER DEPTH=1200M FREE BOARD=300 MM FLOOR FINISH=100 MM
DOMESTIC WATER TANK CAPACITY=5,000 LTRS AREA=5.2 SQM. WATER DEPTH=1000M FREE BOARD=300 MM FLOOR FINISH=100 MM
FIRE WATER TANK CAPACITY=5,000 LTRS AREA=5.2 SQM. WATER DEPTH=1000M FREE BOARD=300 MM FLOOR FINISH=100 MM
FIRE TENDER PATH
PROPERTY LINE
BASEMENT LINE
GUARD ROOM 1.7X1.75SM
ENTRY
EXIT
LVL+00MM
LVL-00MM
18.0 M WIDE SERVICE ROAD
12.0 M WIDE GREEN BELT
SPACE FOR ROAD WIDENING
30.0 M WIDE EXISTING ROAD TO BE WIDENED UPTO 90.0M
SPACE FOR ROAD WIDENING
35//15/1
16/15/1
SUB STATIONS
SPACE FOR TRUCK PARKING (8.05X6.0M)
DG LOCATION
LT PANEL
ST METER
HT PANEL
SOLAR PANEL
SOLAR PANEL
SOLAR