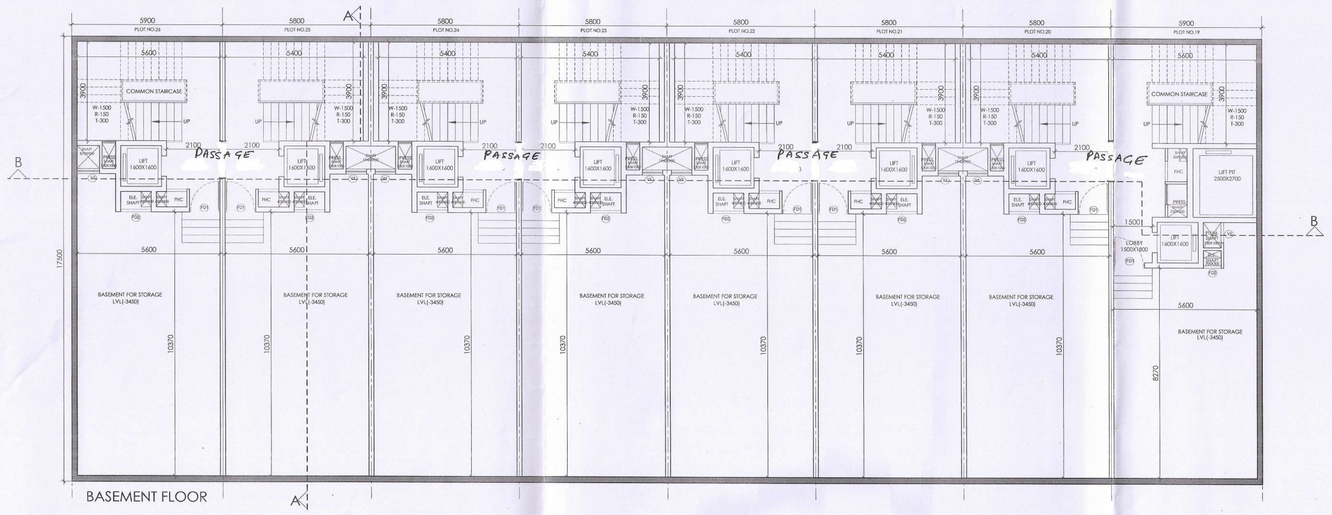

BASEMENT FLOOR

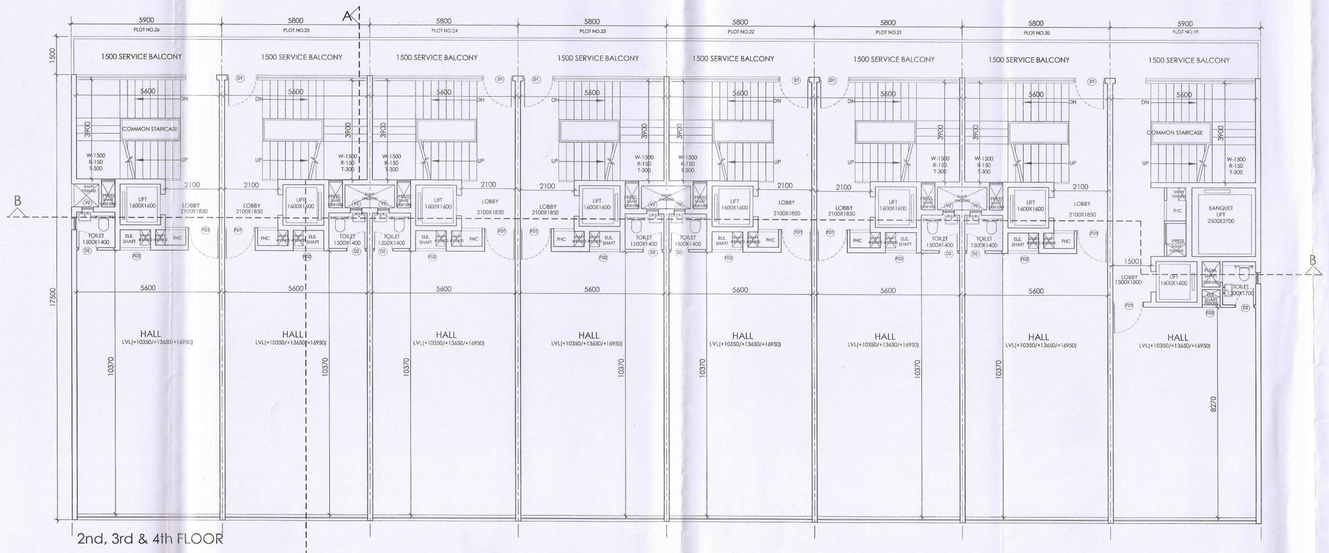

2nd, 3rd & 4th FLOOR

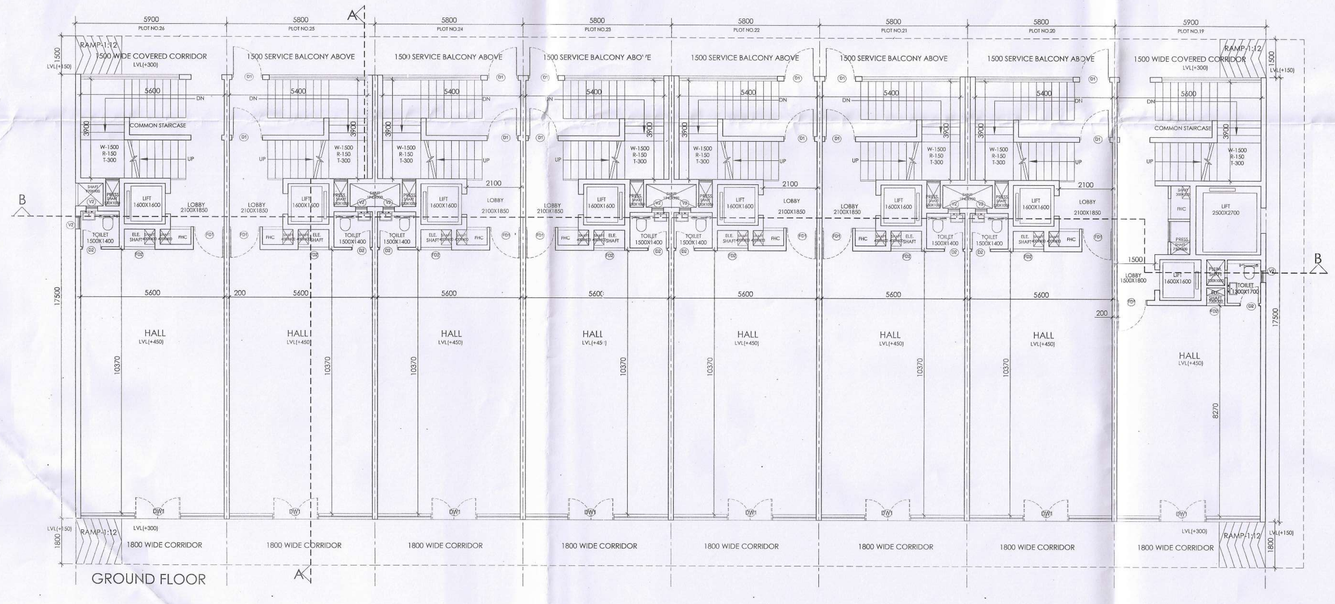

GROUND FLOOR

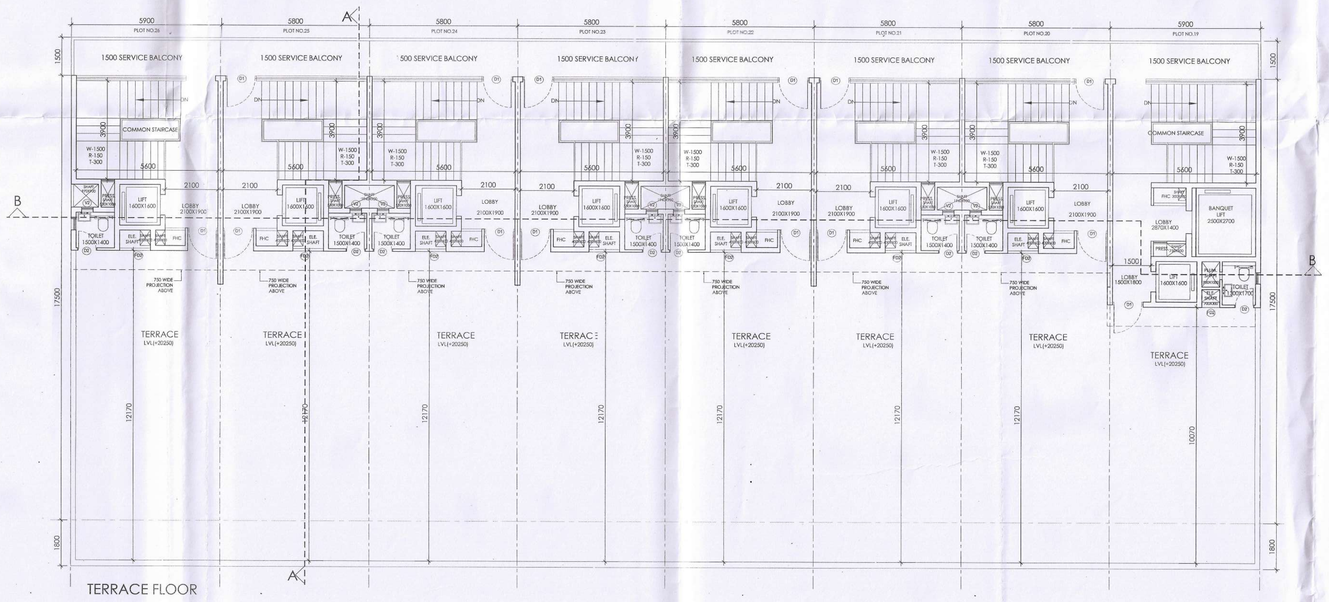

TERRACE FLOOR

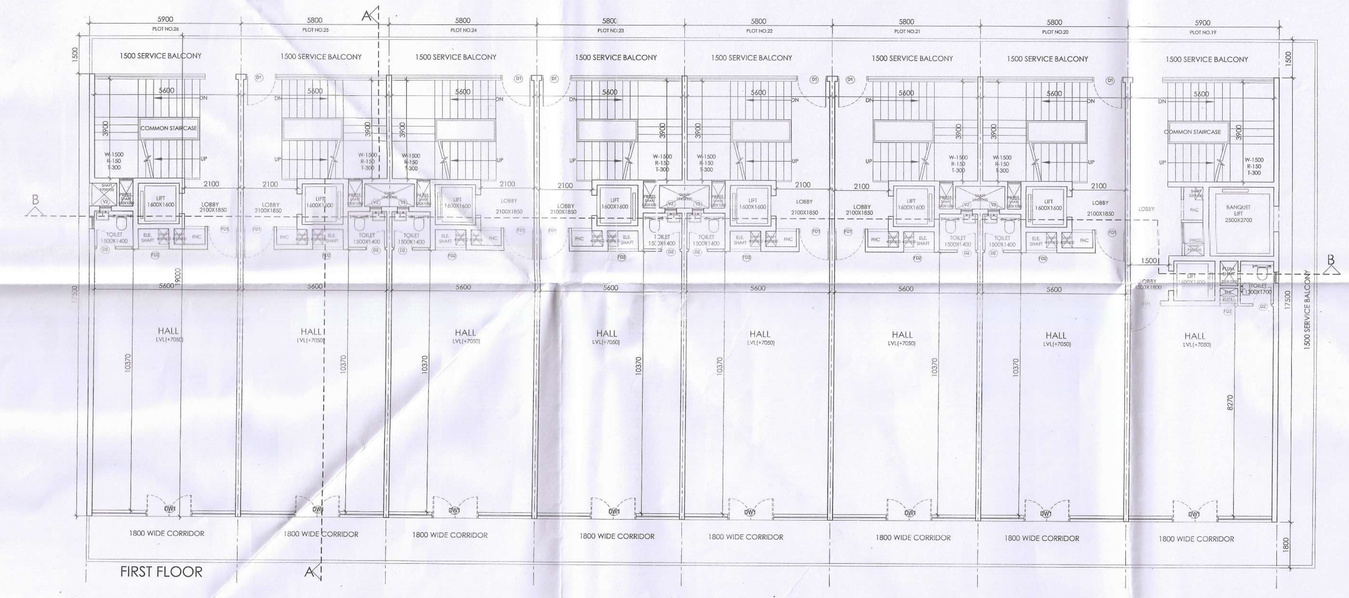

FIRST FLOOR

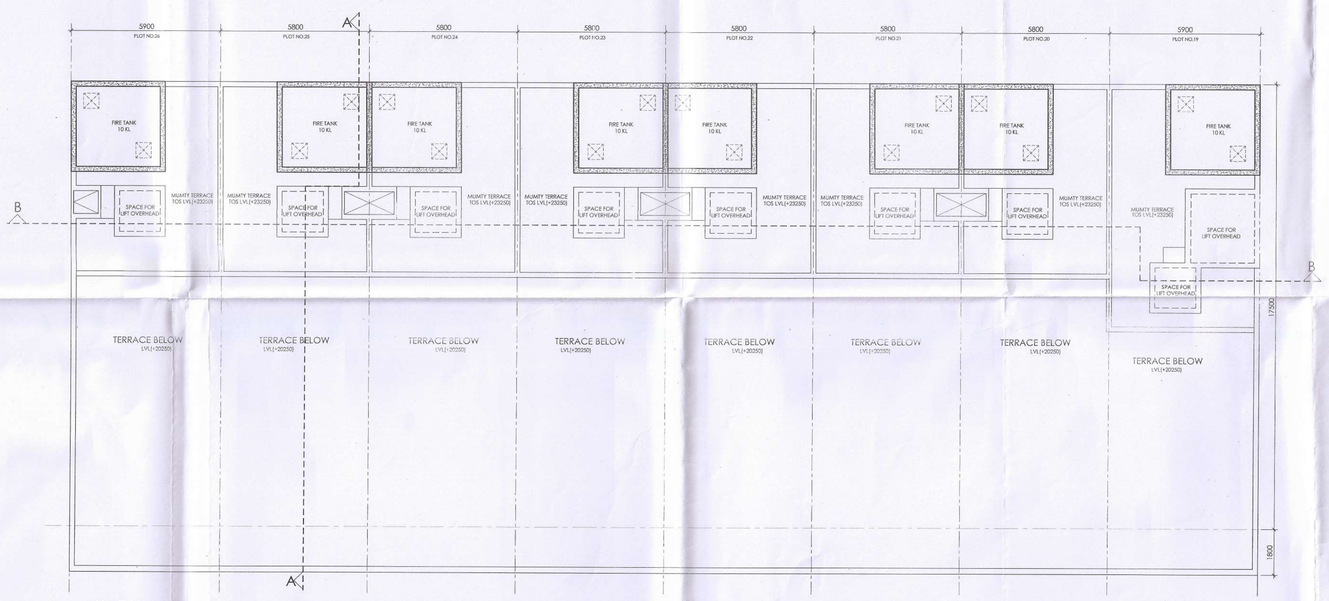

MUMTY LVL. PLAN

SCHEDULE OF OPENINGS			
TYPE	SIZE	S.L	L.L
FD1	1200X2400	00	2400
FD2	700X2100	00	2100
D1	1200X2400	00	2400
D2	750X2400	00	2400
V1	800X900	2400	3200
V2	450X450	1950	2400
DW1	1800X2800	00	2800

Dwg No. DCTTP 9663-VIII Dated 09-10-2023

(RAM AVTAR BASSI) JD (HQ)	(SANJAY NARANG) ATP (HQ)	(ASHISH SHARMA) DTP (HQ)	(HITESH SHARMA) STP (HQ)	(JOG SINGH) CTP (HR)	(T.L. SATYAPRAKASH, IAS) DG,TCP (HR)

KEY PLAN

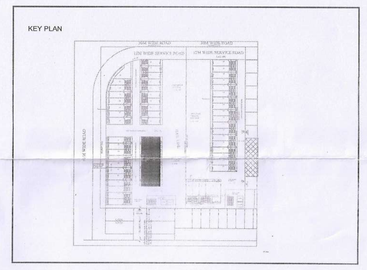

PRINCIPAL ARCHITECT:

ACPL Design Ltd

ISO 9001:2015

Architecture Management Planning

E-24 South Extension - III; +91 11 24622195
New Delhi 110049, India +91 11 24646706
E: contact@acplonline.com; +91 11 24634069
www.acplonline.com

CLIENT:-

ST. PATRICKS REALTY PRIVATE LIMITED
Office:- The Median, Central Park Resort,
Sector-48, Gurugram, Haryana - 122018

DOTAC Member BPAC

PROJECT:-

PROPOSED STANDARD PLAN OF COMMERCIAL PLOTTED COLONY OVER AN AREA MEASURING 2.965 + 2.035 = 5.0 ACRES (LICENCE NUMBER 62 OF 2023 DATED 27.03.2023 & 63 OF 2023 DATED 27.03.2023) FALLING IN THE REVENUE ESTATE OF VILLAGE DHUNELA SECTOR-32, SOHNA, DISTT. GURUGRAM, HARYANA.

For St. Patricks Realty Pvt. Ltd.
Authorised Signatory
OWNER'S/AUTHORIZED SIGN.

AR. HITESH SHARMA ARCHITECT CA/91/7141
ARCHITECT'S SIGN.

DRAWING TITLE:
STANDARD PLAN SUBMISSION
PLOT NO.-19-26
FLOOR PLANS

DRAWING NO. 07

SCALE : 1 : 100